




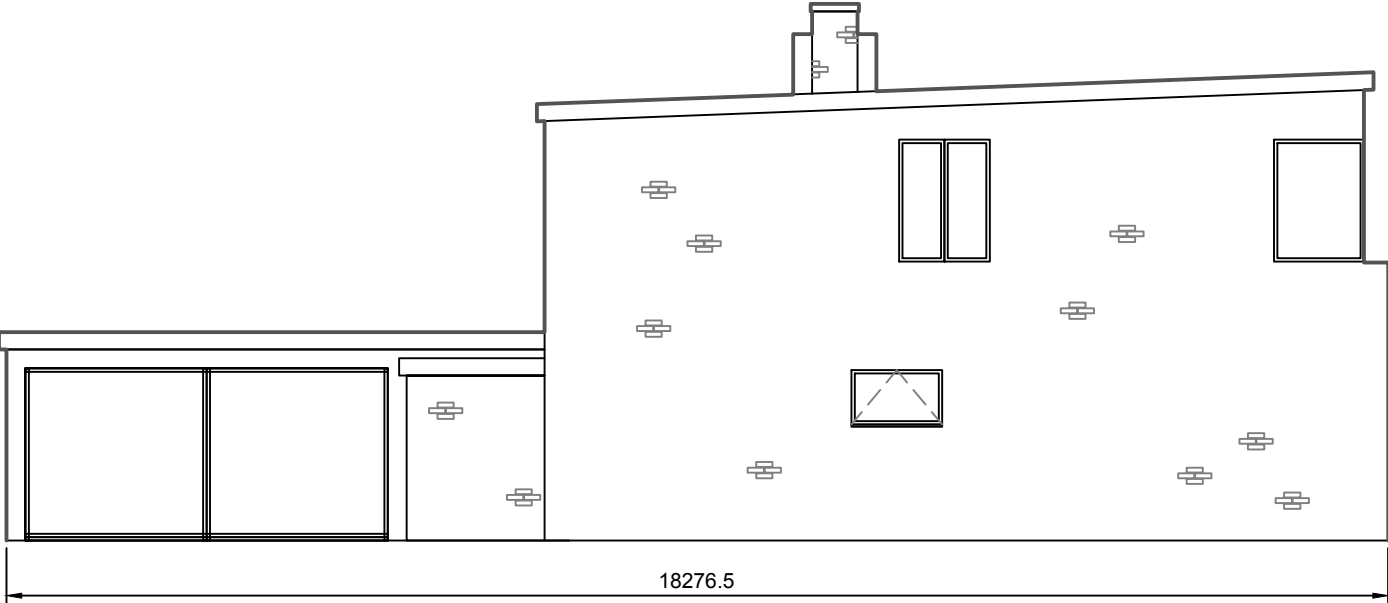


West Elevation
EXISTING

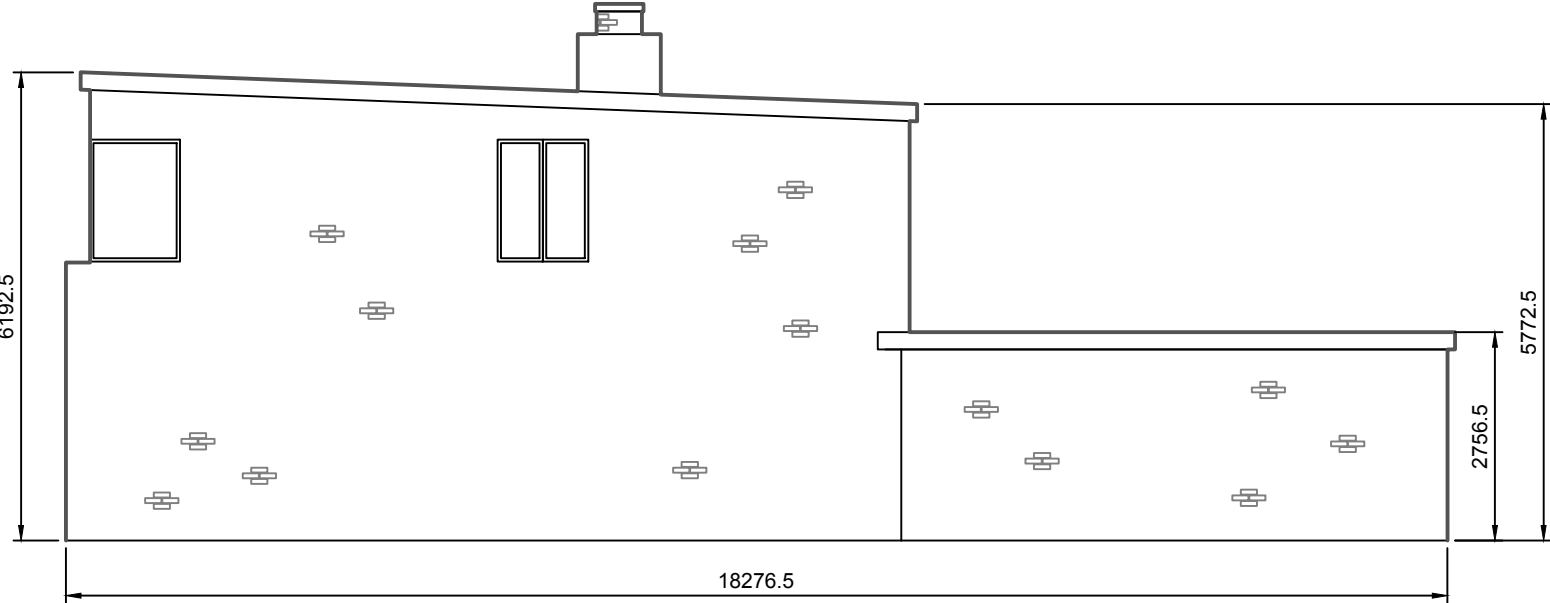


East Elevation
EXISTING

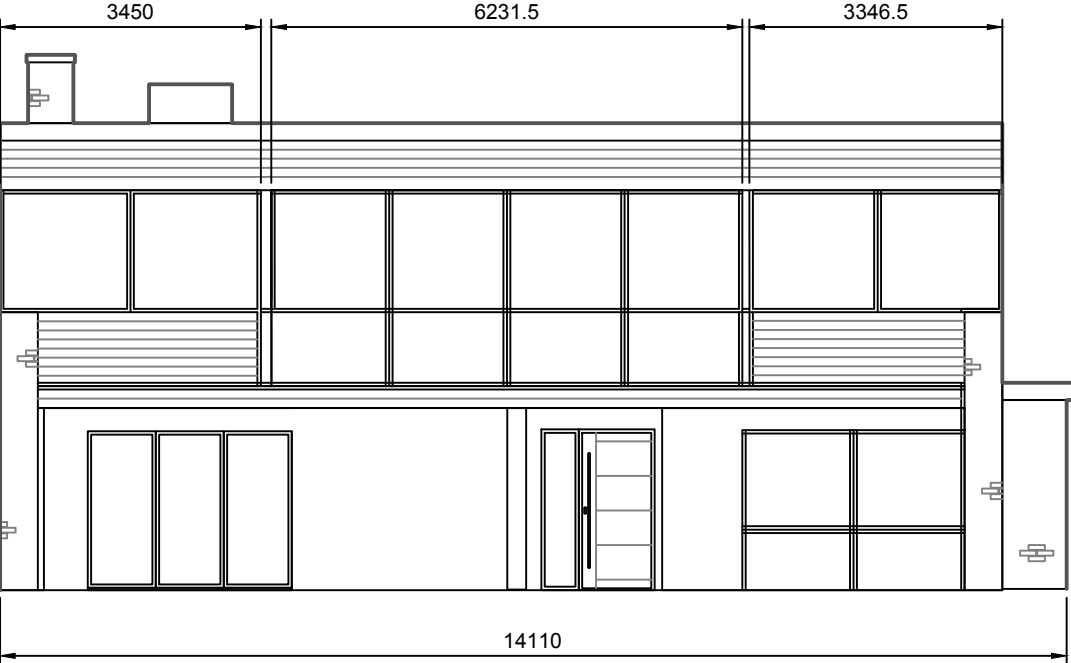

South Elevation
EXISTING

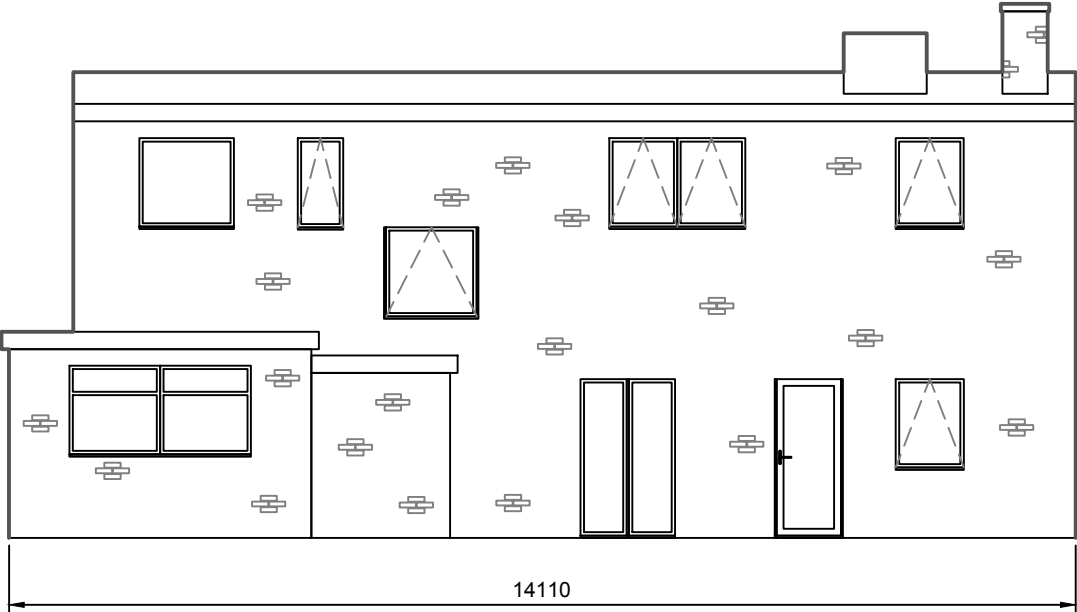

North Elevation
EXISTING

 

Address		10 Fins West Beach West Sussex, Shoreham- by-Sea, BN43 5LF	
Drawing Name		Elevations as existing	
Drawing Number	FWB-4 V2		
Page Size	A3		
Scale	1:100		
Date	25/11/2025		
Emma Stanhope Architectural Services emmastanhope06@gmail.com 07763 119518			