



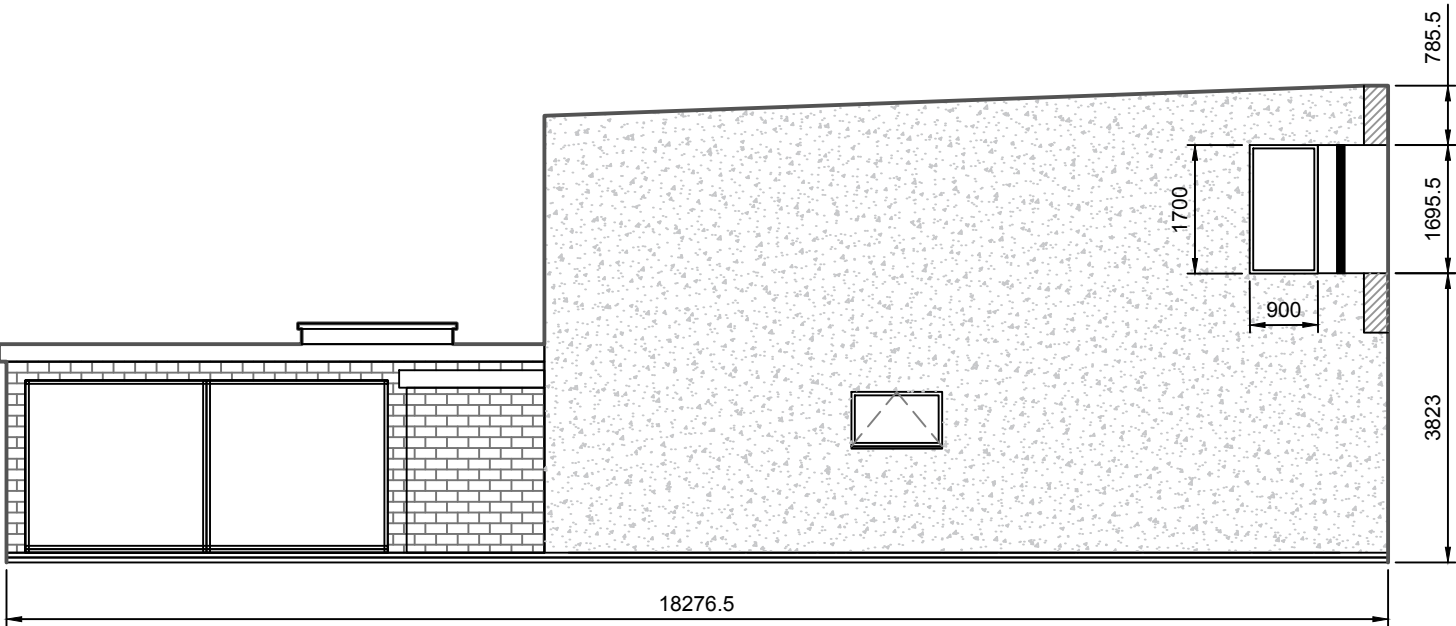


**West Elevation
PROPOSED**

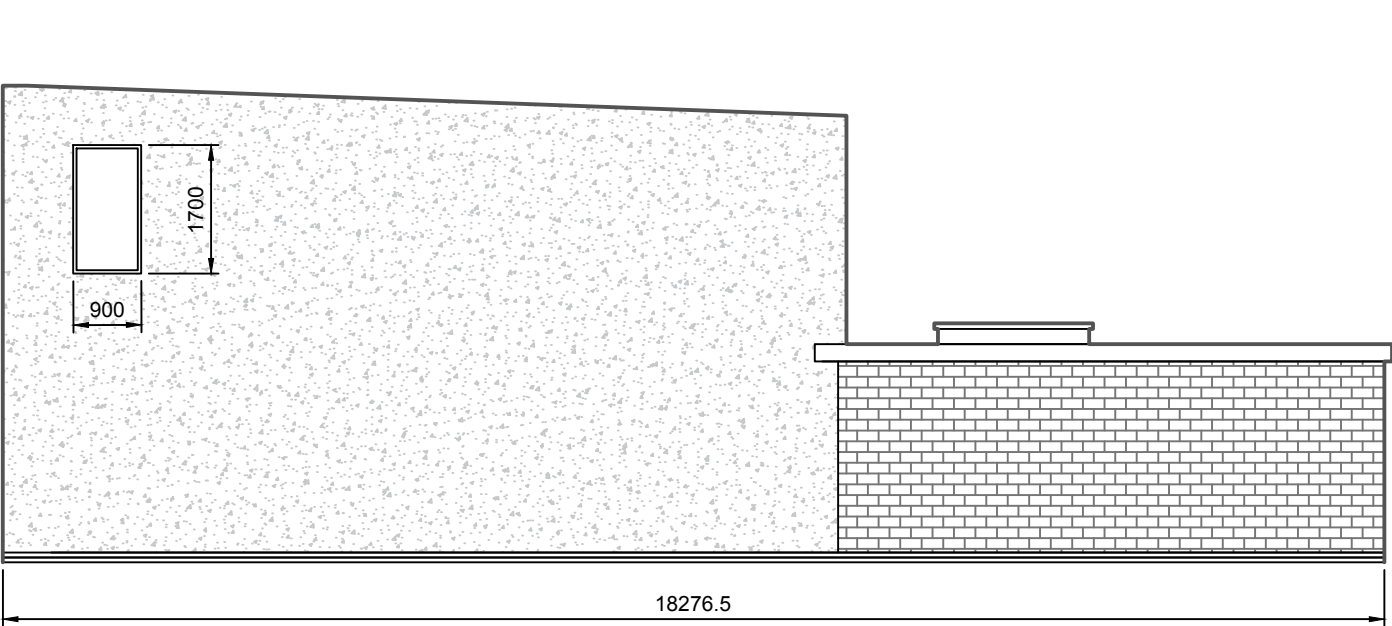


**East Elevation
PROPOSED**



**South Elevation
PROPOSED**

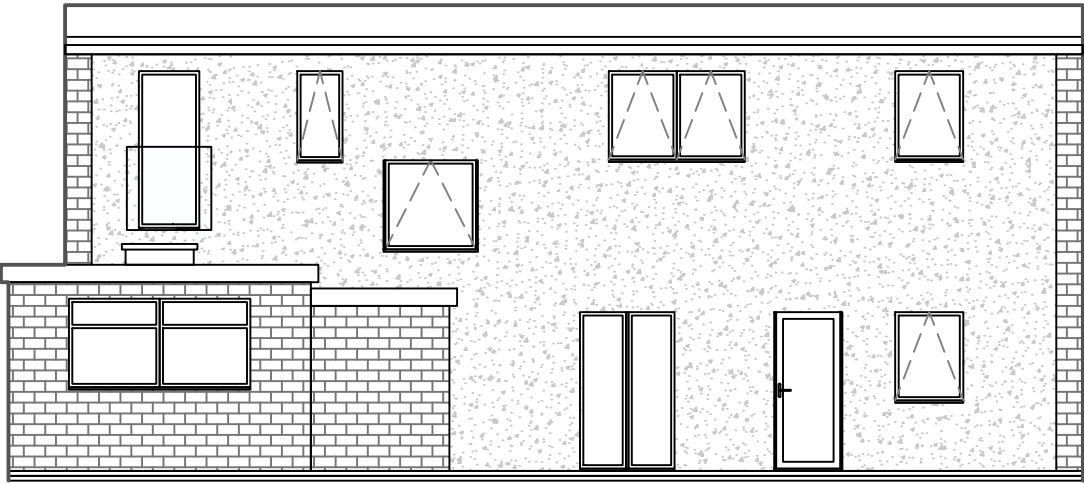

**North Elevation
PROPOSED**

 

Address 10 Fins West Beach West Sussex, Shoreham- by-Sea, BN43 5LF	
Drawing Name Elevations as proposed	
Drawing Number	FWB-5 V2
Page Size	A3
Scale	1:100
Date	25/11/2025
Emma Stanhope Architectural Services emmastanhope06@gmail.com 07763 119518	