



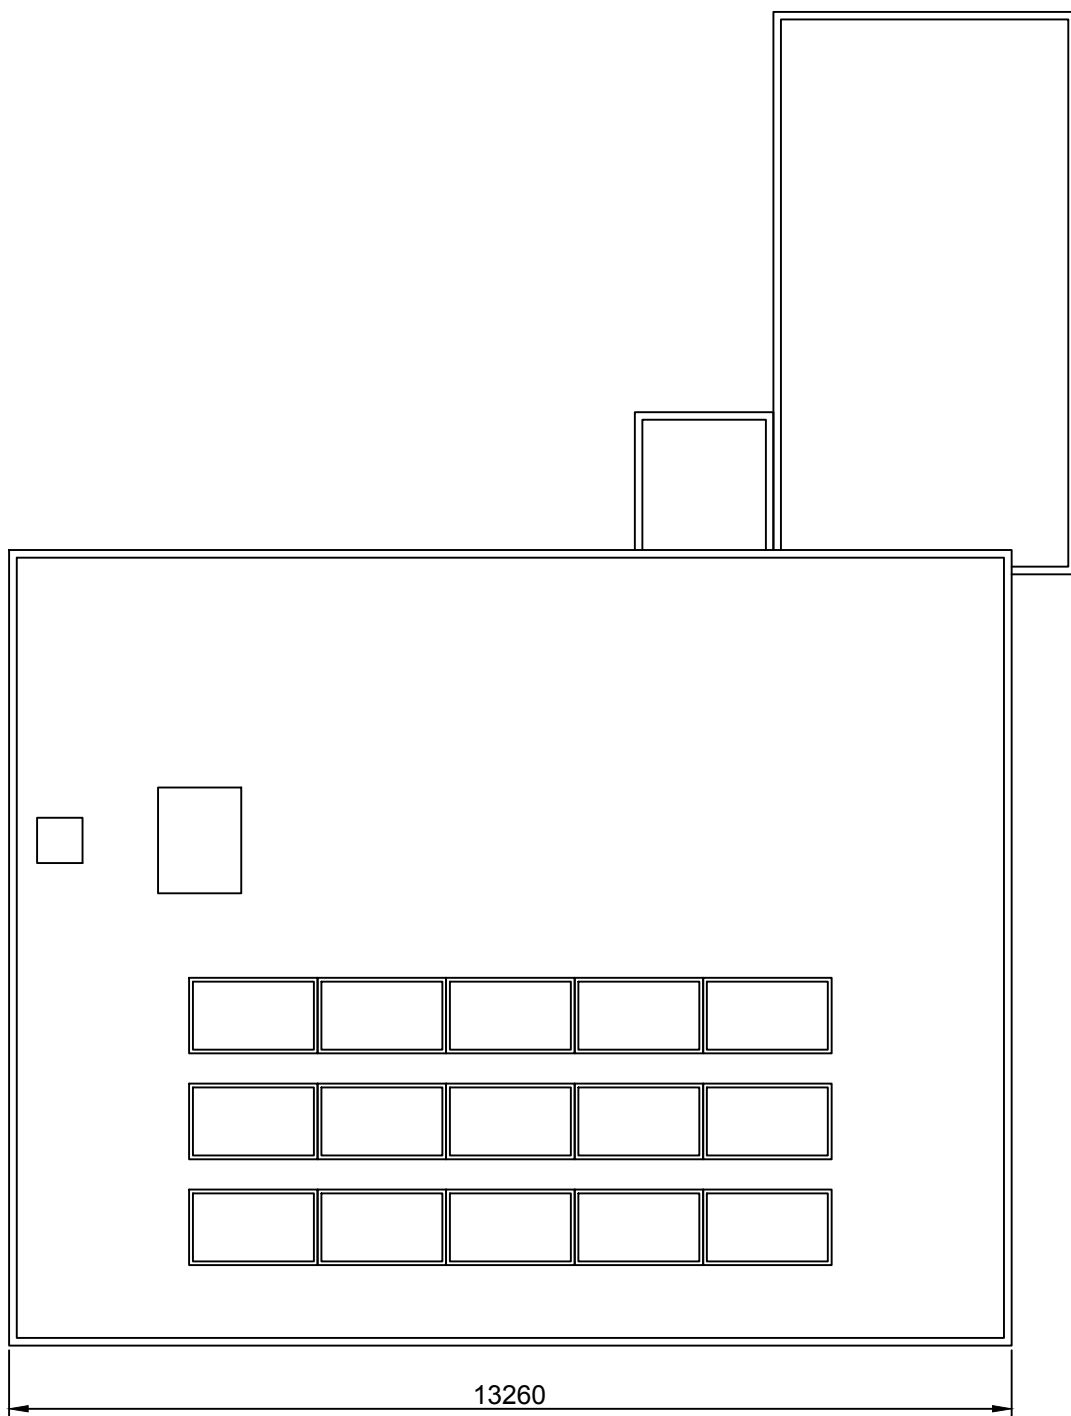

**Roof Plan
EXISTING**

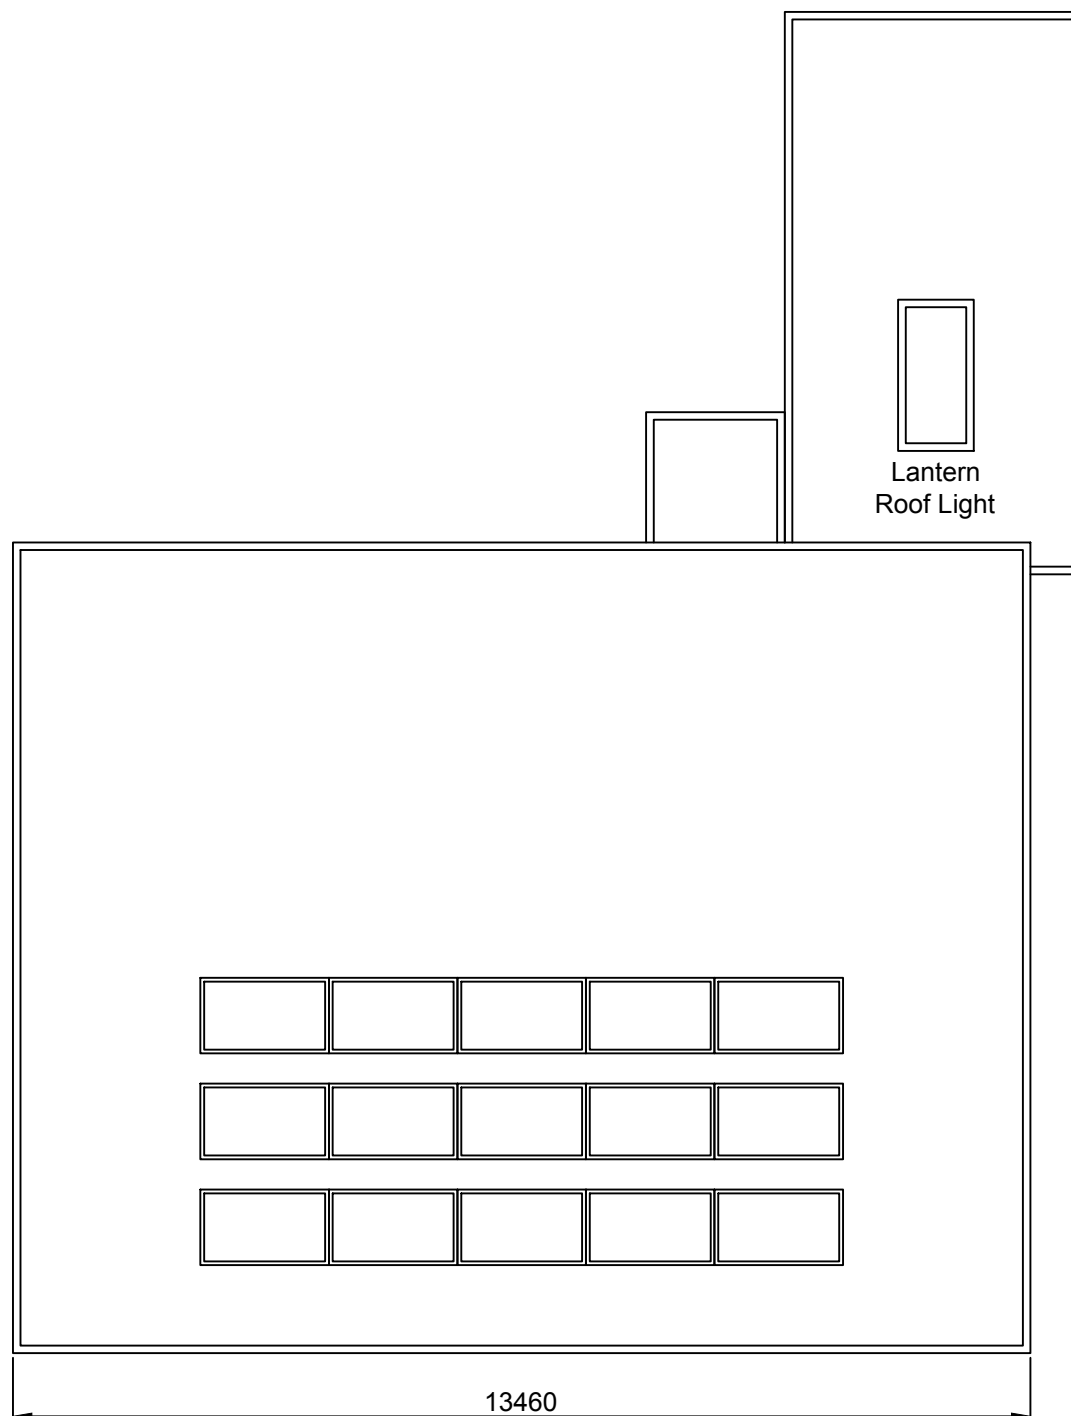

**Roof Plan
PROPOSED**



Address 10 Fins West Beach West Sussex, Shoreham- by-Sea, BN43 5LF	
Drawing Name Roof plans	
Drawing Number	FWB-6 V2
Page Size	A3
Scale	1:100
Date	25/11/2025
Emma Stanhope Architectural Services emmastanhope06@gmail.com 07763 119518	