



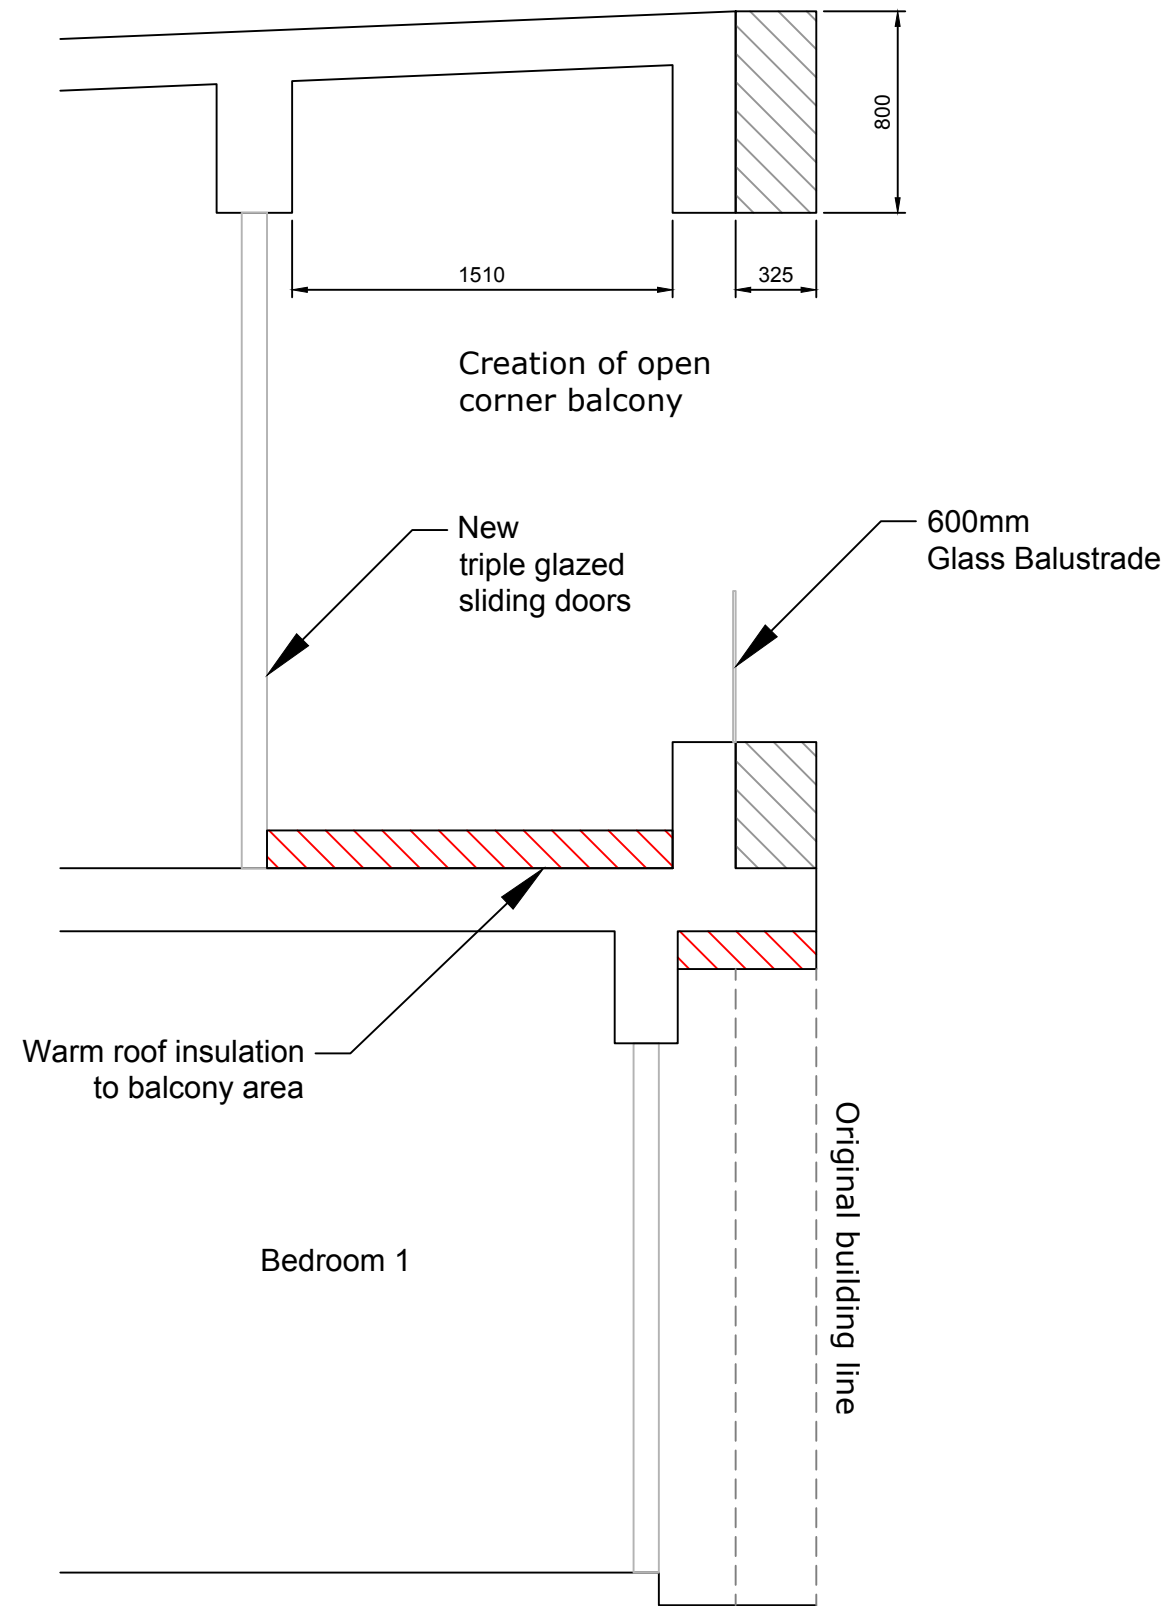

**West Elevation
Section A
PROPOSED**

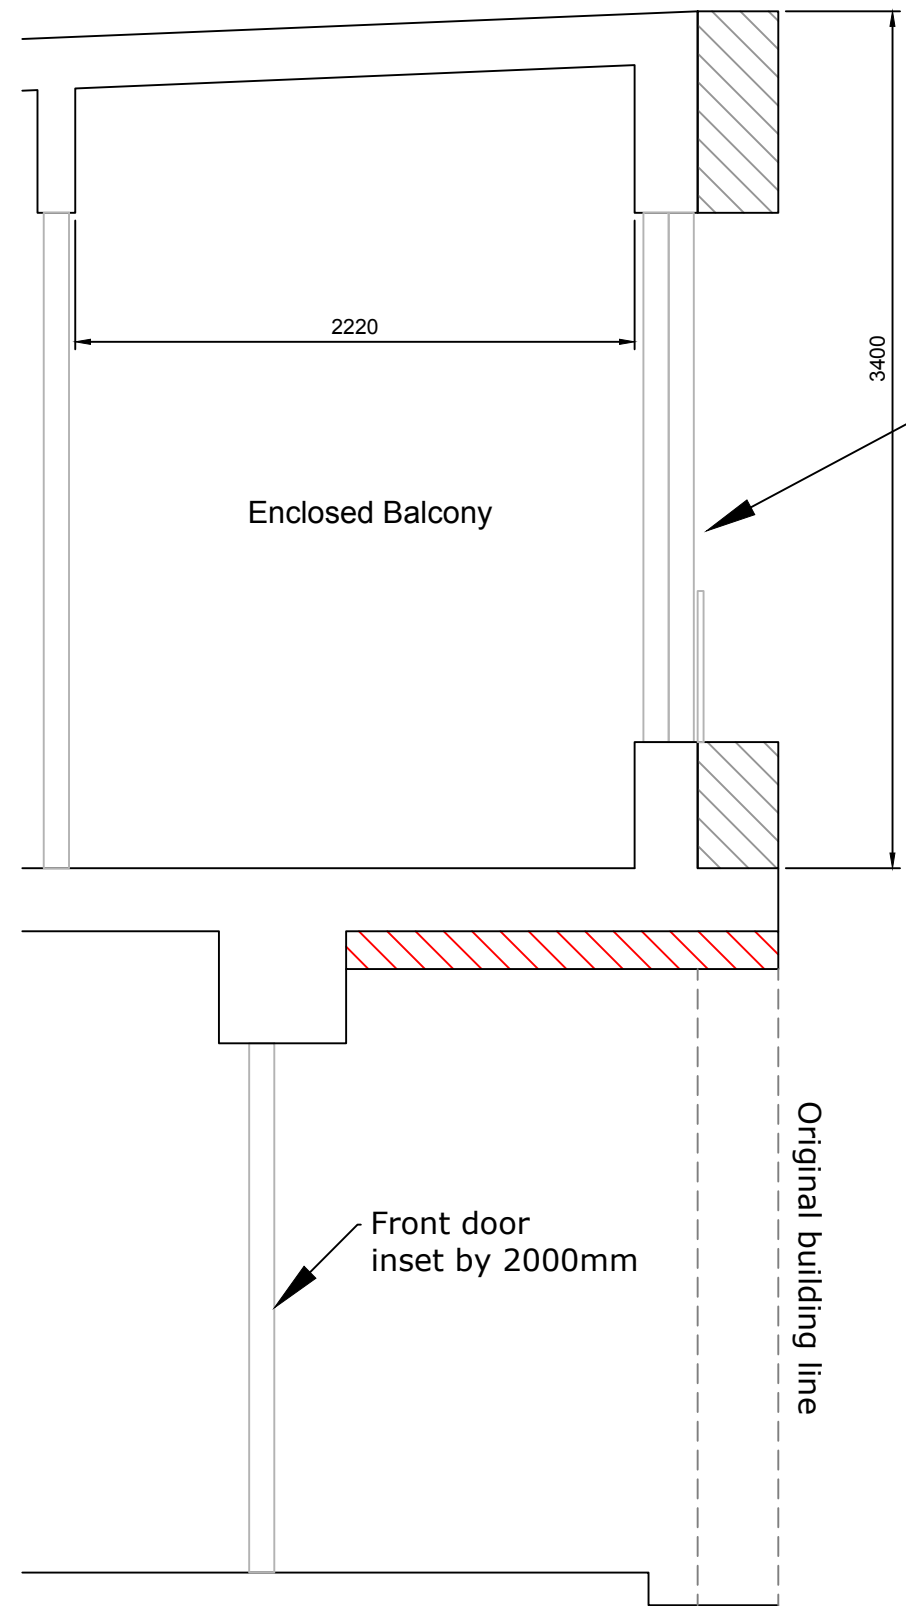

**West Elevation
Section B
PROPOSED**

Key:

Proposed 100mm External Wall Insulation (EWI)
White Silicone Render Finish

Proposed 325mm Architectural External Wall Insulation (EWI)
White Silicone Render Finish

Address
**10 Fins West Beach
West Sussex, Shoreham-
by-Sea, BN43 5LF**

Drawing Name
**Sections A and B
as proposed**

Drawing Number	FWB-7 V2
Page Size	A3
Scale	1:30
Date	25/11/2025

Emma Stanhope Architectural Services
emmastanhope06@gmail.com 07763 119518

