


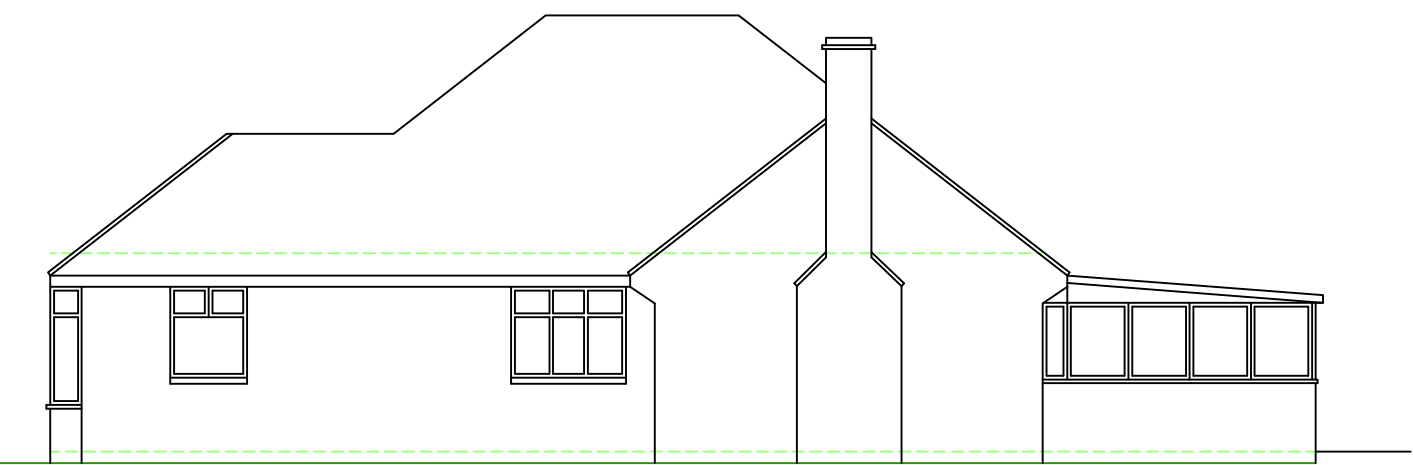

EXISTING REAR ELEVATION-EAST




EXISTING SIDE ELEVATION-SOUTH




EXISTING SIDE ELEVATION-NORTH




EXISTING FRONT ELEVATION-WEST

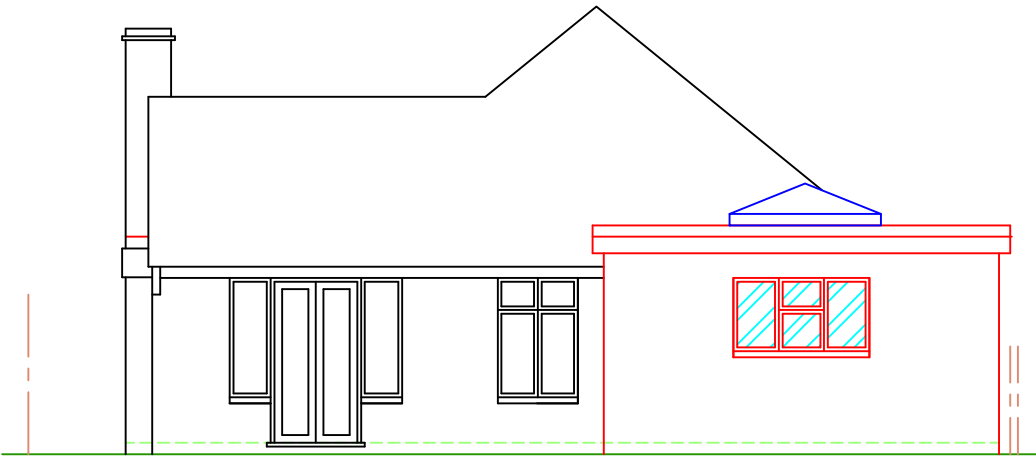

PROPOSED REAR ELEVATION-EAST

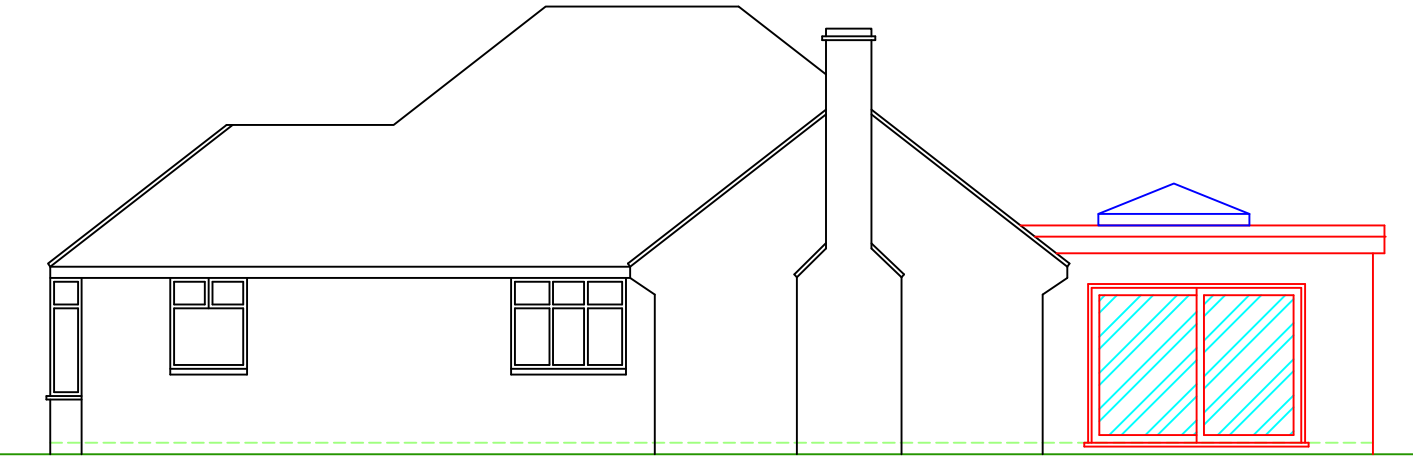


PROPOSED SIDE ELEVATION-SOUTH

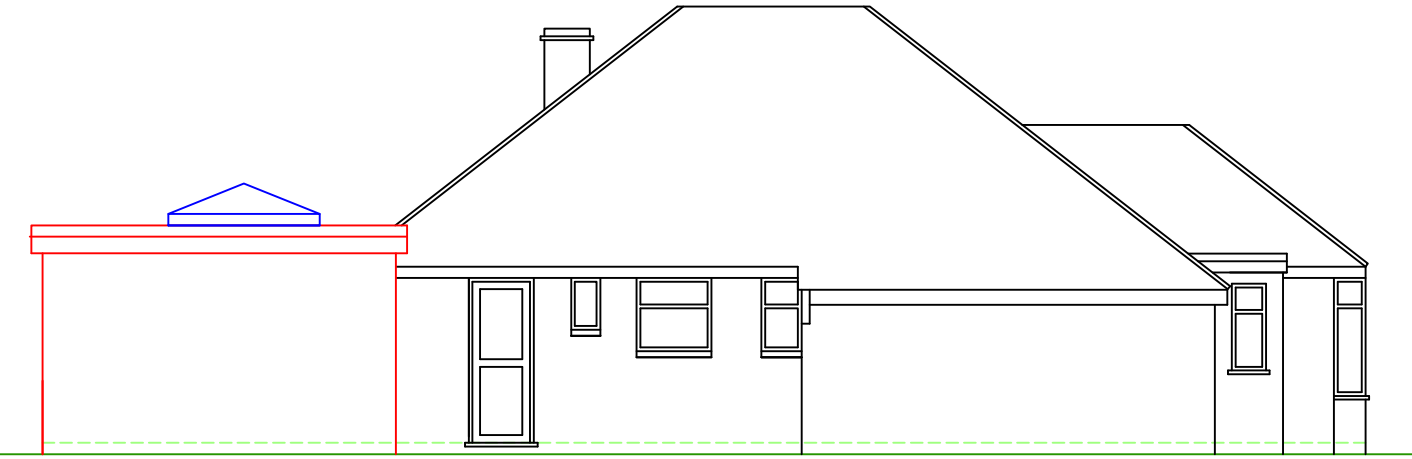



PROPOSED SIDE ELEVATION-NORTH





PROPOSED FRONT ELEVATION-WEST

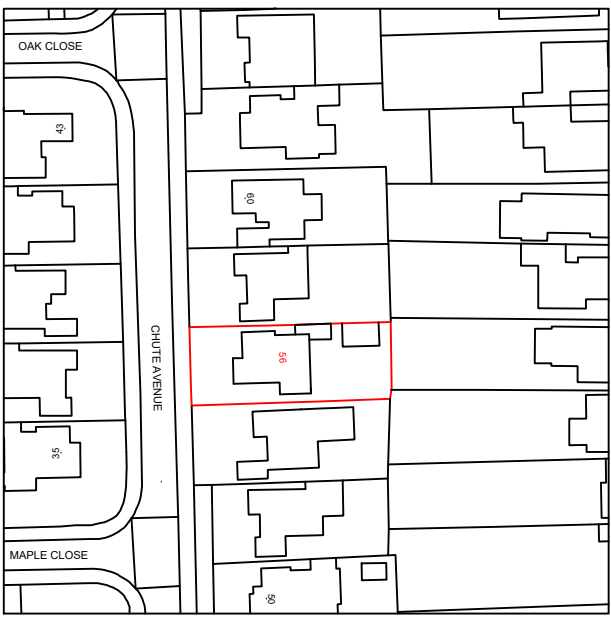


EXISTING AND PROPOSED
SITE LOCATION PLAN
SCALE 1:1250

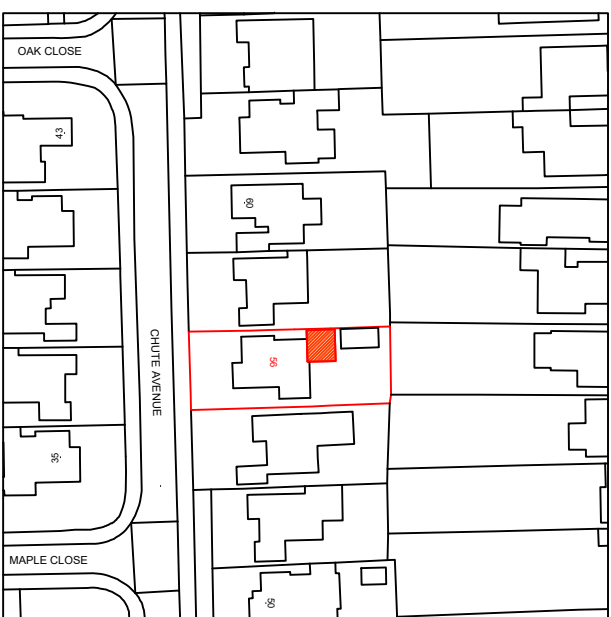 


?Crown Copyright and database rights 2026 OS Licence no. AC0000849896

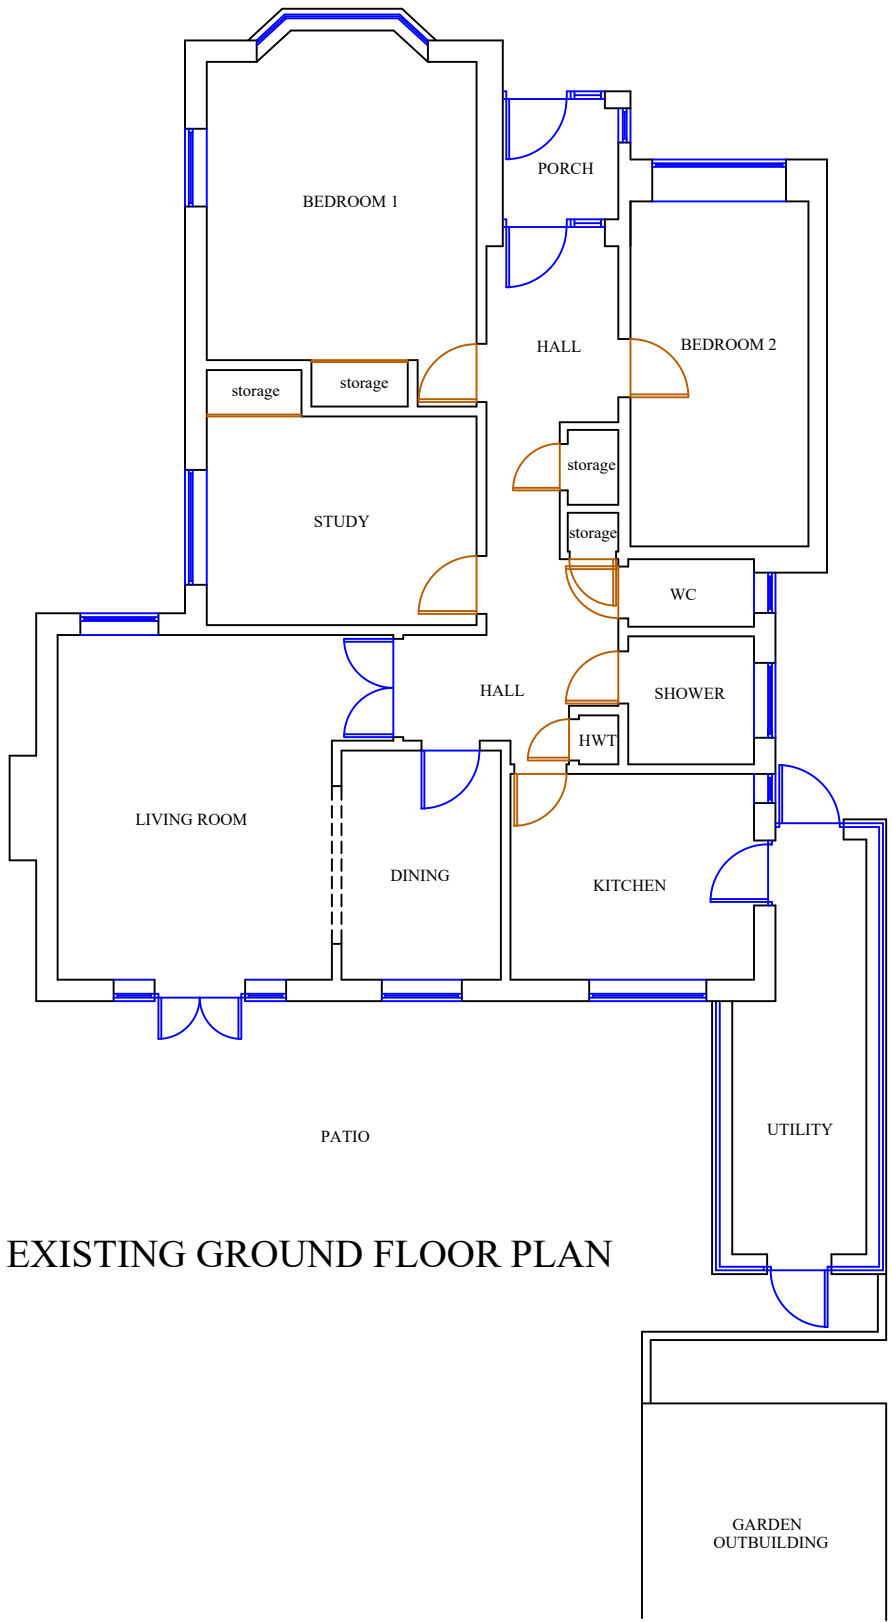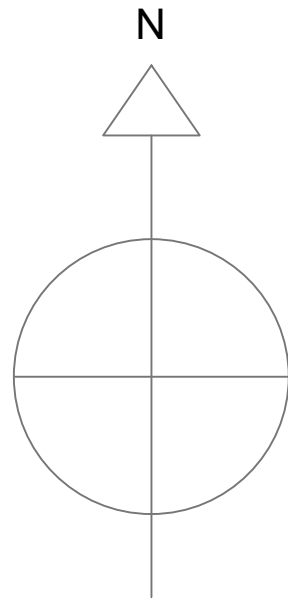


EXISTING GROUND FLOOR PLAN

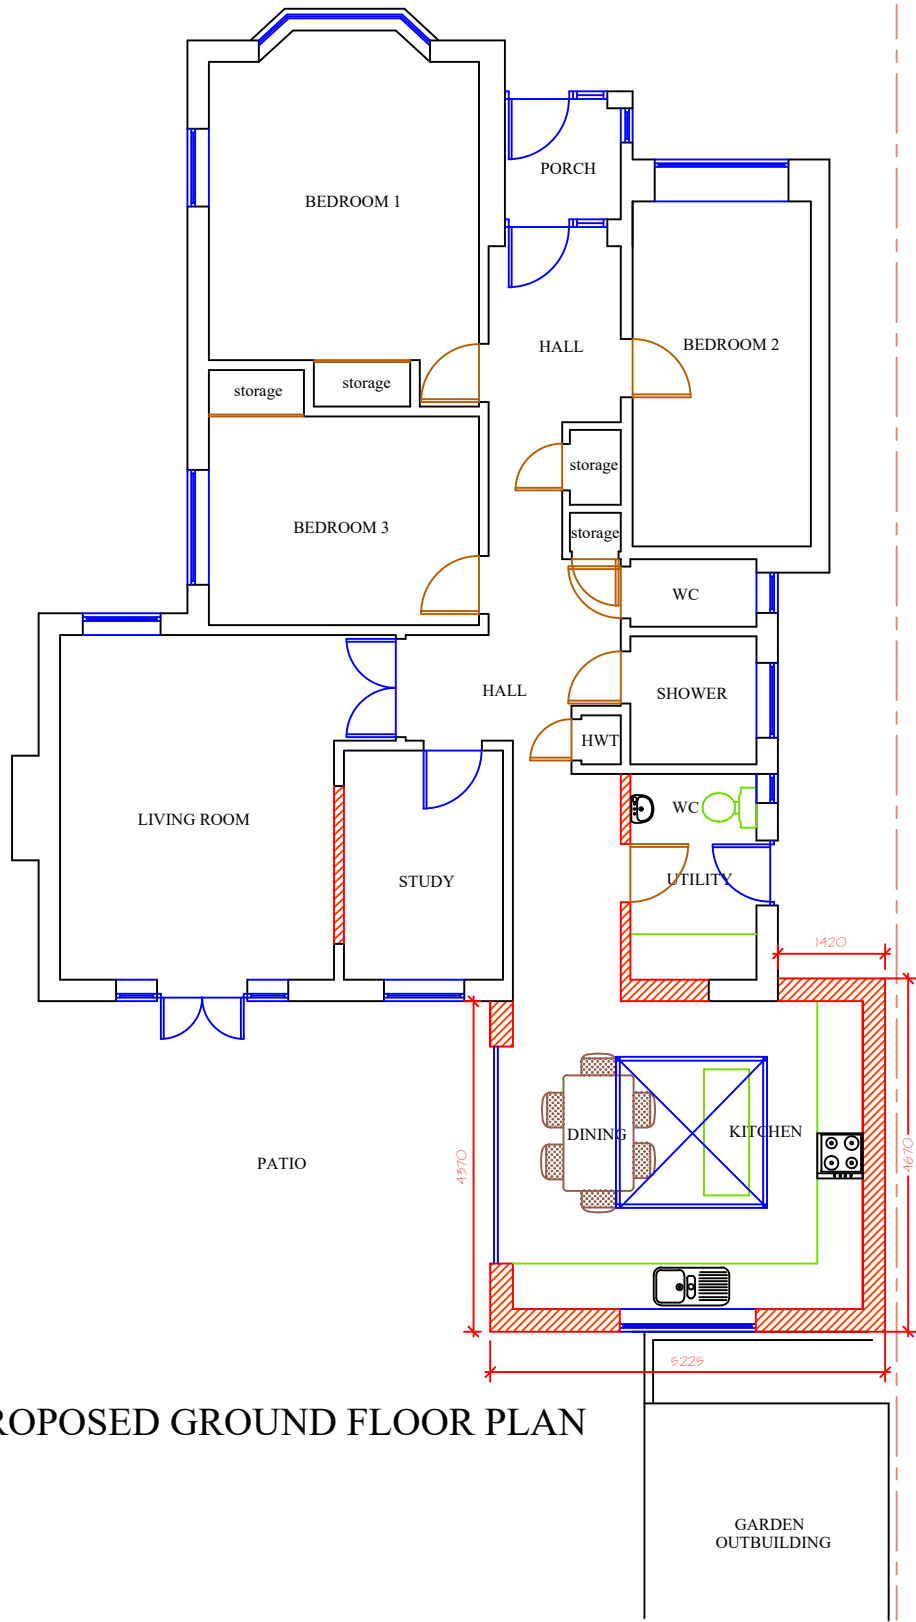

PROPOSED GROUND FLOOR PLAN

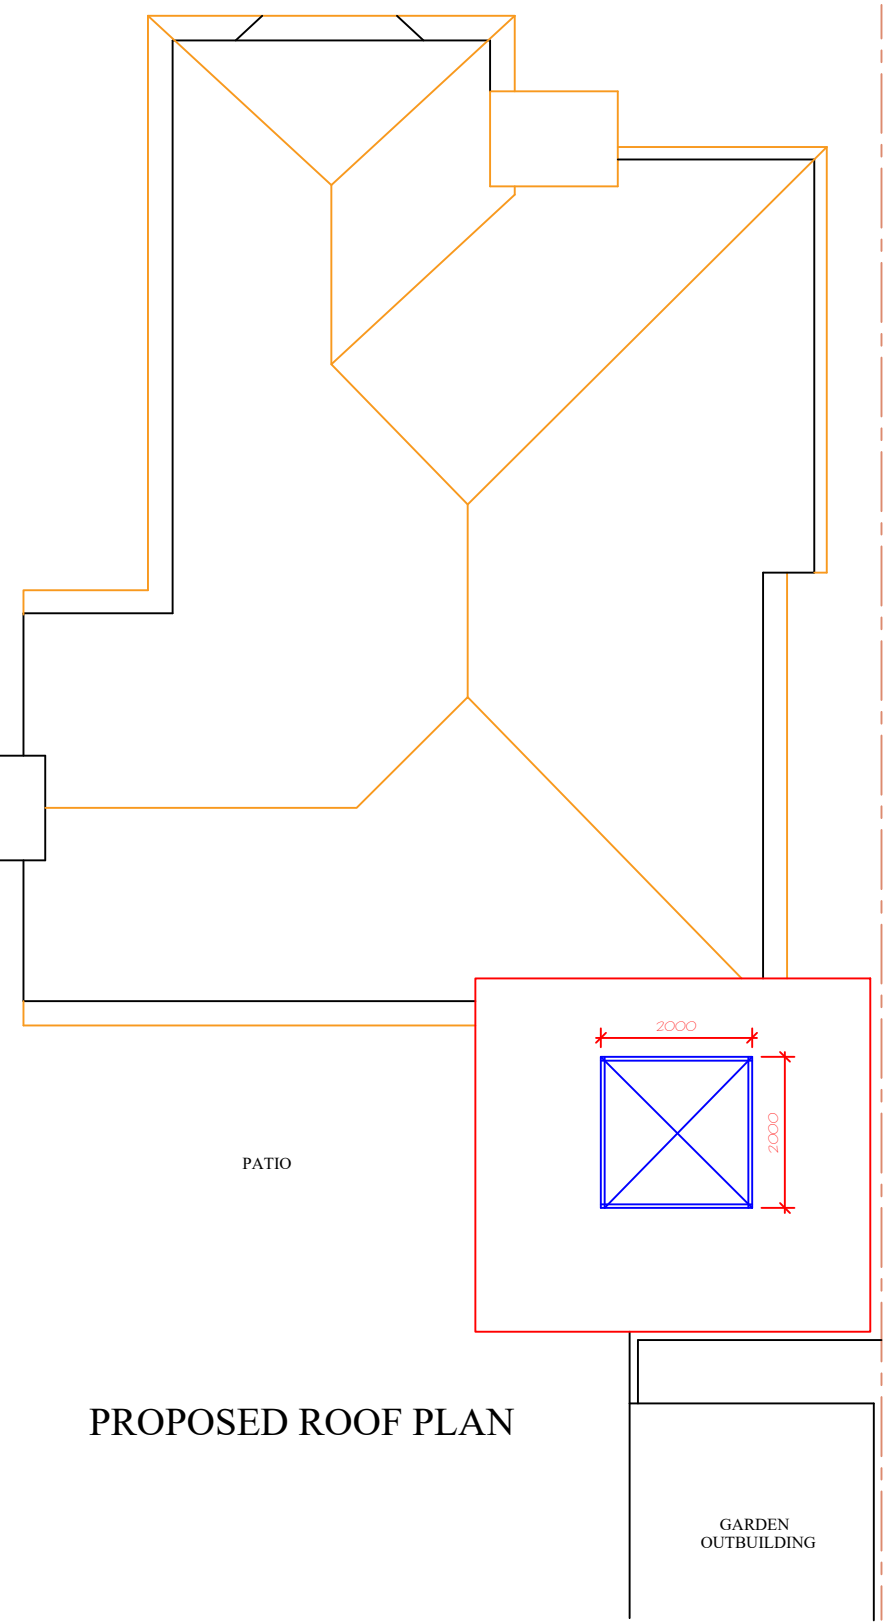

PROPOSED ROOF PLAN

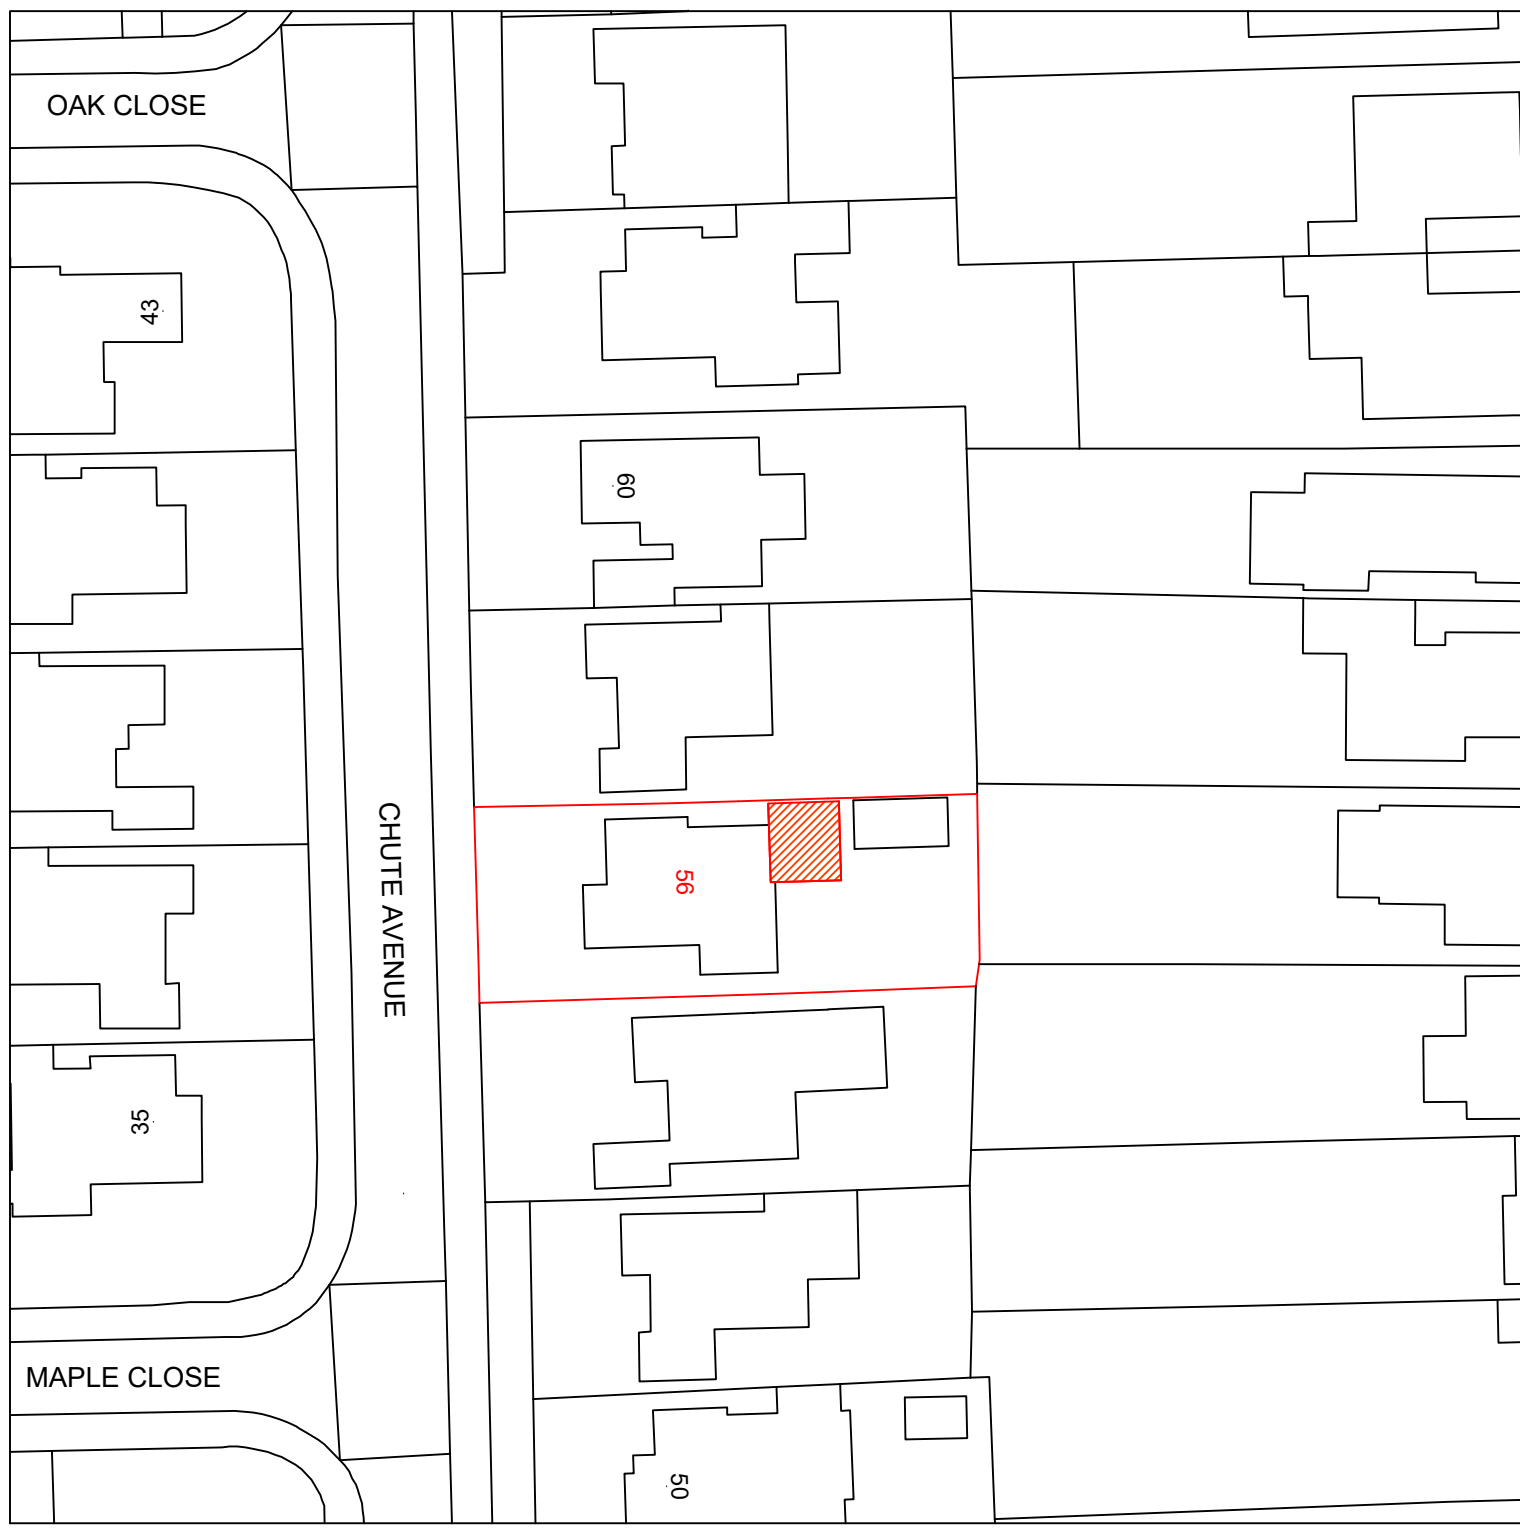

BLOCK PLAN
SCALE 1:500



✓	PLANNING FOR CLIENTS SINCE 1994
✓	BUILDING HOME EXTENSIONS SINCE 1974
✓	BUILDING REGULATIONS DOCUMENTS
item	description
A:	Structure:
B:	Fire Safety
C:	Site Preparation and Resistance to Moisture
D:	Toxic Substances
E:	Resistance to the Passage of Sound
F:	Ventilation
G:	Hygiene
H:	Drainage and Waste Disposal
J:	Combustion Appliances and Fuel Storage Systems
K:	Protection from Falling Collision and Impact.
L1:	Conservation of Fuel and Power in Dwellings.
L2:	Conservation of Fuel and Power in Buildings Other Than Dwellings.
M:	Access and Facilities for Disabled People.
N:	Glazing.
Reg 7:	Materials and workmanship.

NOTES

All dimensions must be checked on site and not scaled from this drawing before work commences.

Any discrepancy to be reported to BUILDING PLAN DESIGN

Any work commenced before Council Planning and Full Plans Building Regulations Approvals are at CLIENTS RISK.

A	08-06-2026	PLANNING APPLICATION
	Date	Revisions

PLANS

BUILDING PLAN DESIGN COMPANY LTD

Building Plan
Design Company LTD

25 LONG BEACH CLOSE
SOVEREIGN HARBOUR NORTH
EASTBOURNE
EAST SUSSEX BN23 5QA

Planning & Building Regulations Consultants.

Telephone : 07887 877733
Telephone : 01323 471818
e-mail : info@buildingplan.co.uk
www.buildingplan.co.uk

Client

MRS ZOE BEESTON

Job Title

56 CHUTE AVENUE
SALVINGTON
WORTHING
BN13 3DS

Drawing Title

PROPOSED SINGLE
STOREY REAR EXTENSION

Scale

1:100

Date

10-04-2026

Drawn By

MONIKA RYAN

Drg. No.

14-26

Rev.

A