

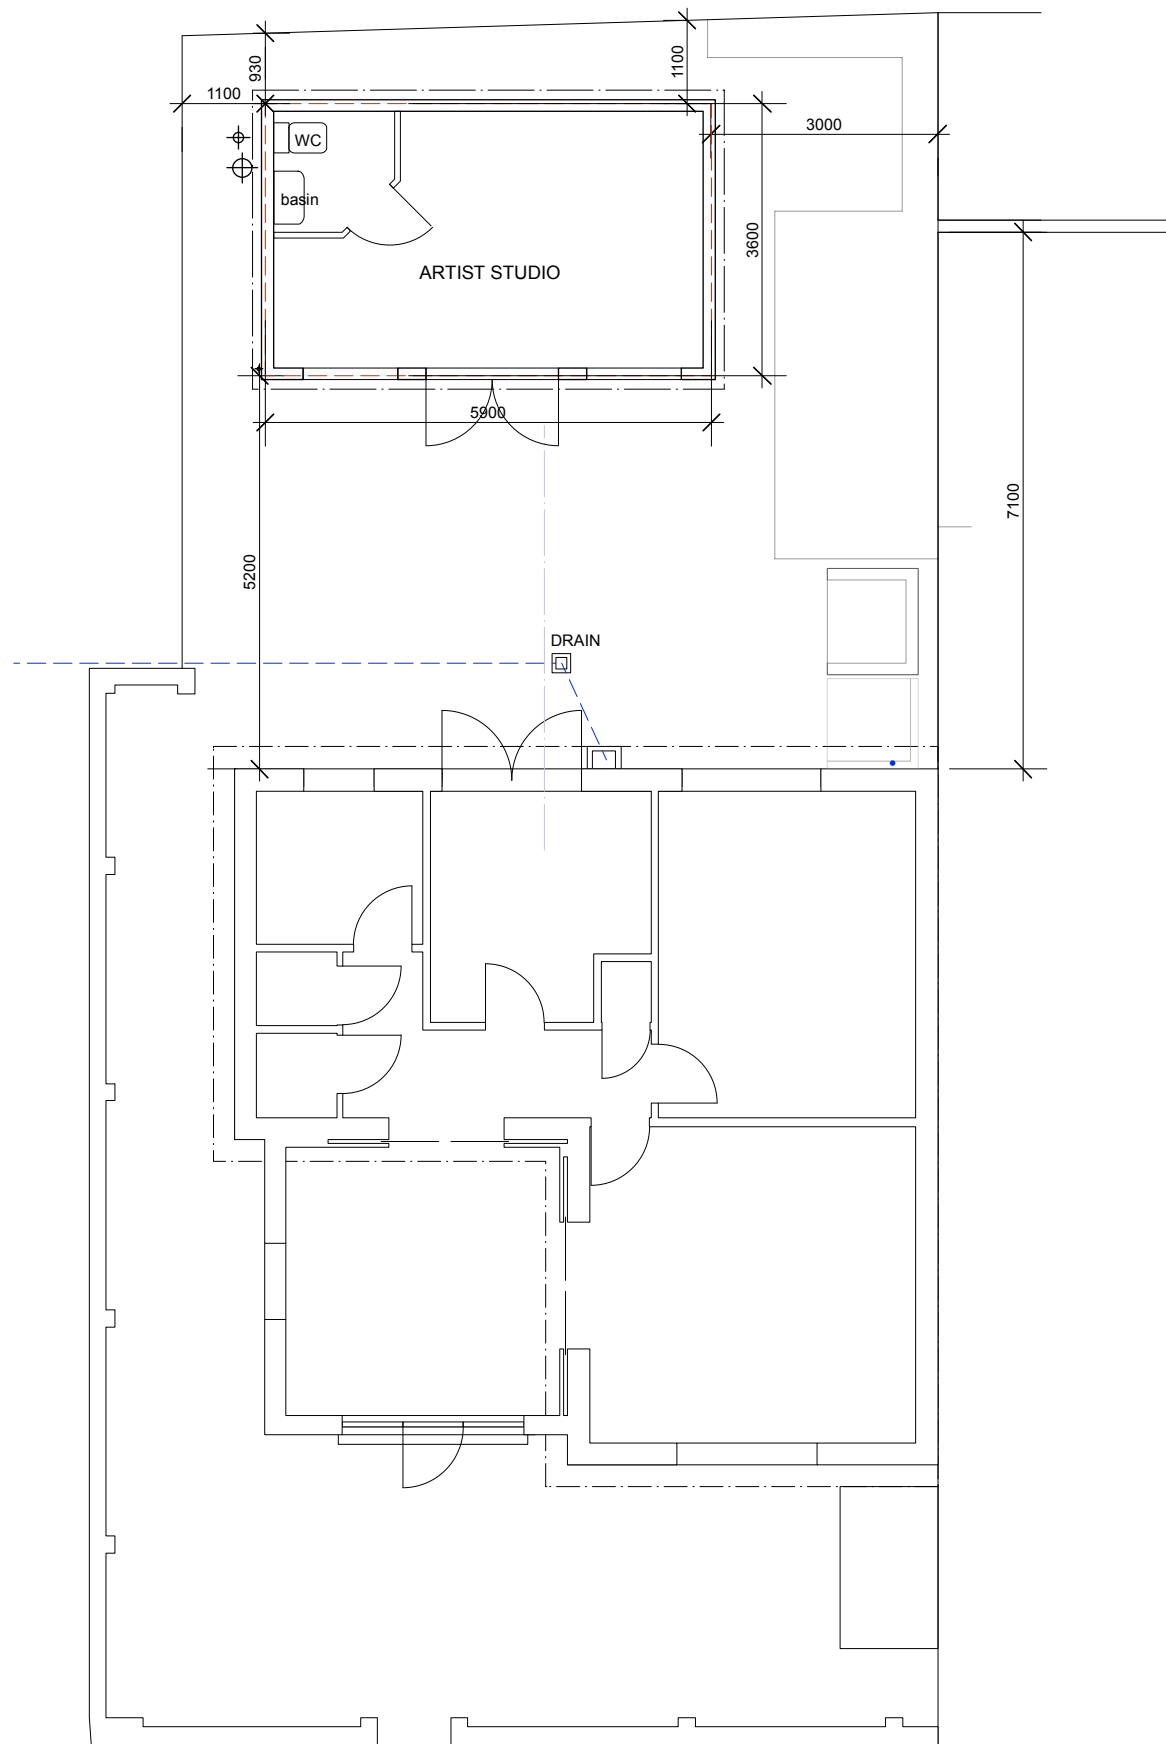


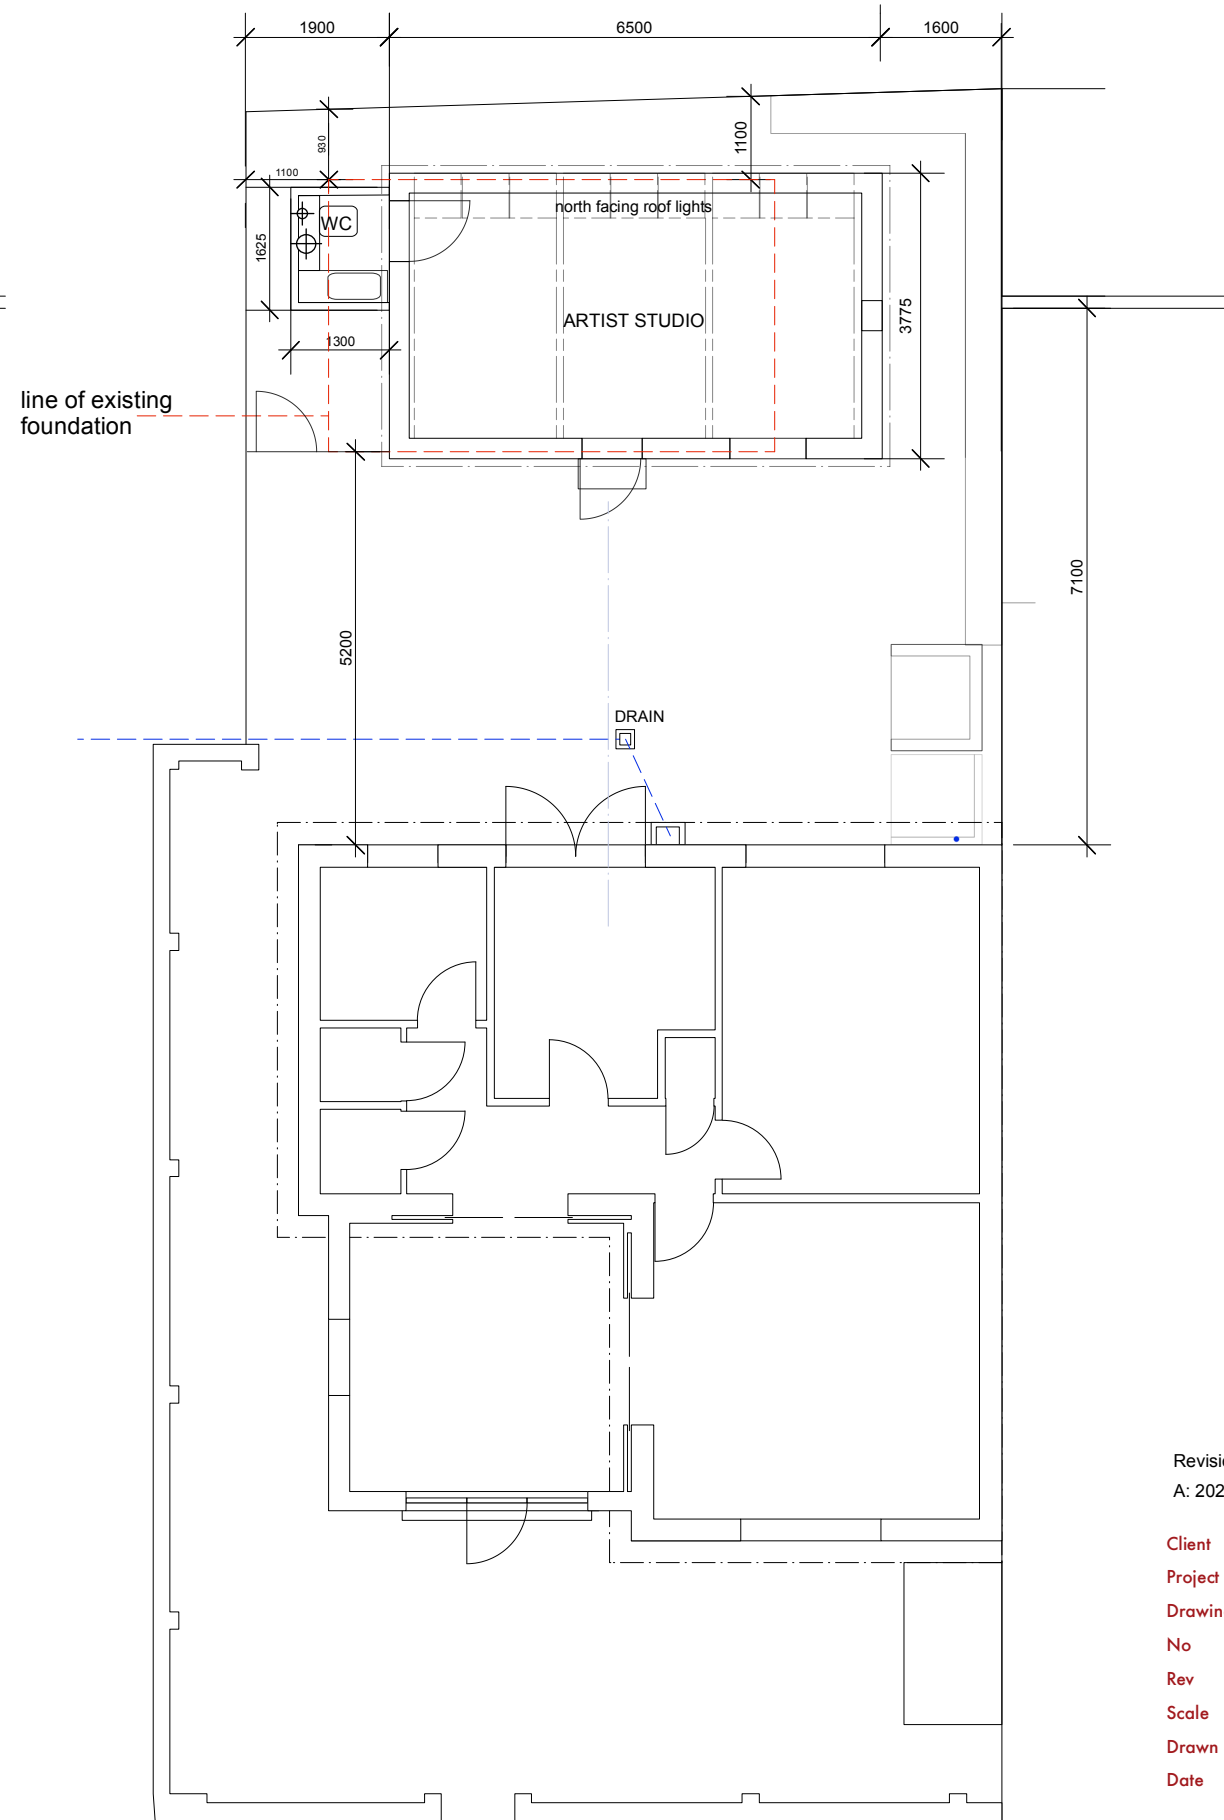

EXISTING SITE PLAN

 

PROPOSED SITE PLAN

Revision:
A: 2026.06.05 confirm scale for planning

Client : Liz Rideal
Project : STUDIO, 16 Benbow Close, Shoreham-on-Sea
Drawing : EXISTING & PROPOSED SITE PLAN
No : BCS - A1 - 01
Rev :
Scale : 1:100 @ A3
Drawn by : CW
Date : February 2026

lavina:design

Caroline Wigart : nina@wigart.com : +44(0)207 7316493 : +44(0)7771 806703
44 Doria Road : London : SW6 4UG : United Kingdom