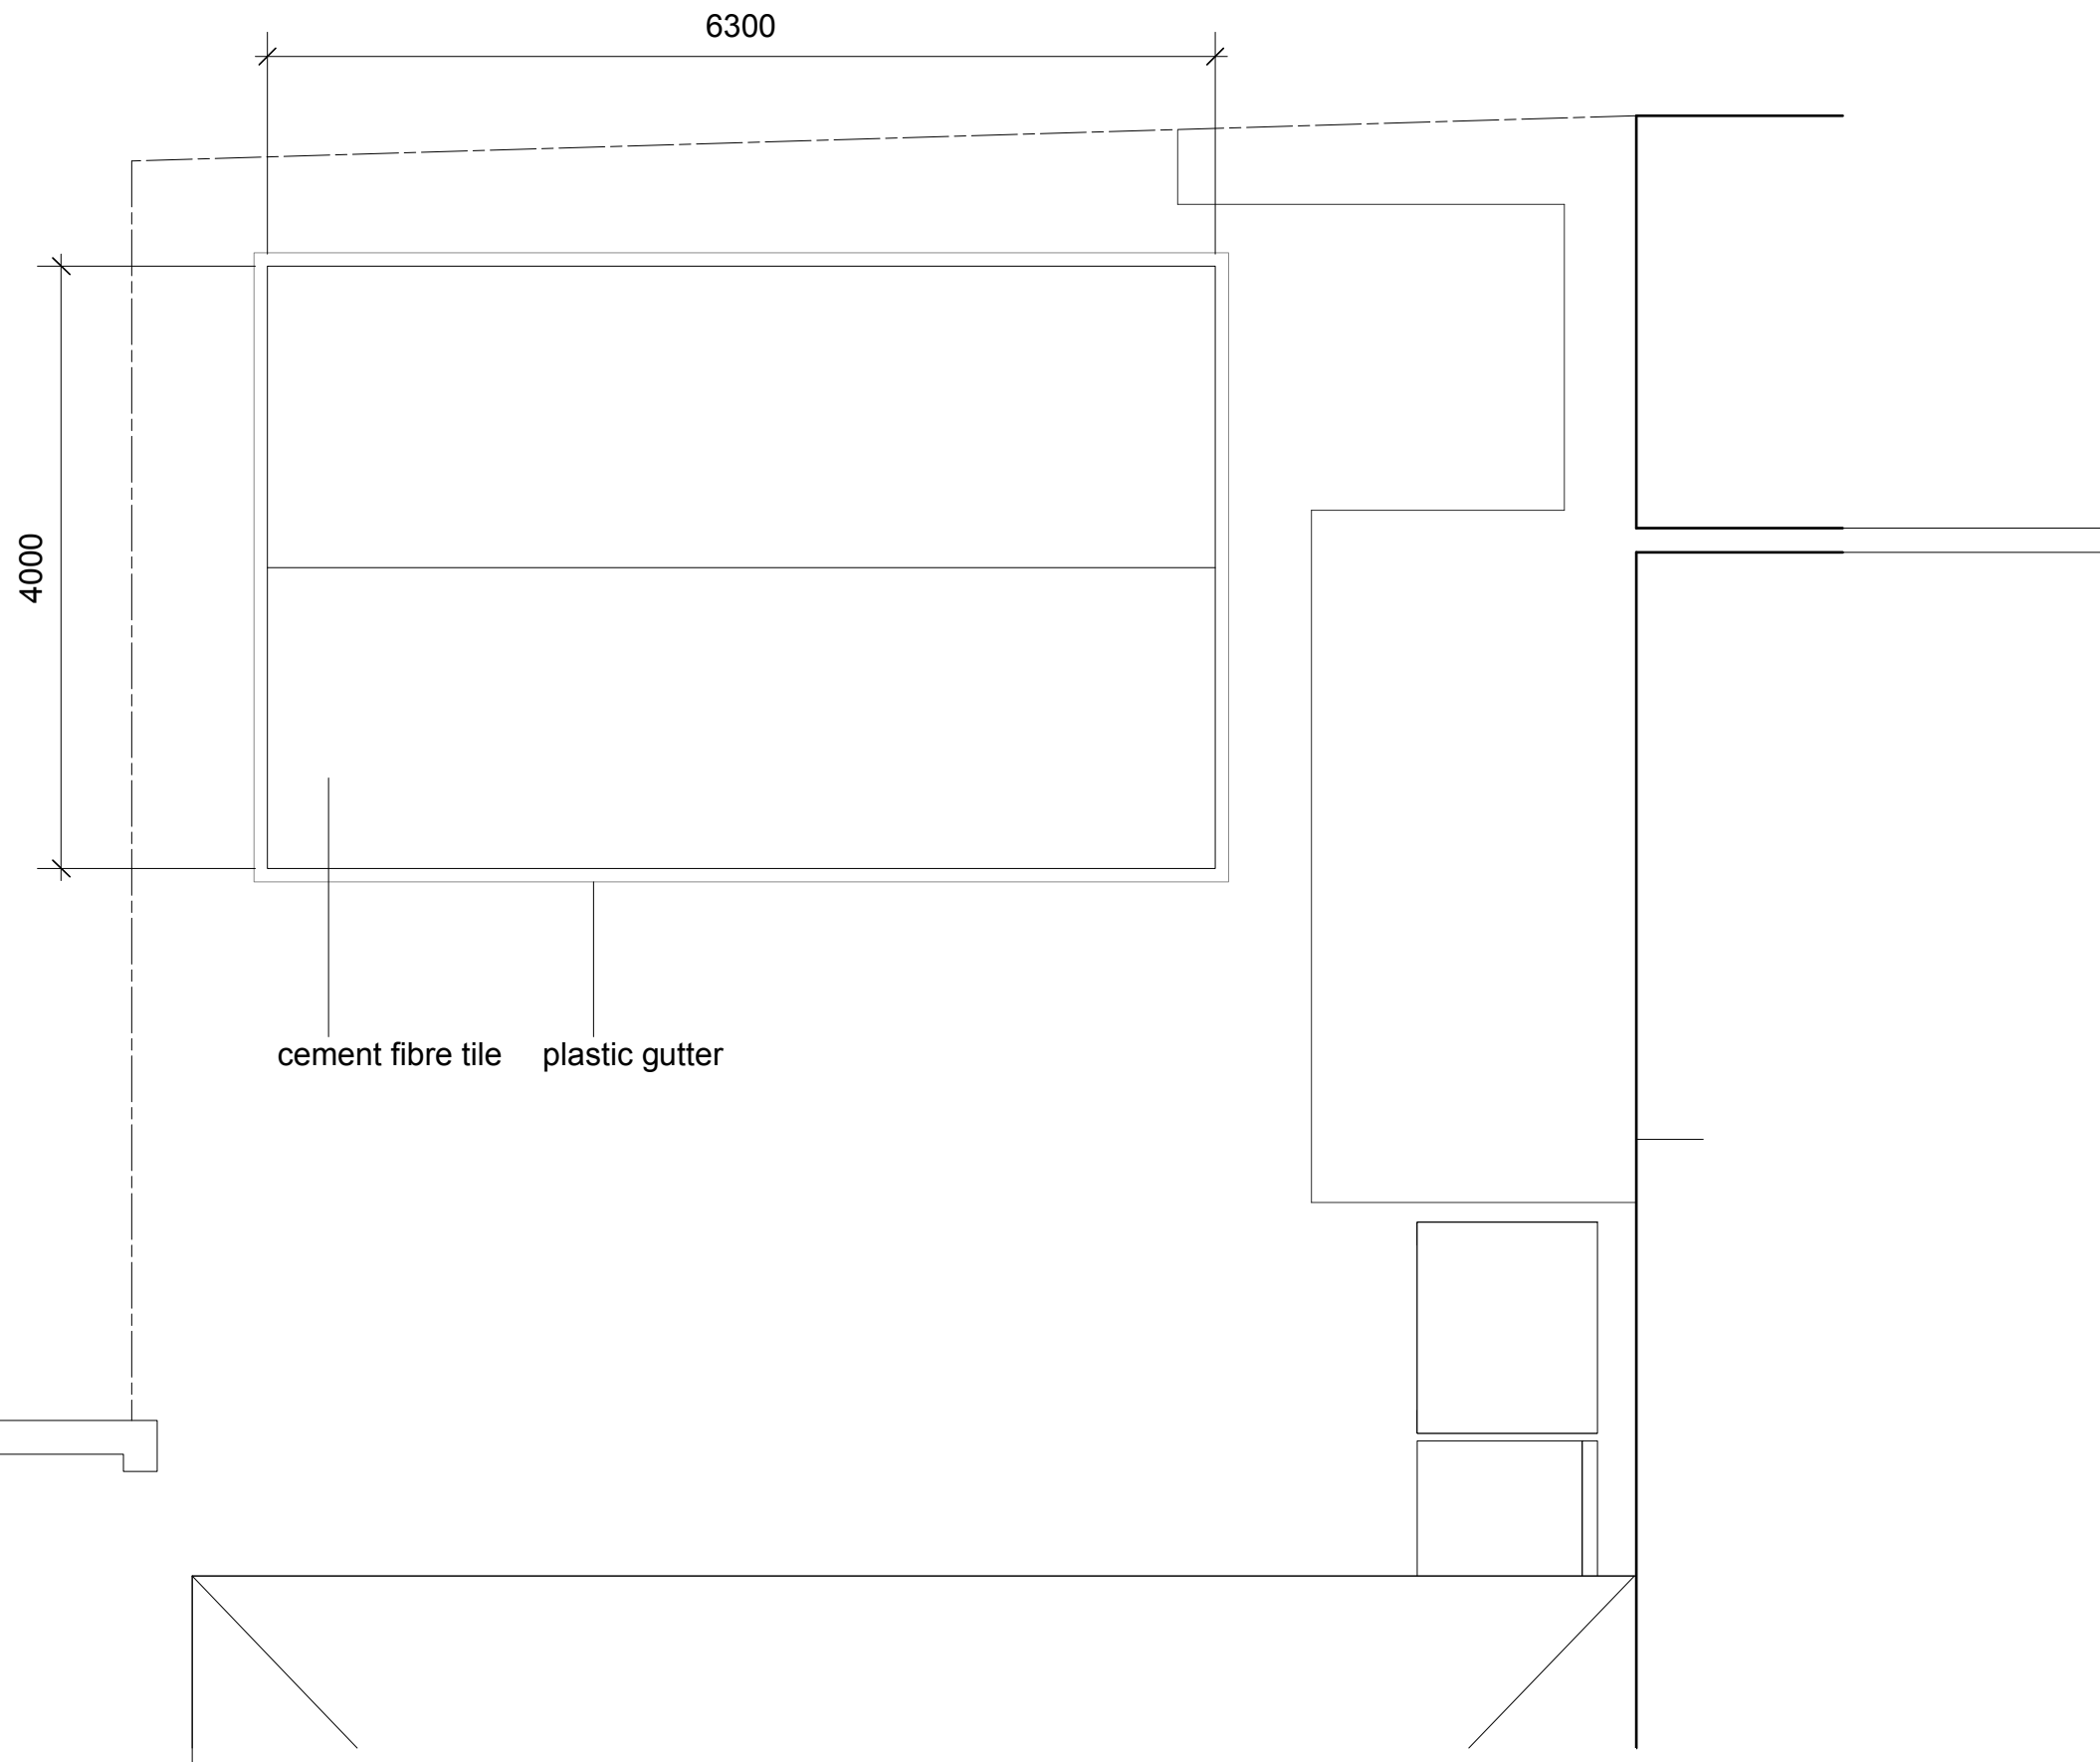
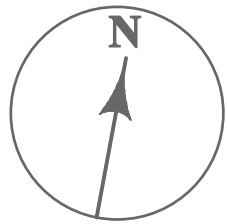


Client : Liz Rideal
Project : STUDIO, 16 Benbow Close, Shoreham-on-Sea
Drawing : EXISTING ROOF PLAN
No : BCS - A1 - 09
Rev :
Scale : 1:50 @ A3
Drawn by : CW
Date : June 2026

lavina:design

Caroline Wigart : nina@wigart.com : +44(0)207 7316493 : +44(0)7771 806703
44 Doria Road : London : SW6 4UG : United Kingdom