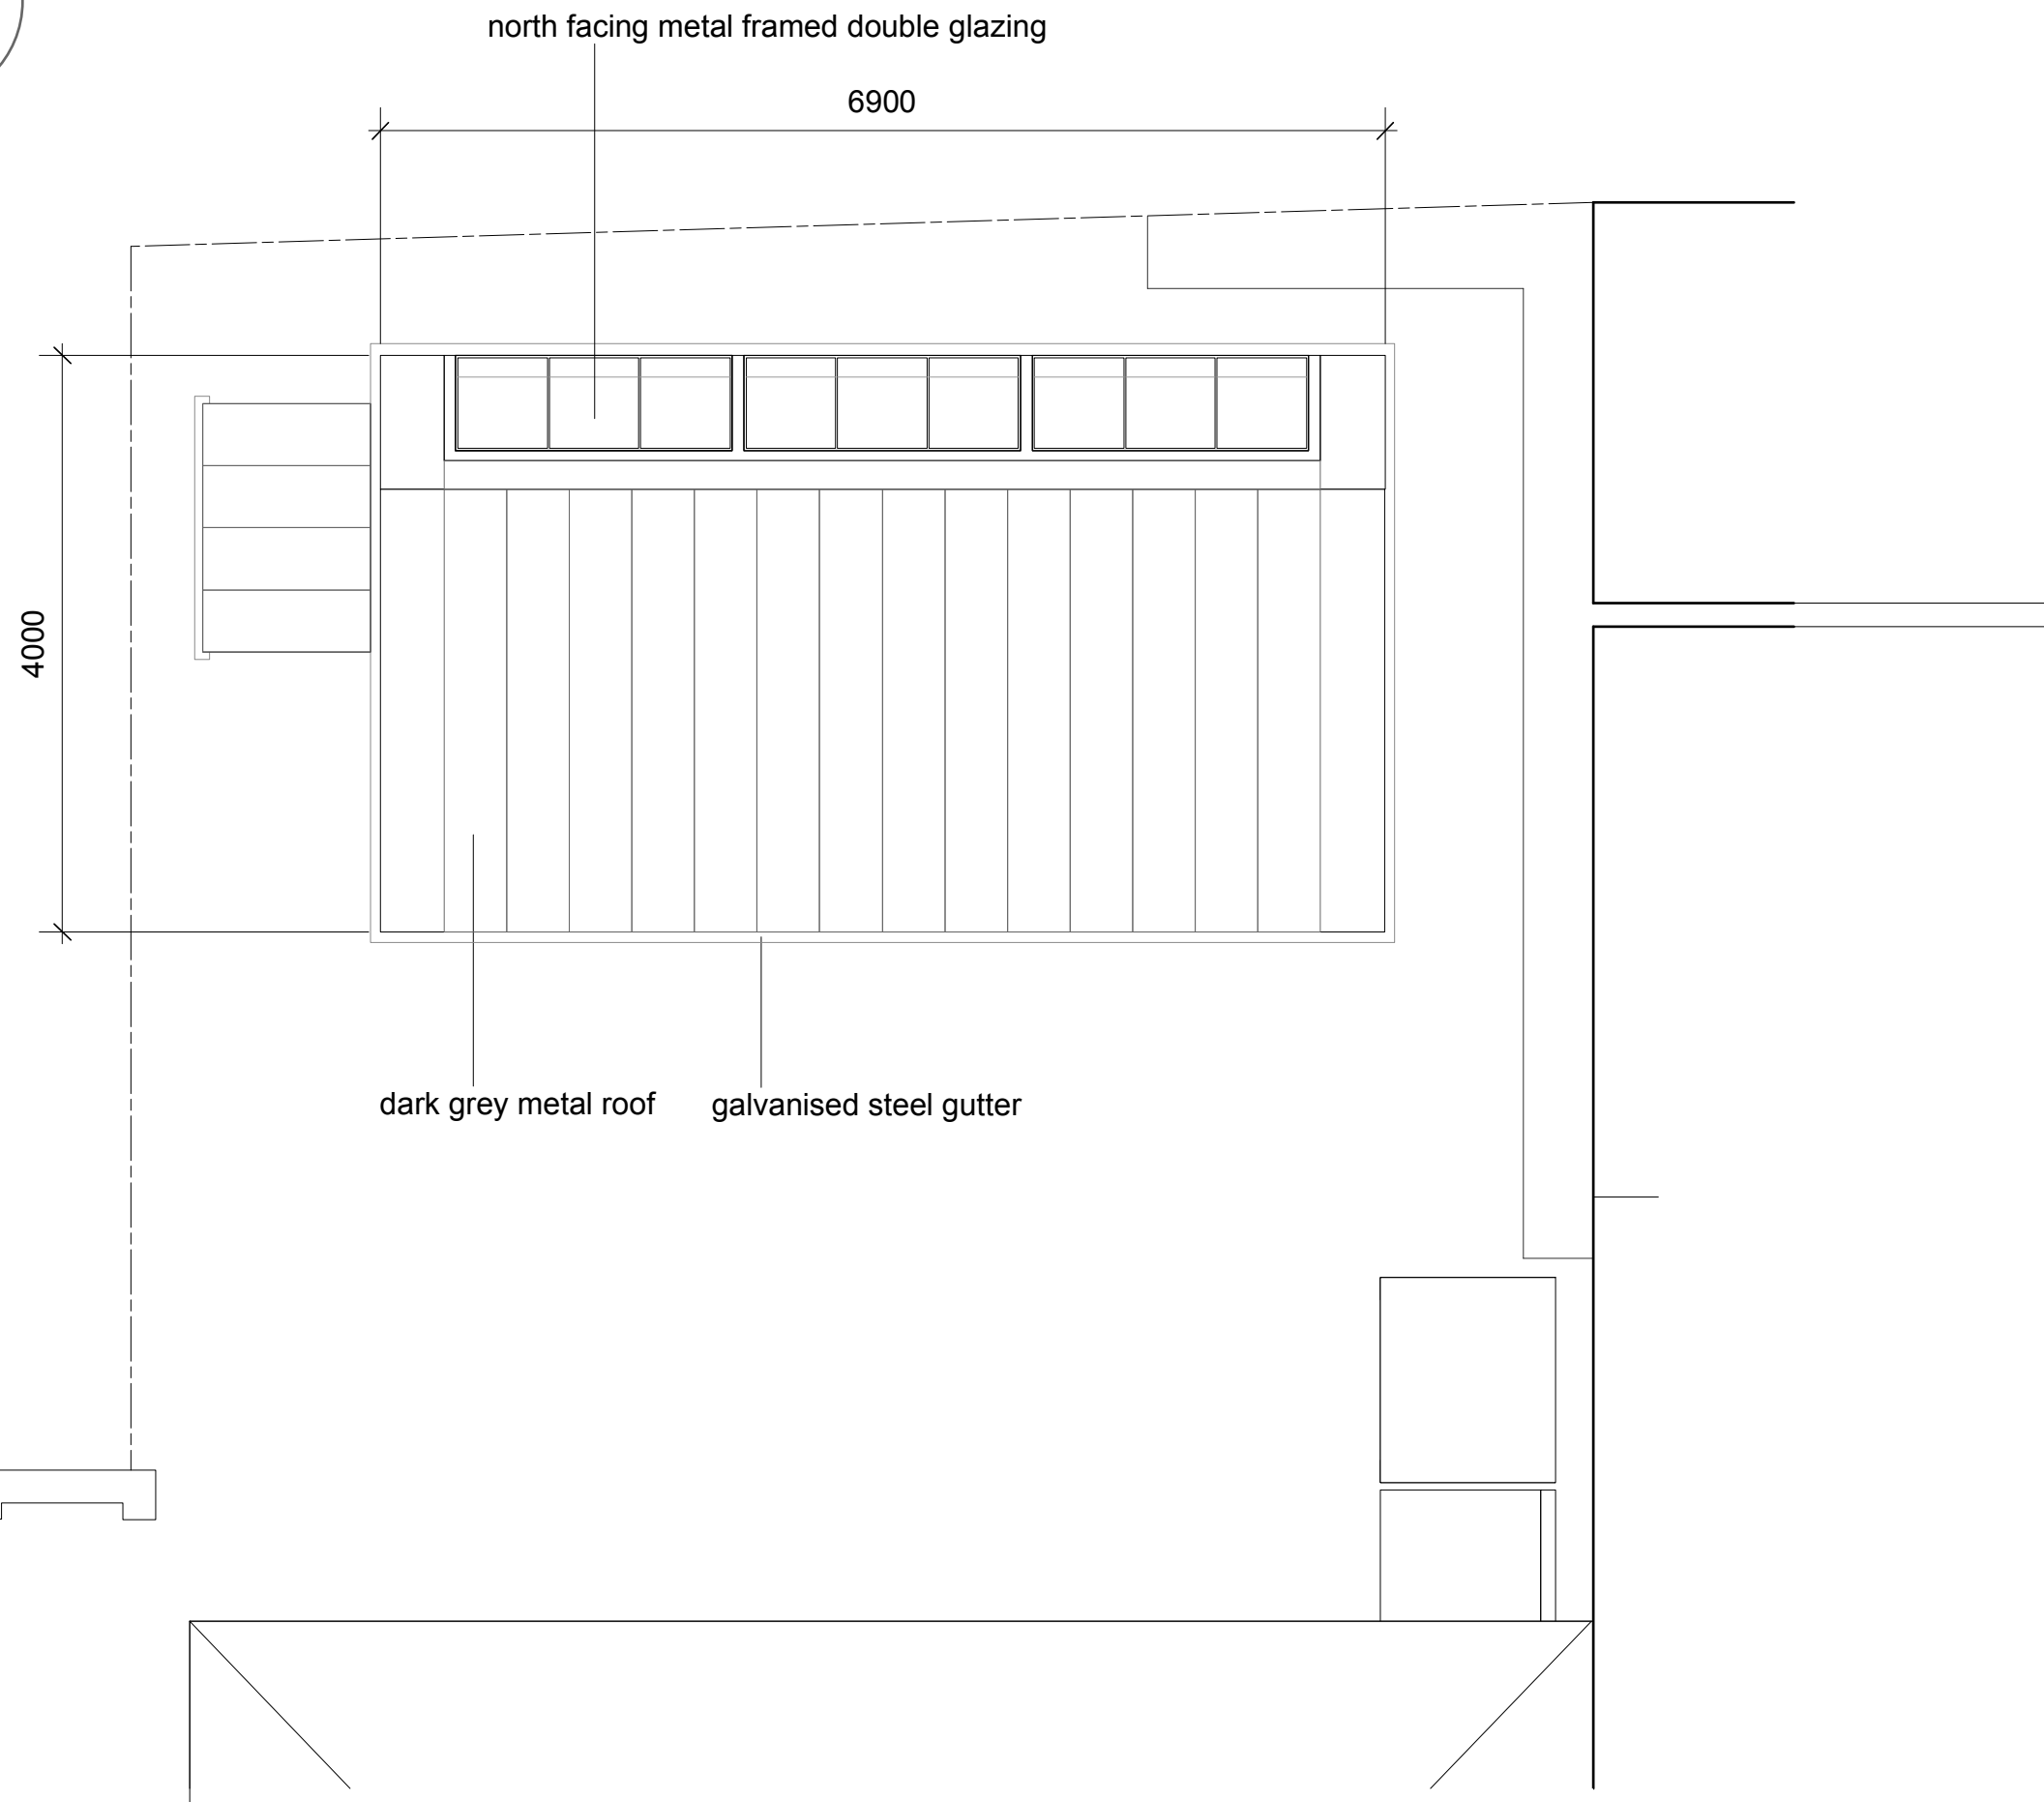
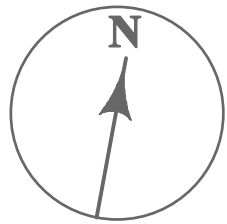


|          |                                            |
|----------|--------------------------------------------|
| Client   | : Liz Rideal                               |
| Project  | : STUDIO, 16 Benbow Close, Shoreham-on-Sea |
| Drawing  | : PROPOSED ROOF PLAN                       |
| No       | : BCS - A1 - 10                            |
| Rev      | :                                          |
| Scale    | : 1:50 @ A3                                |
| Drawn by | : CW                                       |
| Date     | : June 2026                                |

lavina:design

Caroline Wigart : nina@wigart.com : +44(0)207 7316493 : +44(0)7771 806703  
44 Doria Road : London : SW6 4UG : United Kingdom