



VISUAL SCALE 1:100 @ A3

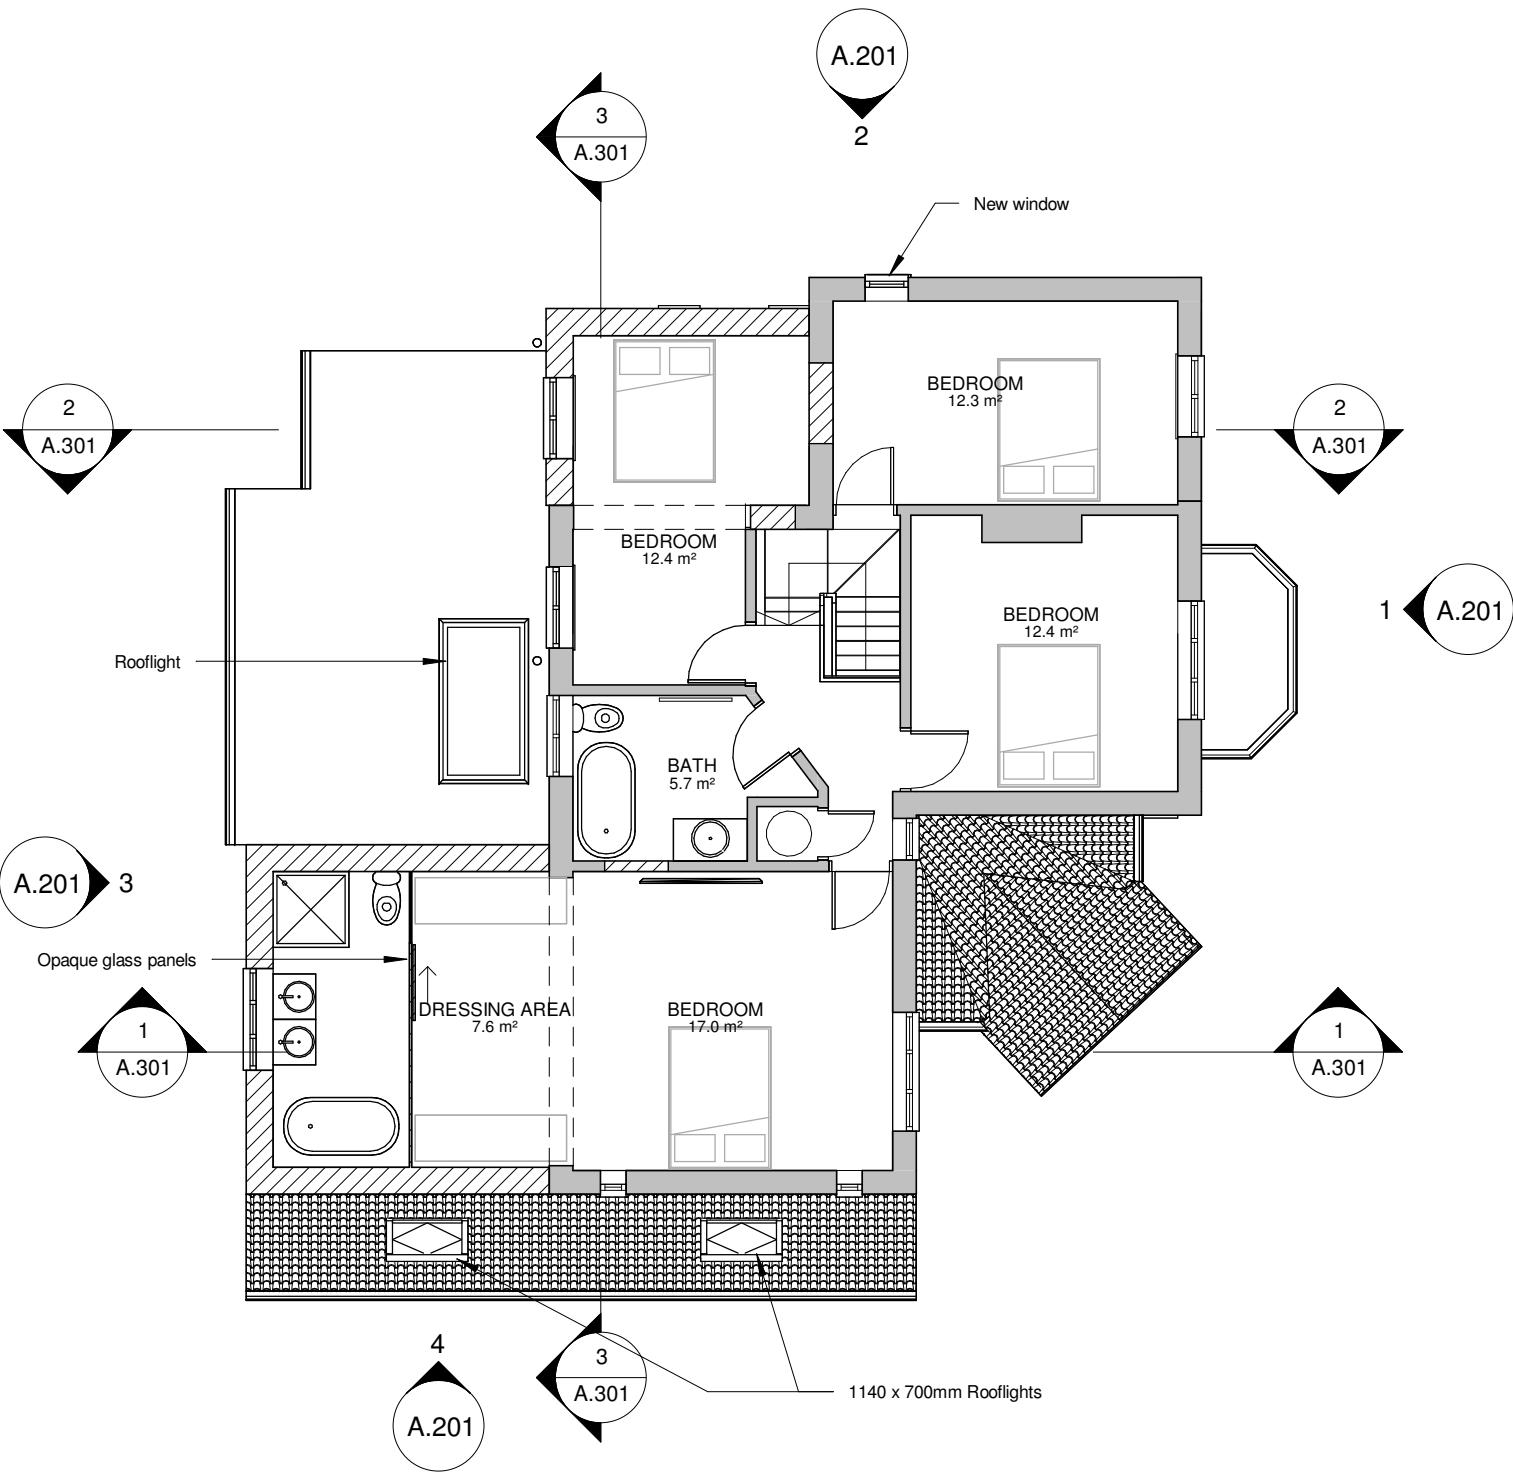

1 FIRST FLOOR
1 : 100

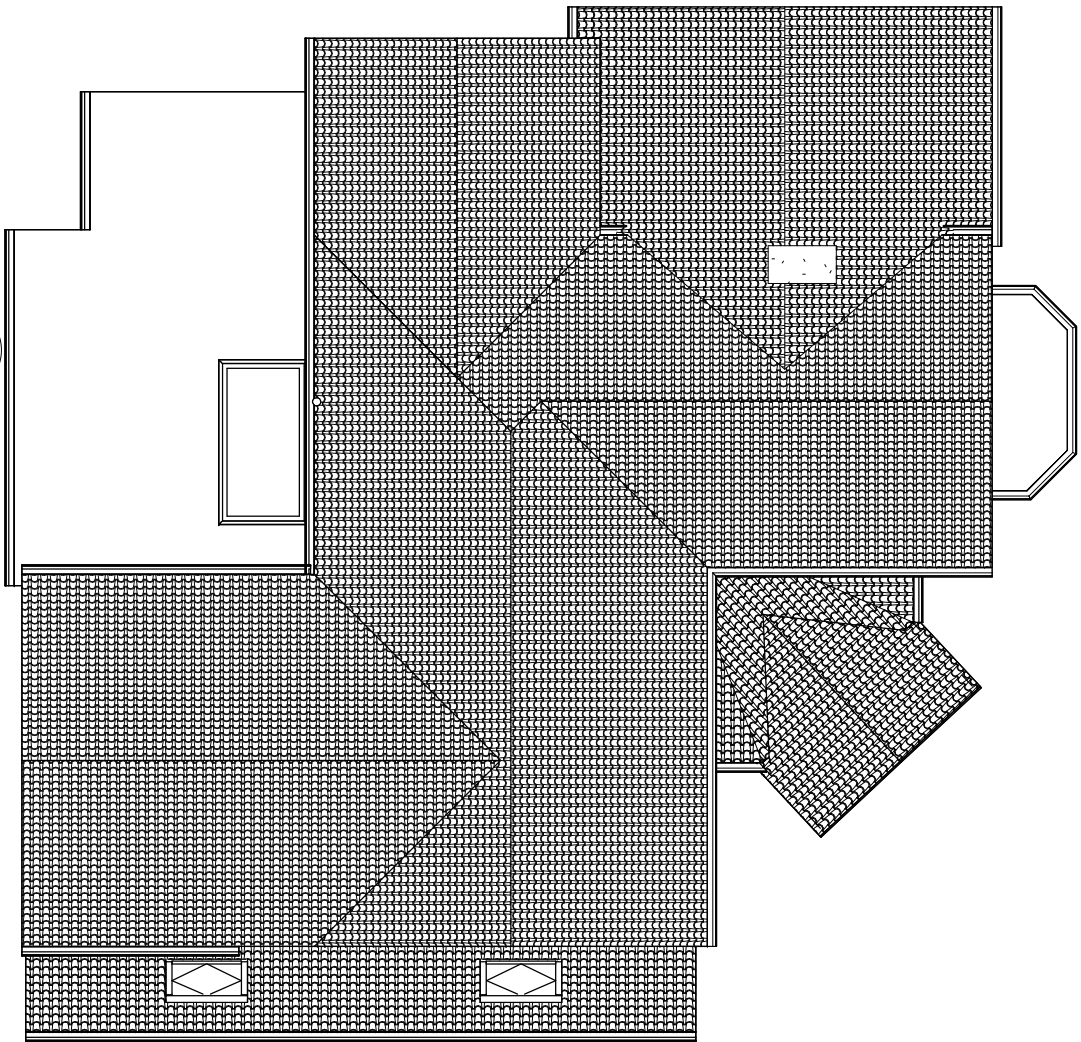

2 ROOF PLAN
1 : 100

**KRONA
DESIGN**

ARCHITECTURAL DESIGN & DRAFTING
4 Union Place | Worthing | BN11 1LG
info@kronadesign.co.uk | kronadesign.co.uk
Tel: 01903 256150 Mob: 07827 994111

PROJECT
**Proposed
Extensions &
Alterations**

ADDRESS
**79 Rectory Road
Worthing
West Sussex**

TITLE
Proposed Plans

CLIENT
Martin Rowland

DRAWN	STATUS	DATE
JLB	Design	27/10/22

SCALE (@ A3)	PROJECT NUMBER
1 : 100	KD.1386

DRAWING NUMBER	REV
A.103	C

© KRONA DESIGN