


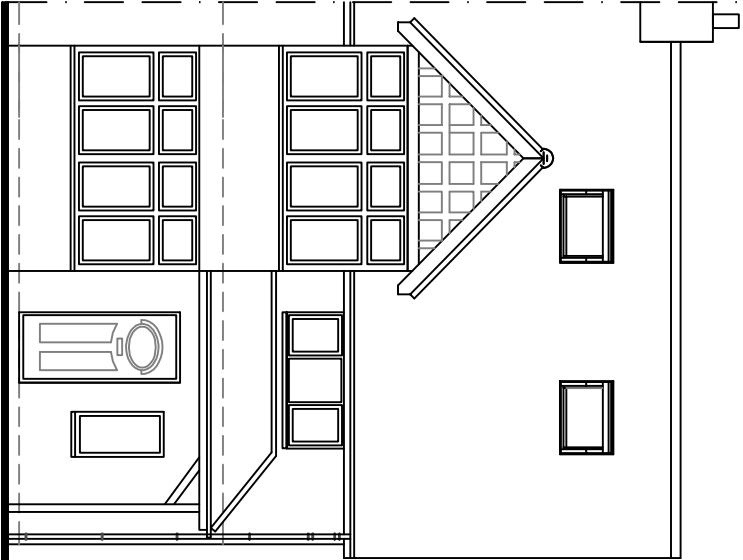


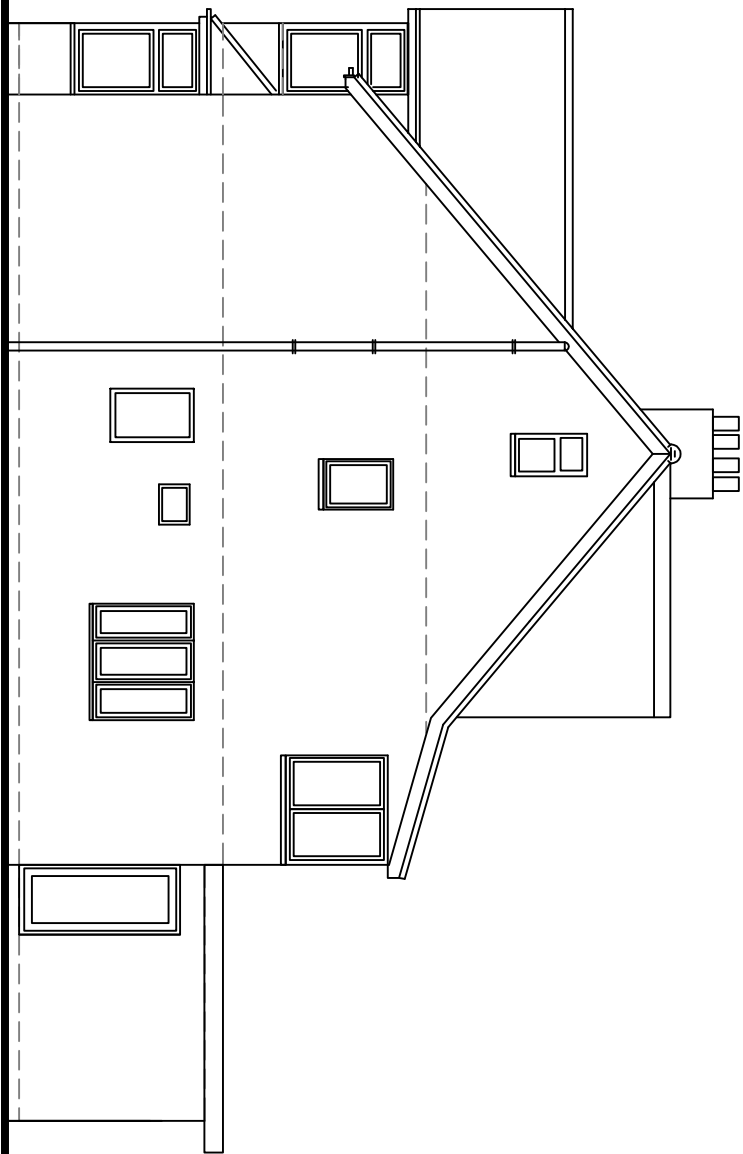


3 West Facing (front) Elevation

 



4 South Facing (side) Elevation

 


Rear Garden

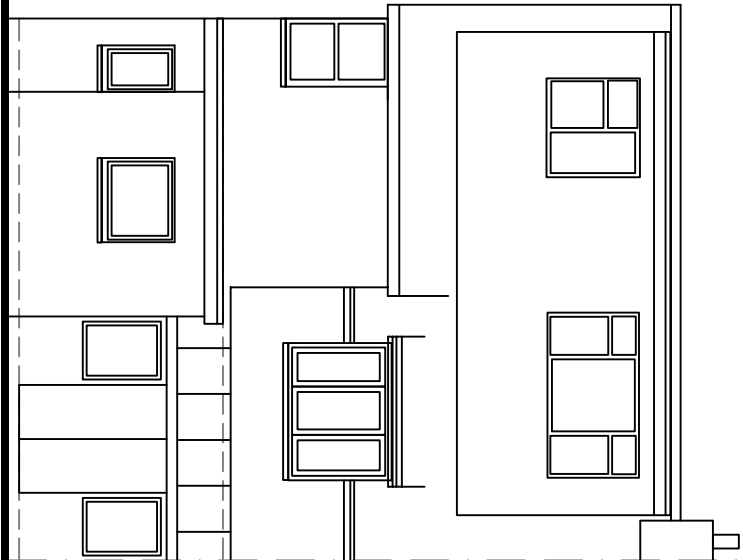

5 East Facing (rear) Elevation

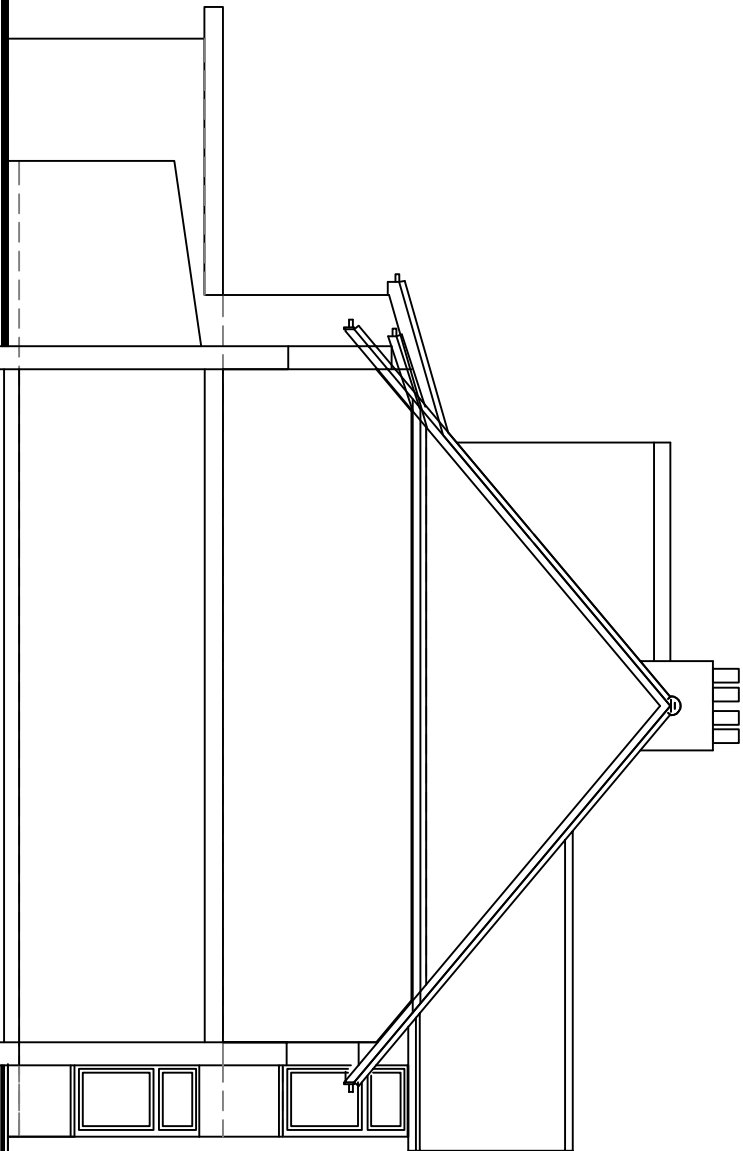 

6 North Facing (side) Elevation

 

DO NOT SCALE FROM THIS DRAWING EXCEPT FOR PLANNING AS PHOTOCOPIES WILL BE SUBJECT TO DISTORTION. DRAWINGS TO BE READ IN CONJUNCTION WITH ALL OTHER ARCHITECT'S & STRUCTURAL ENGINEER'S CONTRACT DRAWINGS & SPECIFICATIONS. ANY DISCREPANCIES MUST BE BROUGHT TO THE ATTENTION OF THE ARCHITECT IMMEDIATELY. THE CONTRACTOR MUST VERIFY ALL DIMENSIONS BY SITE MEASUREMENTS PRIOR TO CONSTRUCTION. NO MANUFACTURING COMPONENTS, MATERIALS OR SUBSTITUTE MATERIALS & PRODUCTS TO THOSE NAMED WILL BE ACCEPTABLE IF PROVEN TO BE OF EQUAL OR HIGHER PERFORMANCE AND NOT IN CONFLICT WITH OTHER ELEMENTS.

Project:  
Proposed rear and side extension, & internal alterations At: 50 Buckingham Road Shoreham By Sea West Sussex BN43 5UD

Drawing title:

Plans & Elevations As Existing

Adam Thomson

© Copyright of:  
Architectural & Planning Services  
7 Erimpham Road  
Shoreham By Sea  
West Sussex  
BN43 5ND  
**BJW**  
01273 441099  
e-mail: ben@bjwarchitectural.co.uk  
website: bjwarchitectural.co.uk



Scale: 1:50 1:100 Paper size A1

Date: 26.3.2026 Drawn: BJW

Dwg. No. 01 Rev'n

Note: All dimensions to be checked on site.

1 Ground Floor Plan

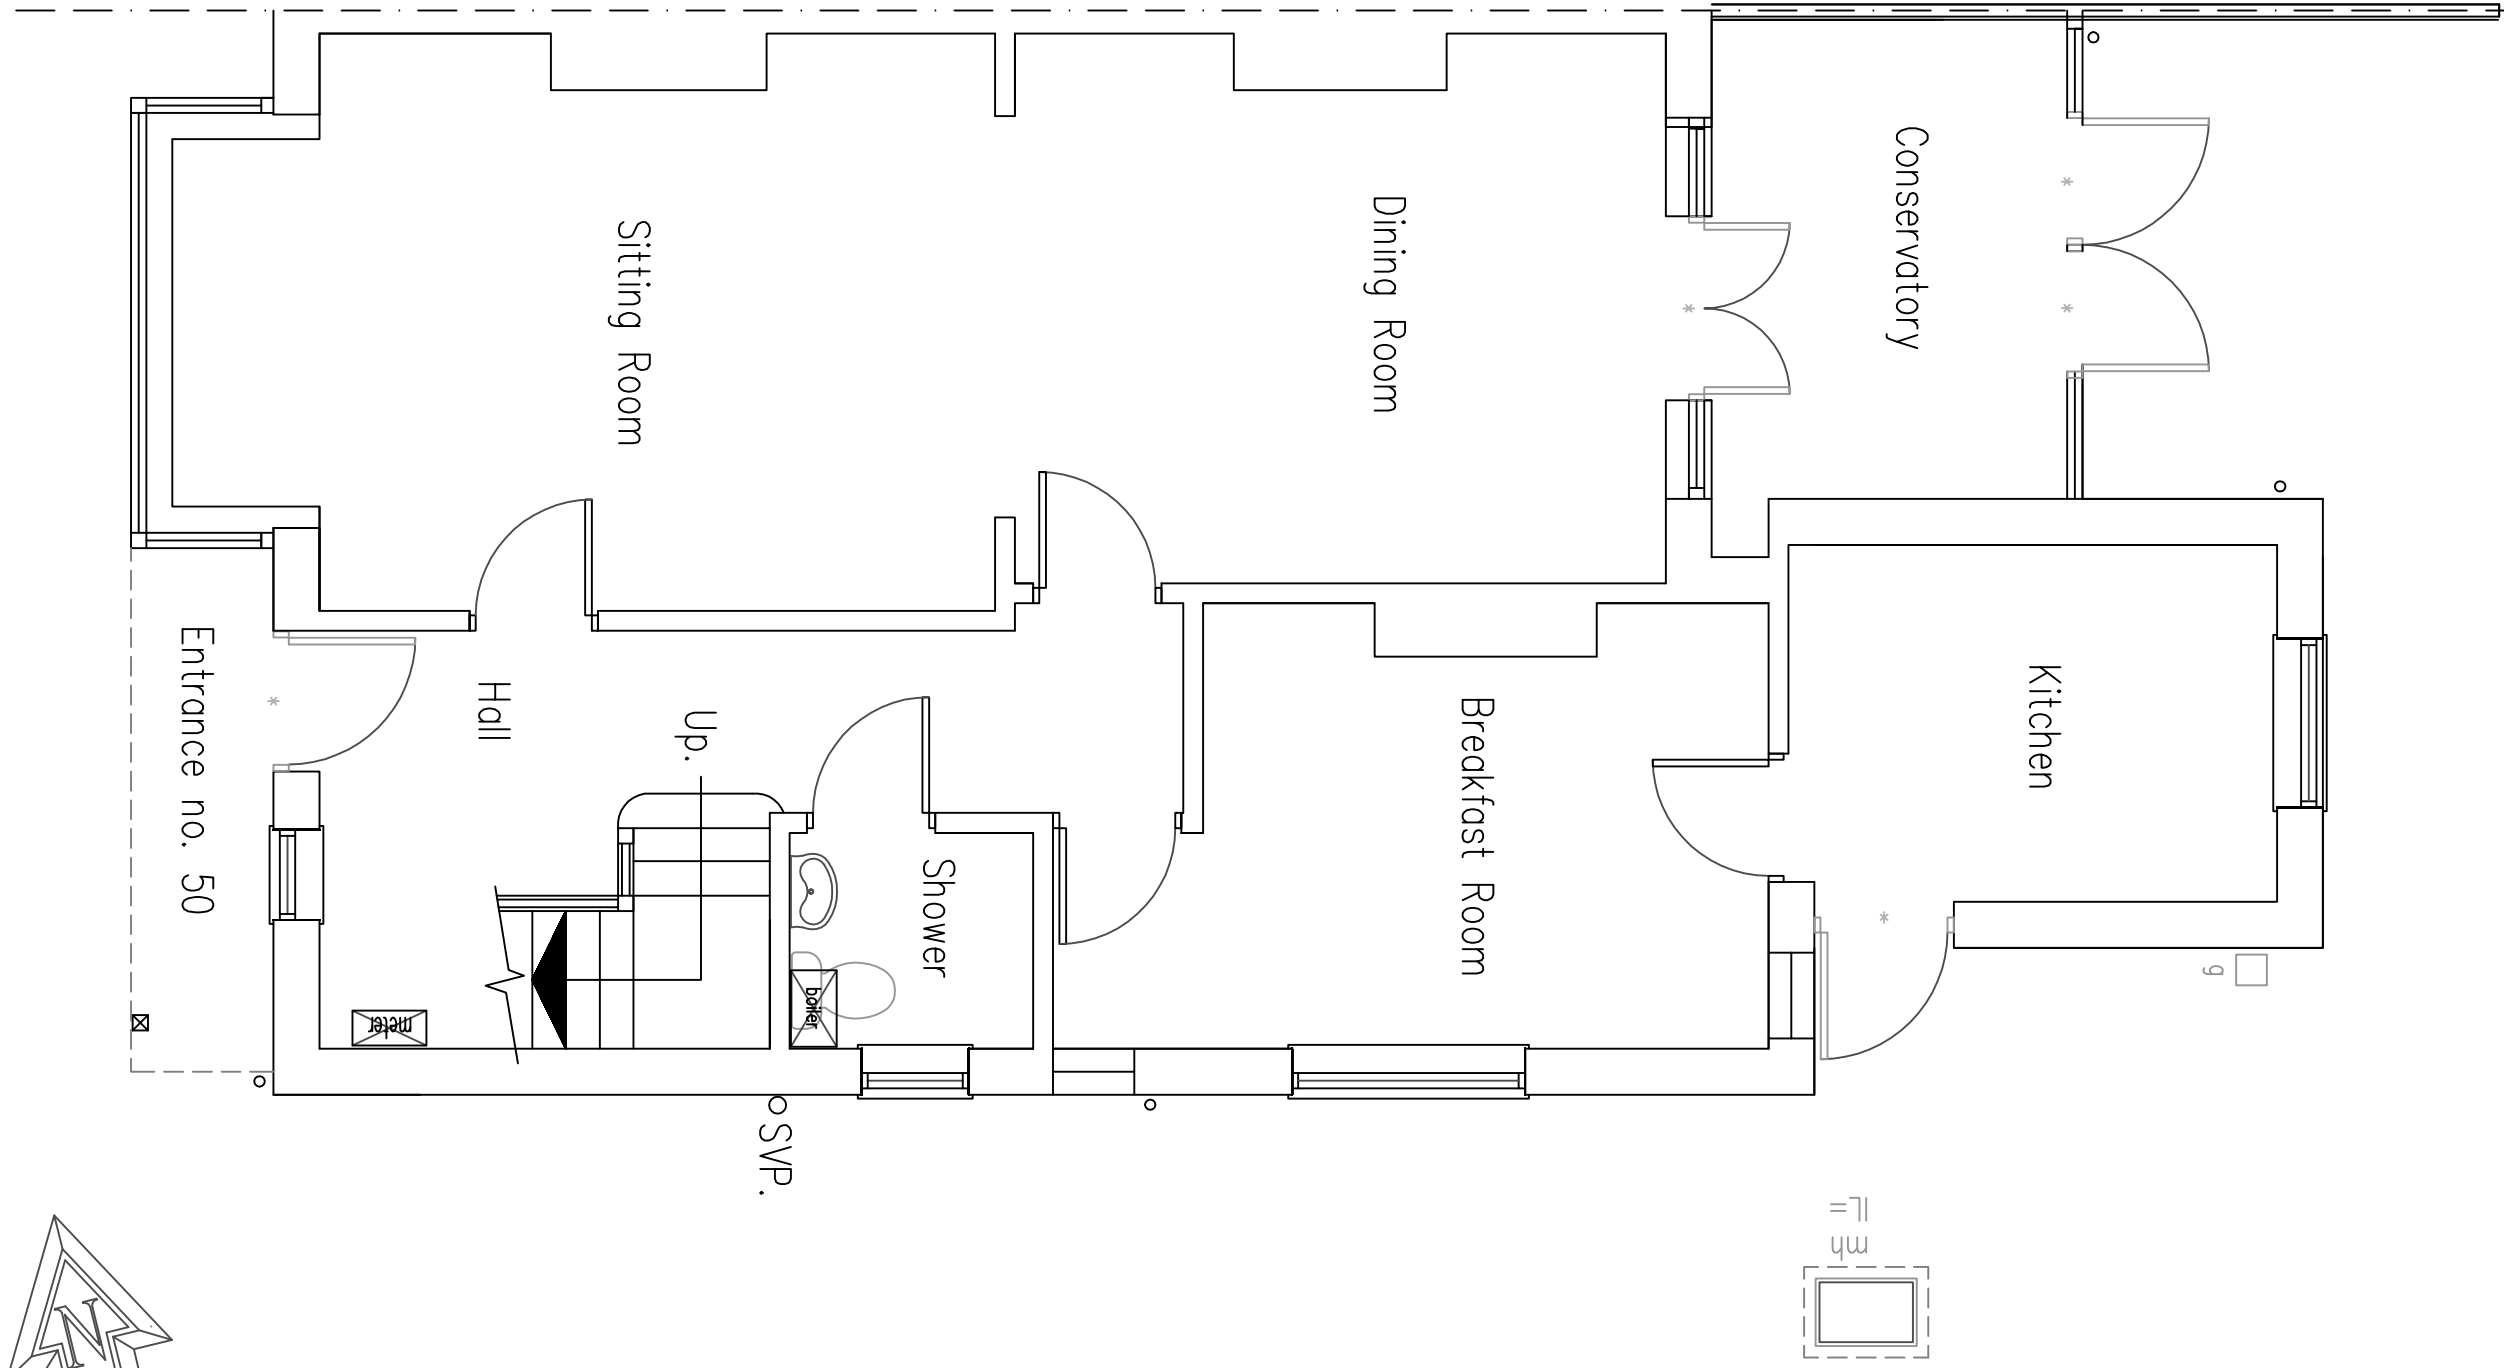 

2 First Floor Plan

