


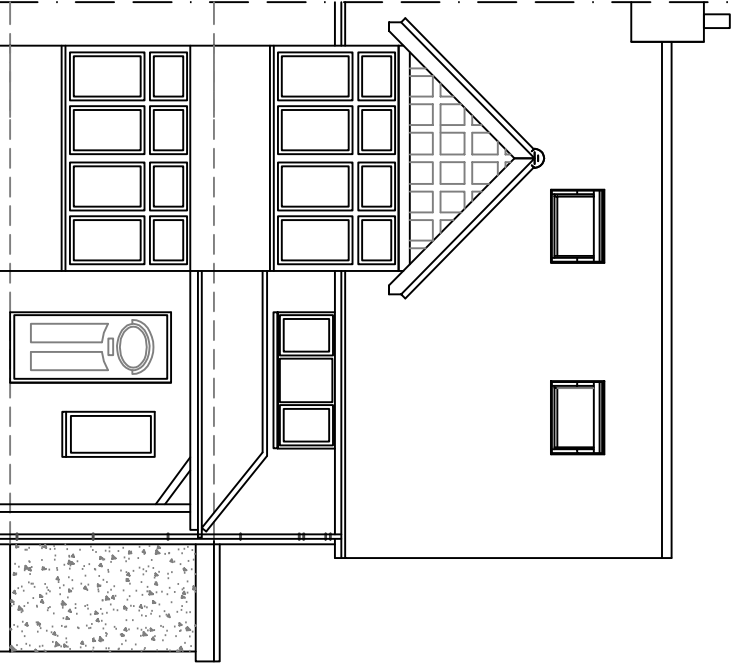
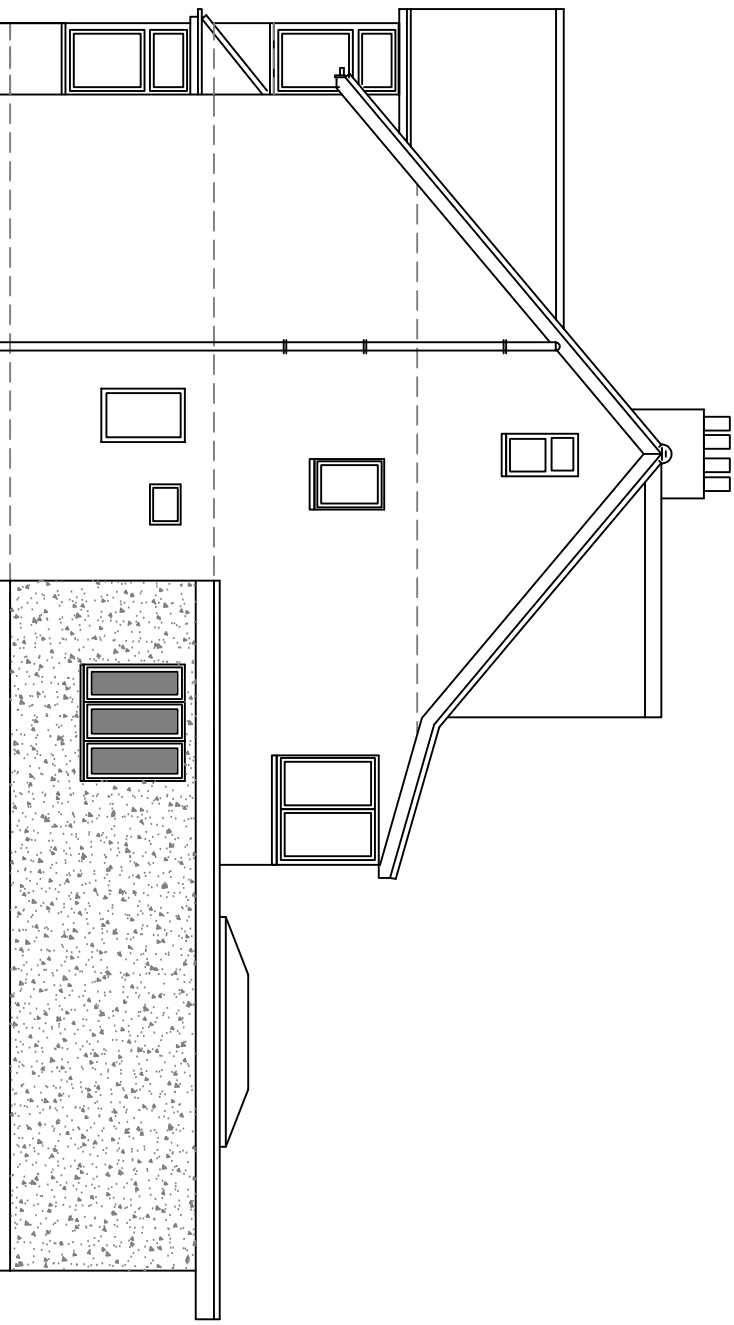


 



West Facing (front) Elevation

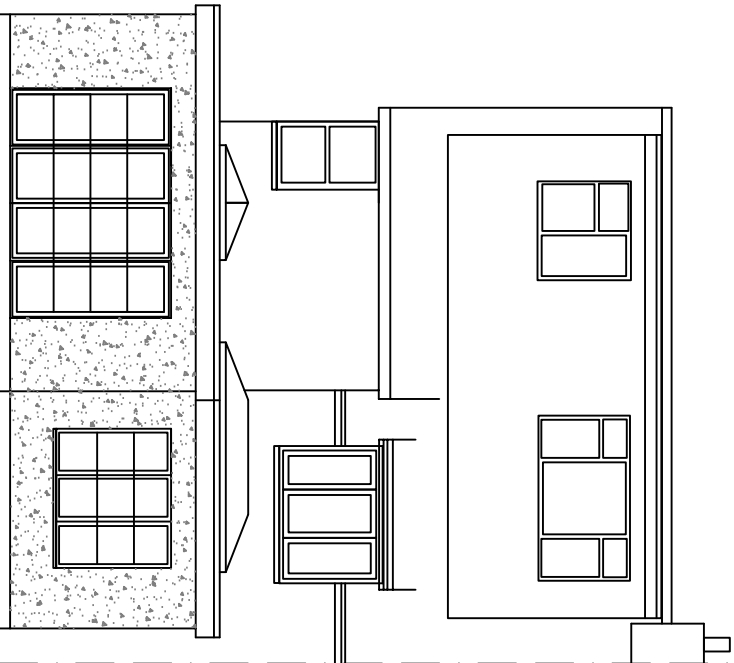



South Facing (side) Elevation

 


East Facing (rear) Elevation

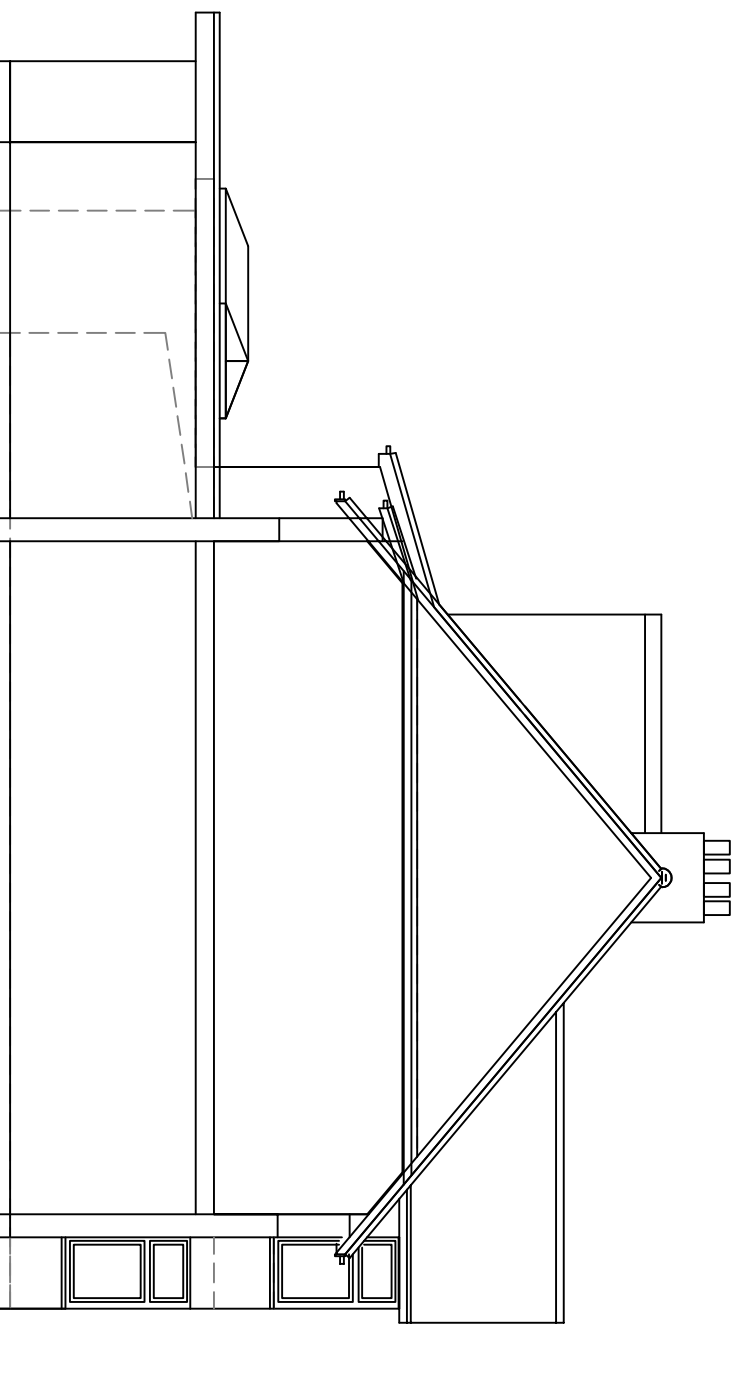 


North Facing (side) Elevation

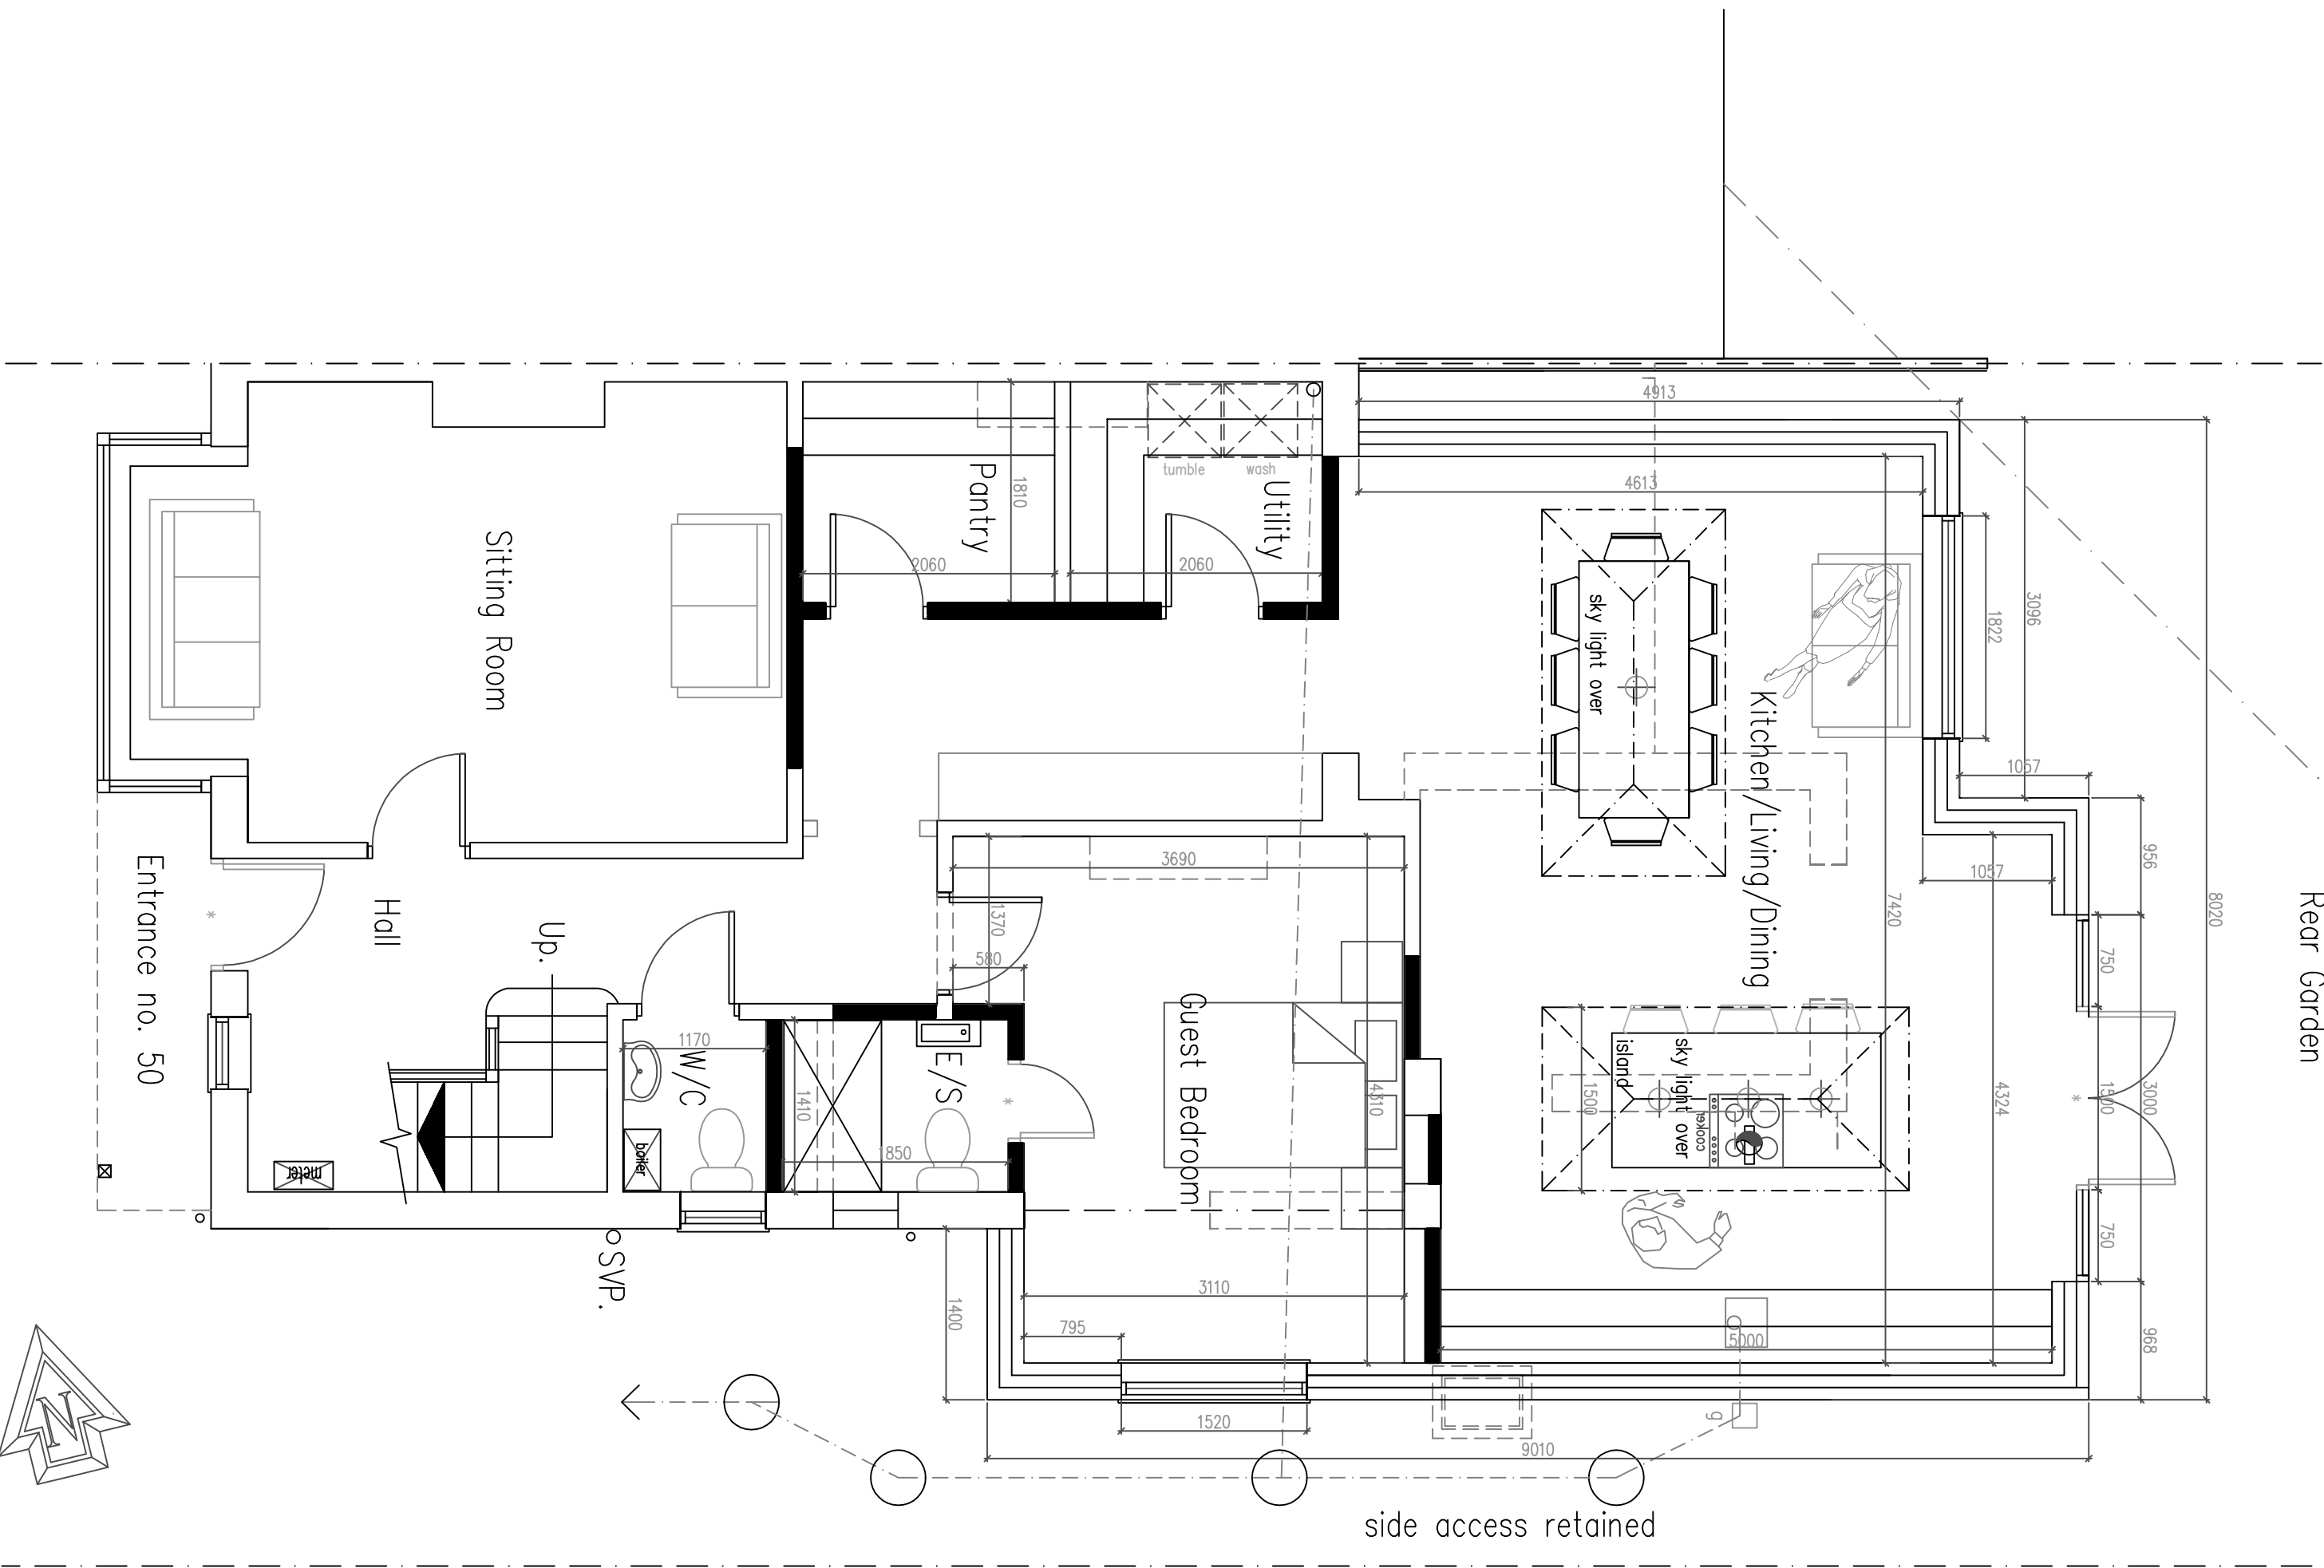 

Ground Floor Plan

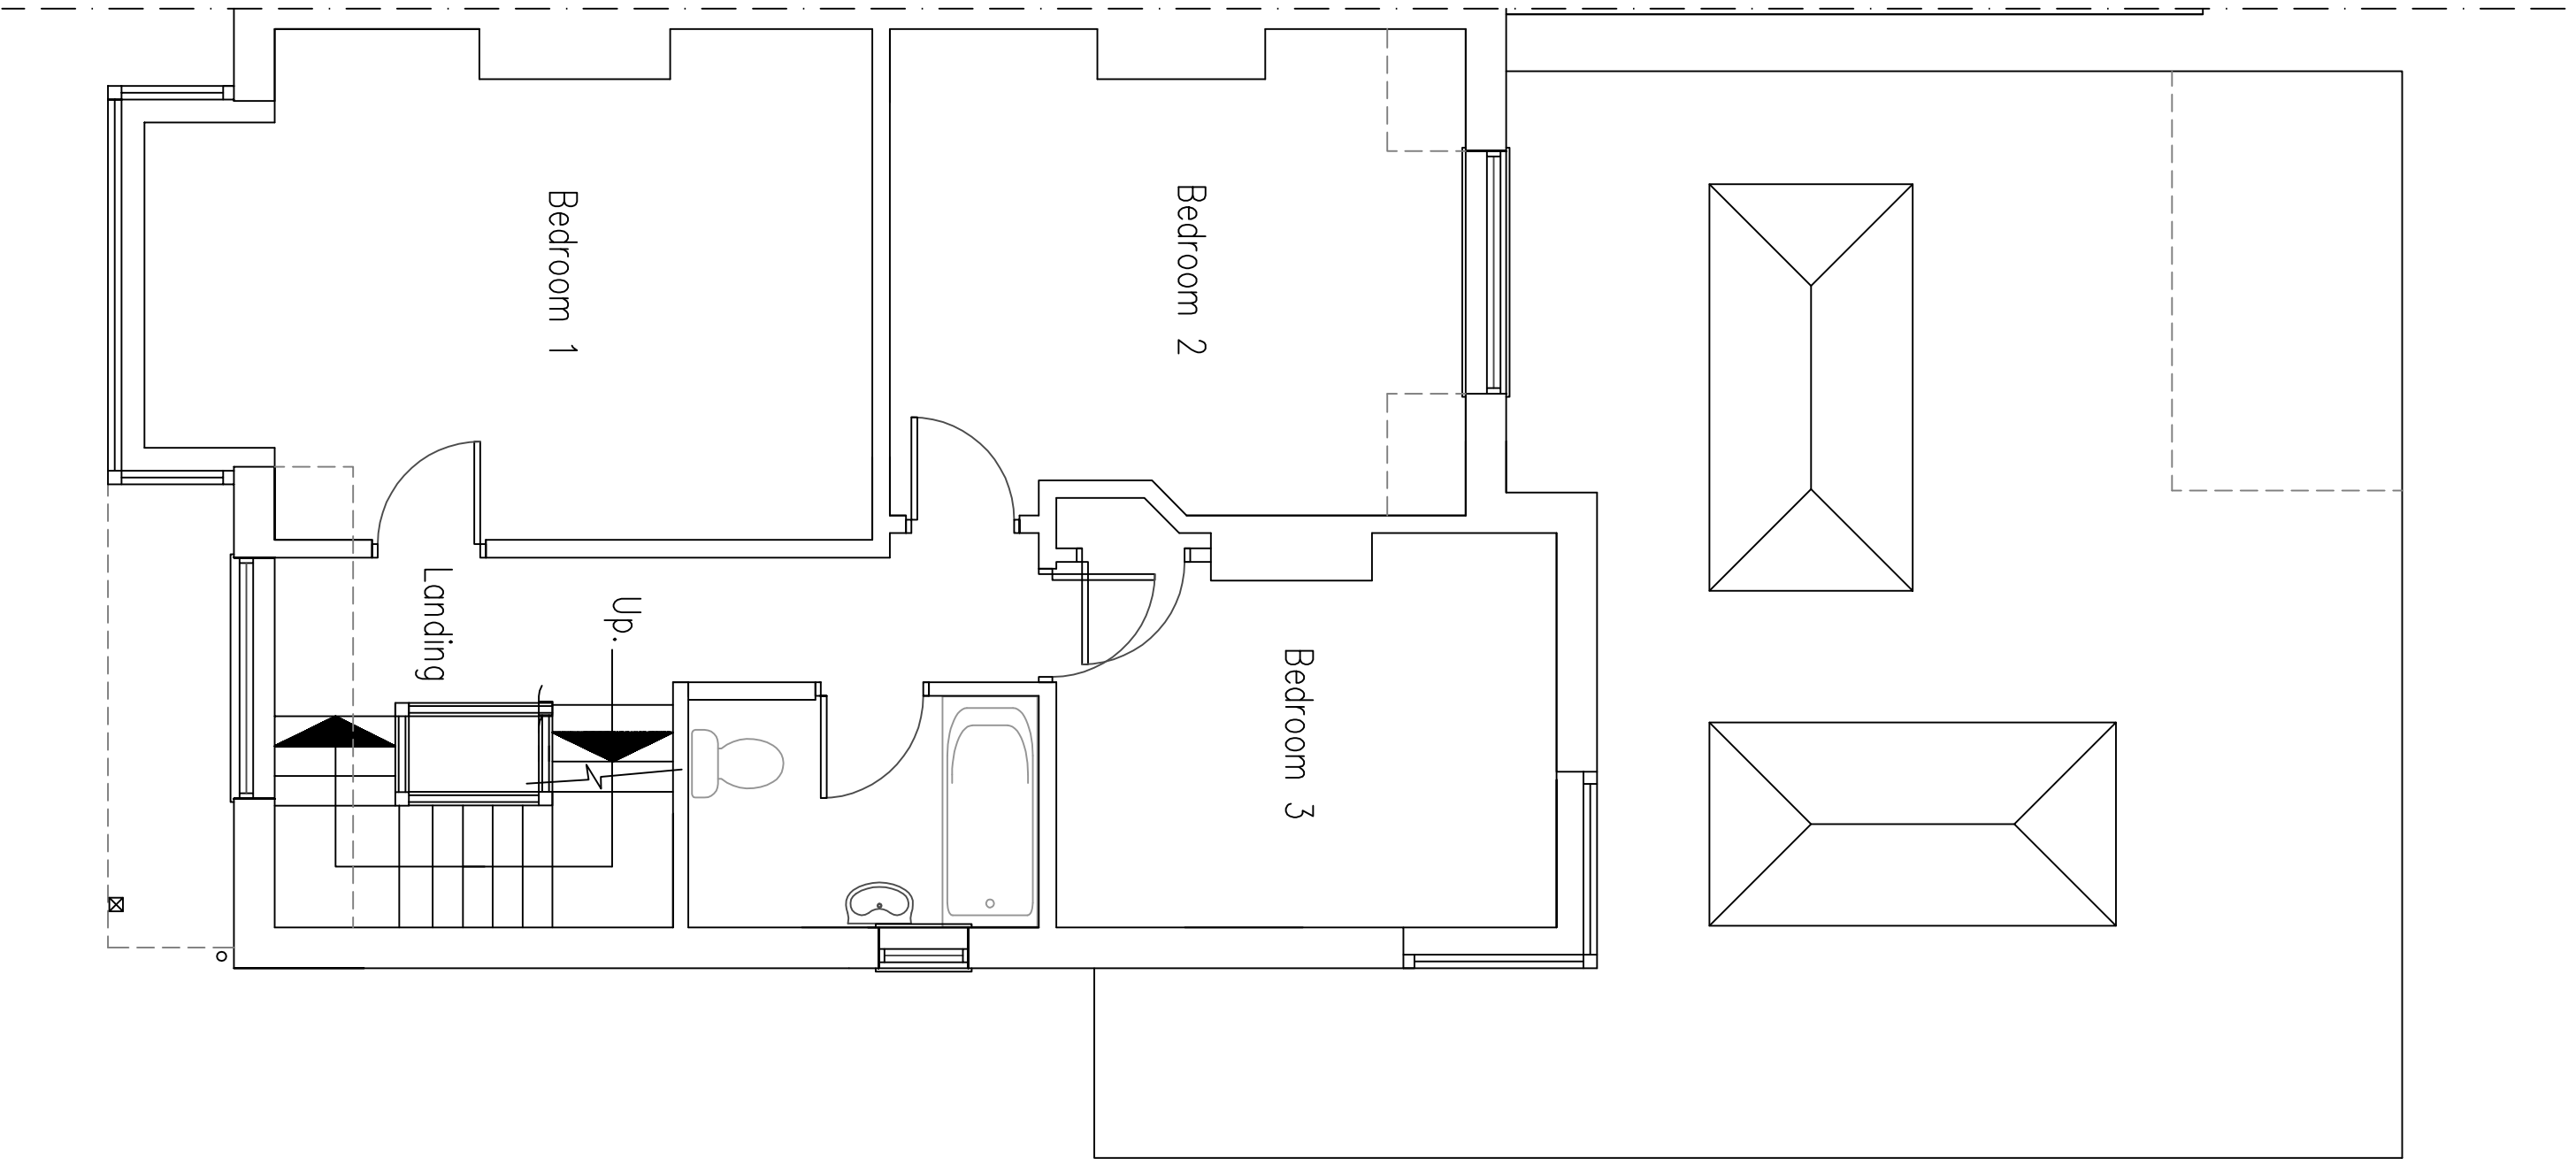

First Floor Plan

 

DO NOT SCALE FROM THIS DRAWING EXCEPT FOR PLANNING AS PHOTOCOPIES WILL BE SUBJECT TO DISTORTION. DRAWINGS TO BE READ IN CONJUNCTION WITH ALL OTHER ARCHITECT'S & STRUCTURAL ENGINEER'S CONTRACT DRAWINGS & SPECIFICATIONS. ANY DISCREPANCIES MUST BE BROUGHT TO THE ATTENTION OF THE ARCHITECT IMMEDIATELY. THE CONTRACTOR MUST VERIFY ALL DIMENSIONS BY SITE MEASUREMENTS PRIOR TO ANY CONSTRUCTION. MAKE-ACROSSING COMPONENTS OR MATERIALS OR PRODUCTS TO THOSE NAMED WILL BE ACCEPTABLE IF PROVEN TO BE OF EQUAL OR HIGHER PERFORMANCE AND NOT IN CONFLICT WITH OTHER ELEMENTS.

Project:
Proposed
rear and side extension,
& internal alterations At:
50 Buckingham Road
Shoreham By Sea
West Sussex
BN43 5UD

Drawing title:
Plans & Elevations As Proposed

Adom Thomson

© Copyright of:
Architectural & Planning Services
7 Erimham Road
Shoreham By Sea
West Sussex
BN43 5ND
BJW
01273 441099
e-mail: ben@bjwarchitectural.co.uk
website: bjwarchitectural.co.uk

Scale:
1:50 1:100
Paper size
A1

Date:
26.3.2026
Drawn:
BJW

Dwg. No.
02

Rev'n

Note: All dimensions to be checked on site.