




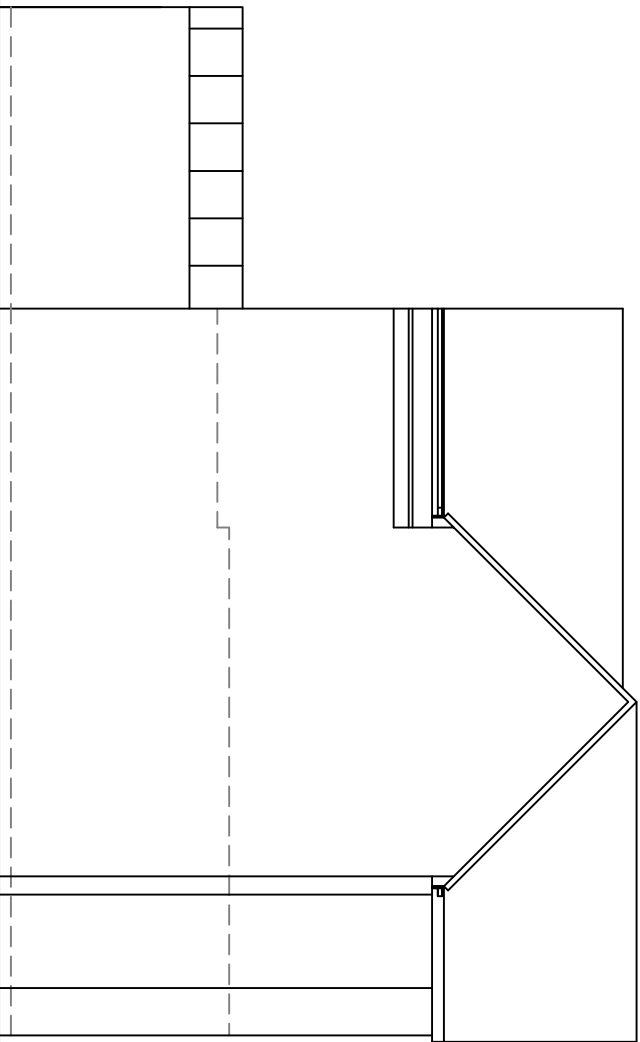


2 **East Facing Side Elevation**
1m 2m 3m 4m 5m 6m 7m 8m 9m 10m
1:100 Scale Bar

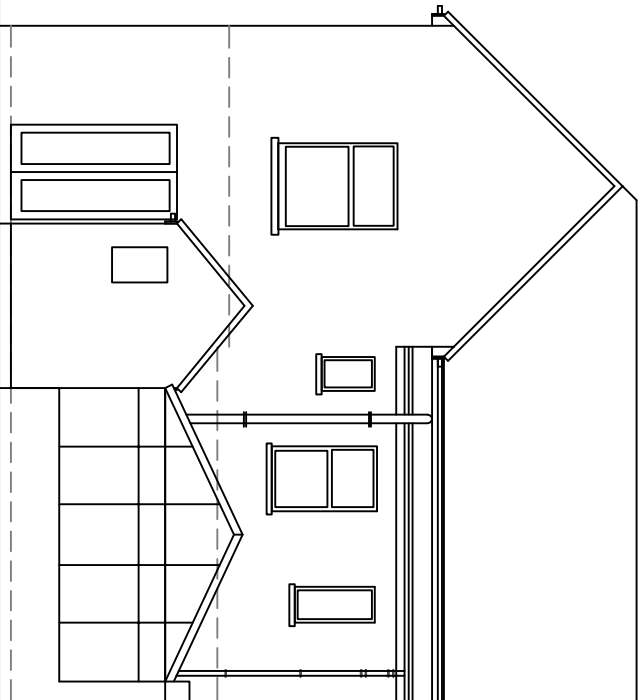

3 **South Facing Rear Elevation**
1m 2m 3m 4m 5m 6m 7m 8m 9m 10m
1:100 Scale Bar

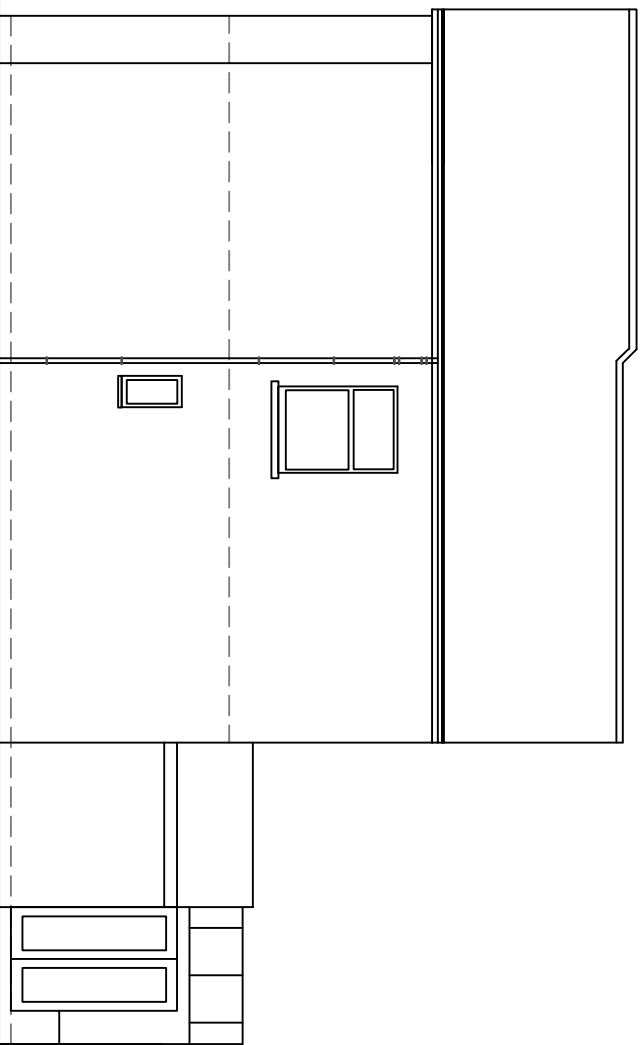

4 **West Facing Side Elevation**
1m 2m 3m 4m 5m 6m 7m 8m 9m 10m
1:100 Scale Bar

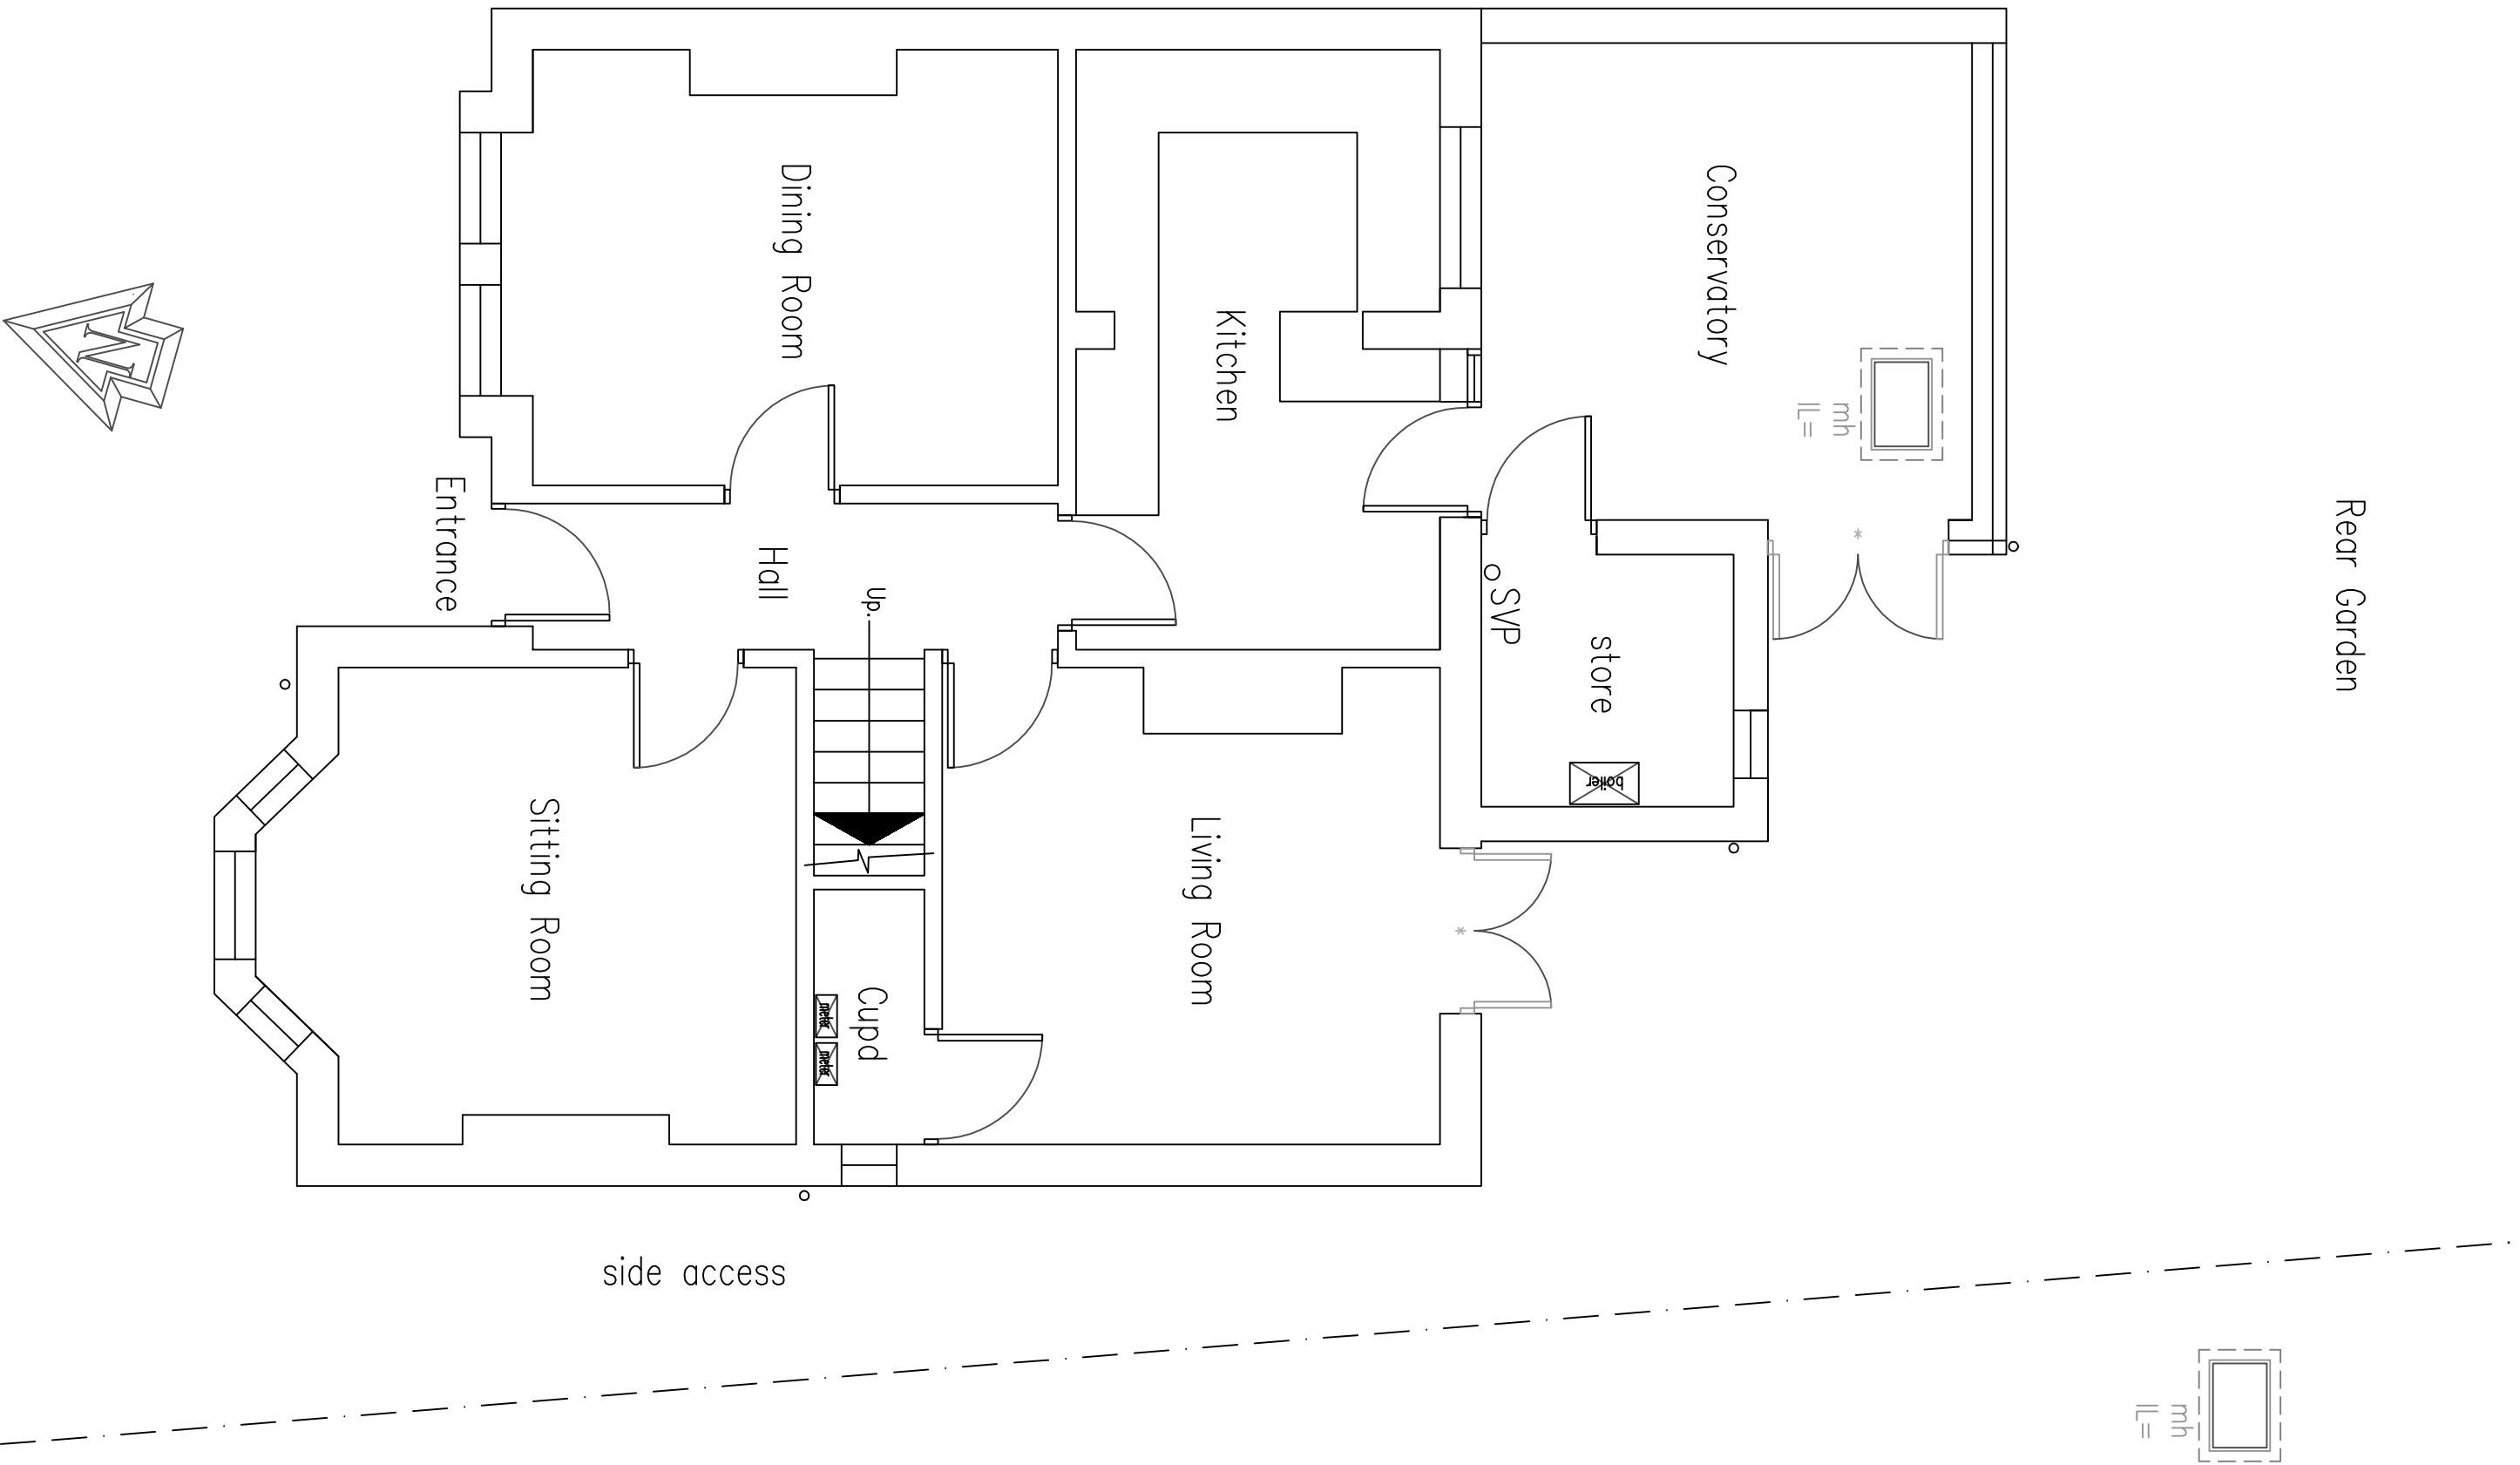

1 **Ground Floor Plan**
1:50 Scale Bar
1m 2m 3m 4m 5m 6m 7m 8m 9m 10m

DO NOT SCALE FROM THIS DRAWING EXCEPT FOR PLANNING AS PHOTOGRAPHS WILL BE SUBJECT TO DISTORTION. DRAWINGS TO BE READ IN CONJUNCTION WITH ALL OTHER ARCHITECTS' & STRUCTURAL ENGINEER'S CONTRACT DRAWINGS & SPECIFICATIONS. ANY DISCREPANCIES MUST BE BROUGHT TO THE ATTENTION OF THE ARCHITECT IMMEDIATELY. THE CONTRACTOR MUST VERIFY ALL DIMENSIONS BY SITE MEASUREMENT BEFORE ORDERING MATERIALS OR MANUFACTURING COMPONENTS. ALL MATERIALS & PRODUCTS TO BE NAMED WILL BE ACCEPTABLE IF PROVEN TO BE OF EQUAL OR HIGHER PERFORMANCE AND NOT IN CONFLICT WITH OTHER ELEMENTS. FOUNDATIONS/FLOOR CONSTRUCTION DESIGNED BY STRUCTURAL ENGINEER TO SUIT LOCAL SOIL CONDITIONS PROXIMITY TO TREES ETC. ALL TO BE APPROVED BY BUILDING CONTROL.

Project:
Proposed
Rear Extension
and Internal Alterations At:
11 Highdown Avenue
Worthing
West Sussex
BN13 1PU

Drawing title:
Plans & Elevations As Existing

Client:
Emma Arnold

© Copyright of:
Architectural & Planning Services
7 Erringham Rd
Shoreham By Sea
West Sussex
BN143 5NQ
BJW
01273 441009
07866899101
e-mail: benw@bjwarchitectural.co.uk
website: bjwarchitectural.co.uk

Scale: 1:50 1:100 Paper size: A1

Date: 18.11.2025 Drawn: BJW

Dwg. No. 01 Rev'n

Note: All dimensions to be checked on site.