
 


Rev	Amendments	Date
A	Existing garage orientation corrected	12/12/25

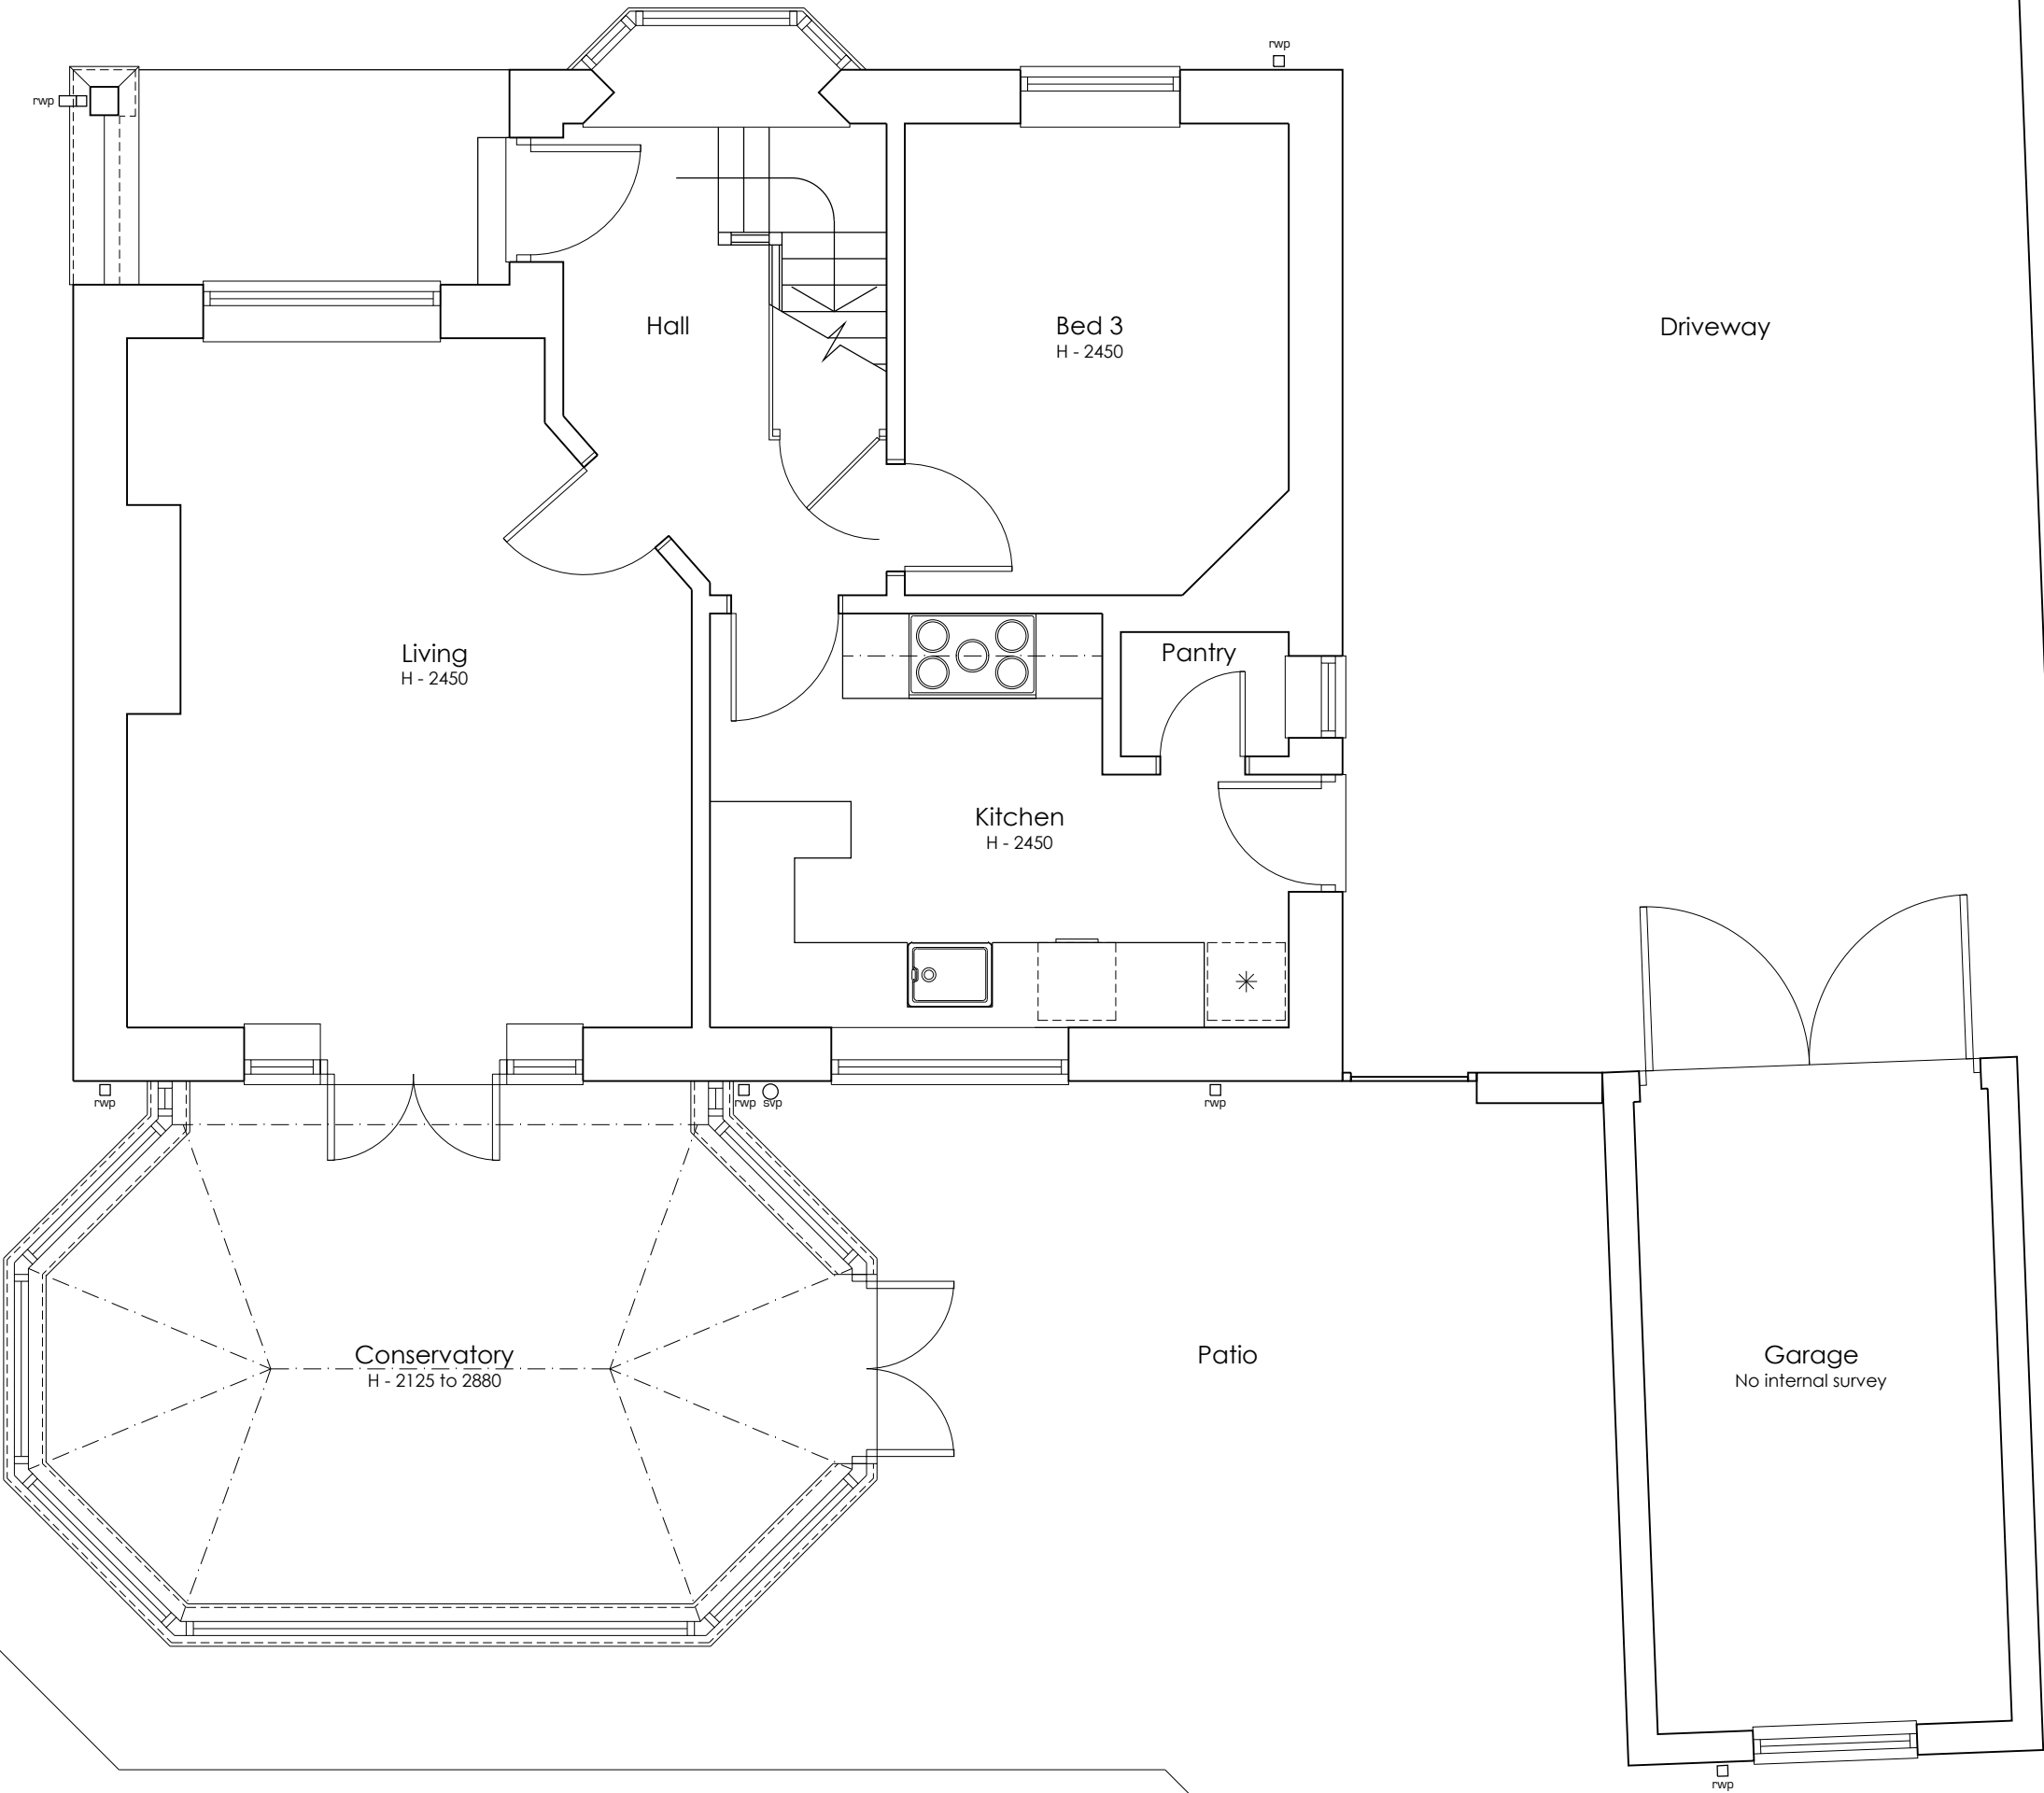

Notes:
OS Extract provided by Messrs Mapserve
Landscape and furniture shown indicatively

ALCOVE
ARCHITECTURE
/ 25a New Broadway Worthing Sussex BN11 4HP
01903 608448 / www.alcovearchitecture.co.uk

Project:
Marston
Durrington Hill
Worthing
BN13 2PX
Drawing Title:
Ground floor plan as Existing

Status Information			
Scale	Drawn By	Date	
1:50@A3	JE	Nov 25	
Project No.	Drawing No.	Revision	
25133	P002	A	