


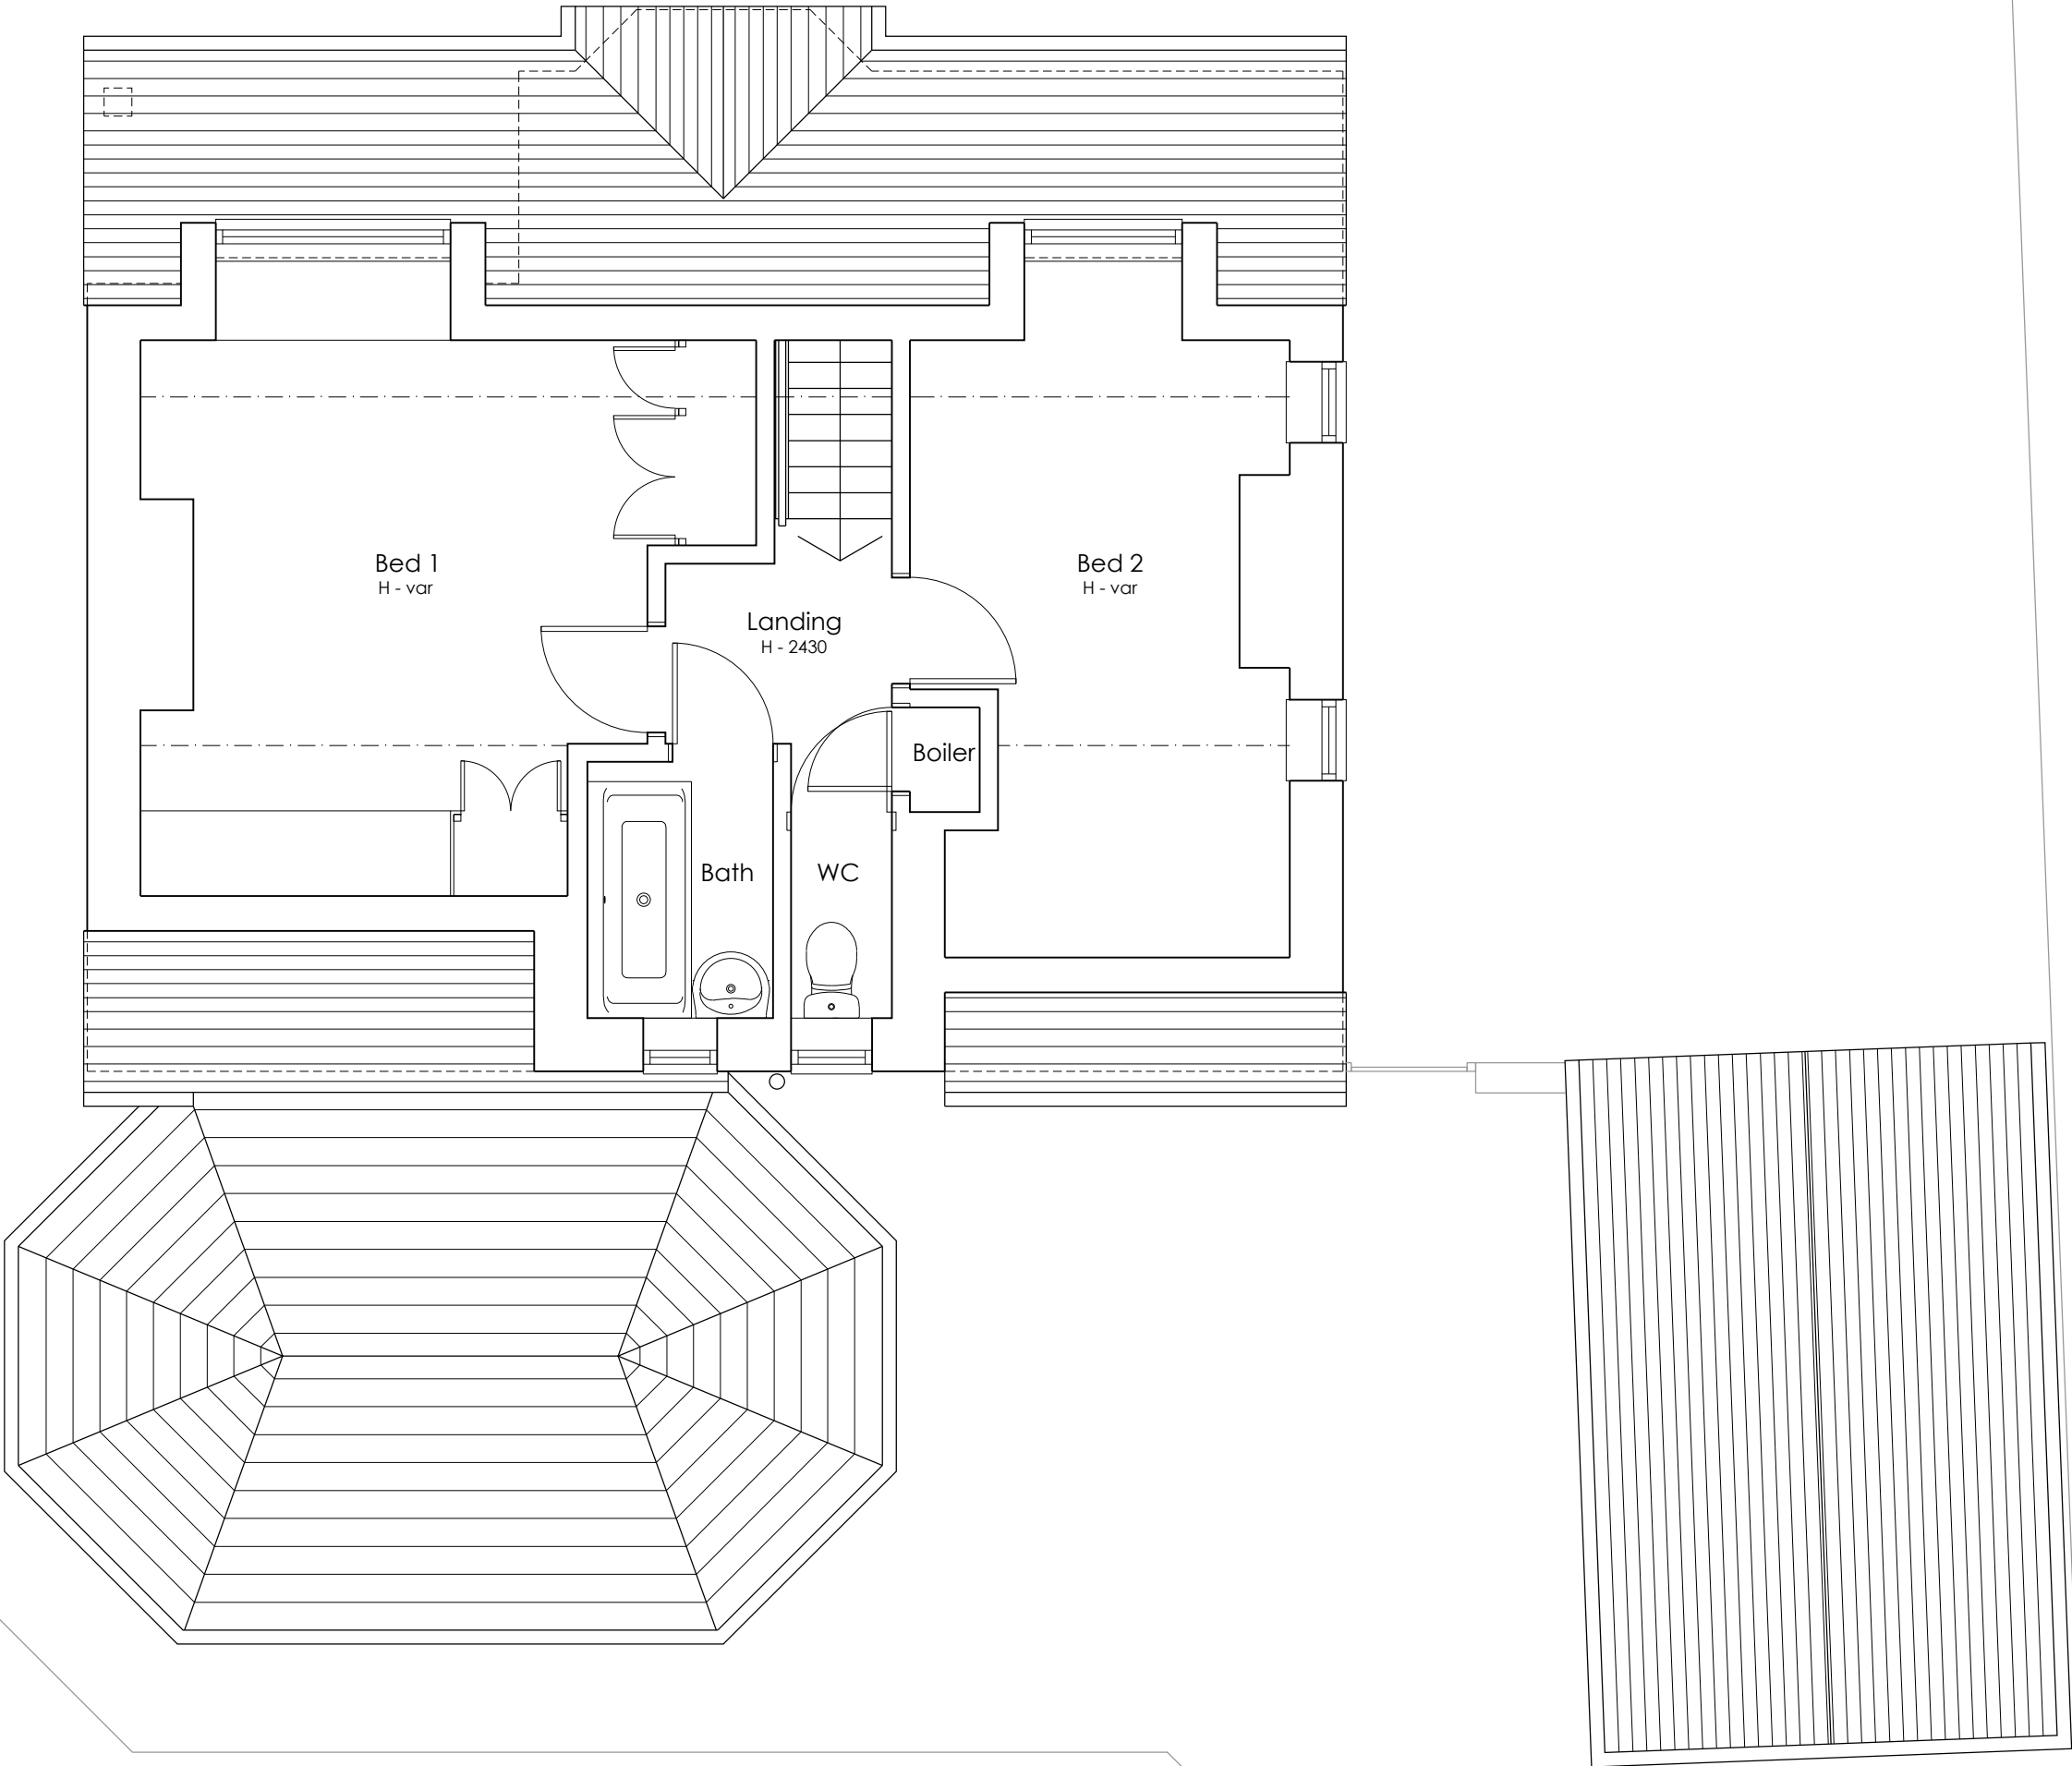

This drawing is the copyright of **Alcove Architecture Ltd**
All dimensions must be checked on site prior to construction
Do not scale this drawing except for Planning Application purposes
Contractor to work in full compliance with statutory requirements

Rev	Amendments	Date
A	Existing garage orientation corrected	12/12/25



Notes:
OS Extract provided by Messrs Mapserve
Landscape and furniture shown indicatively

ALCOVE
ARCHITECTURE
/ 25a New Broadway Worthing Sussex BN11 4HP
/ 01903 608448 / www.alcovearchitecture.co.uk

Project:
Marston
Durrington Hill
Worthing
BN13 2PX
Drawing Title:
First floor plan as Existing

Status Information			
Scale	Drawn By	Date	
1:50@A3	JE	Nov 25	
Project No.	Drawing No.	Revision	
25133	P003	A	

Alcove Architecture Ltd - Registered No. 8543375