


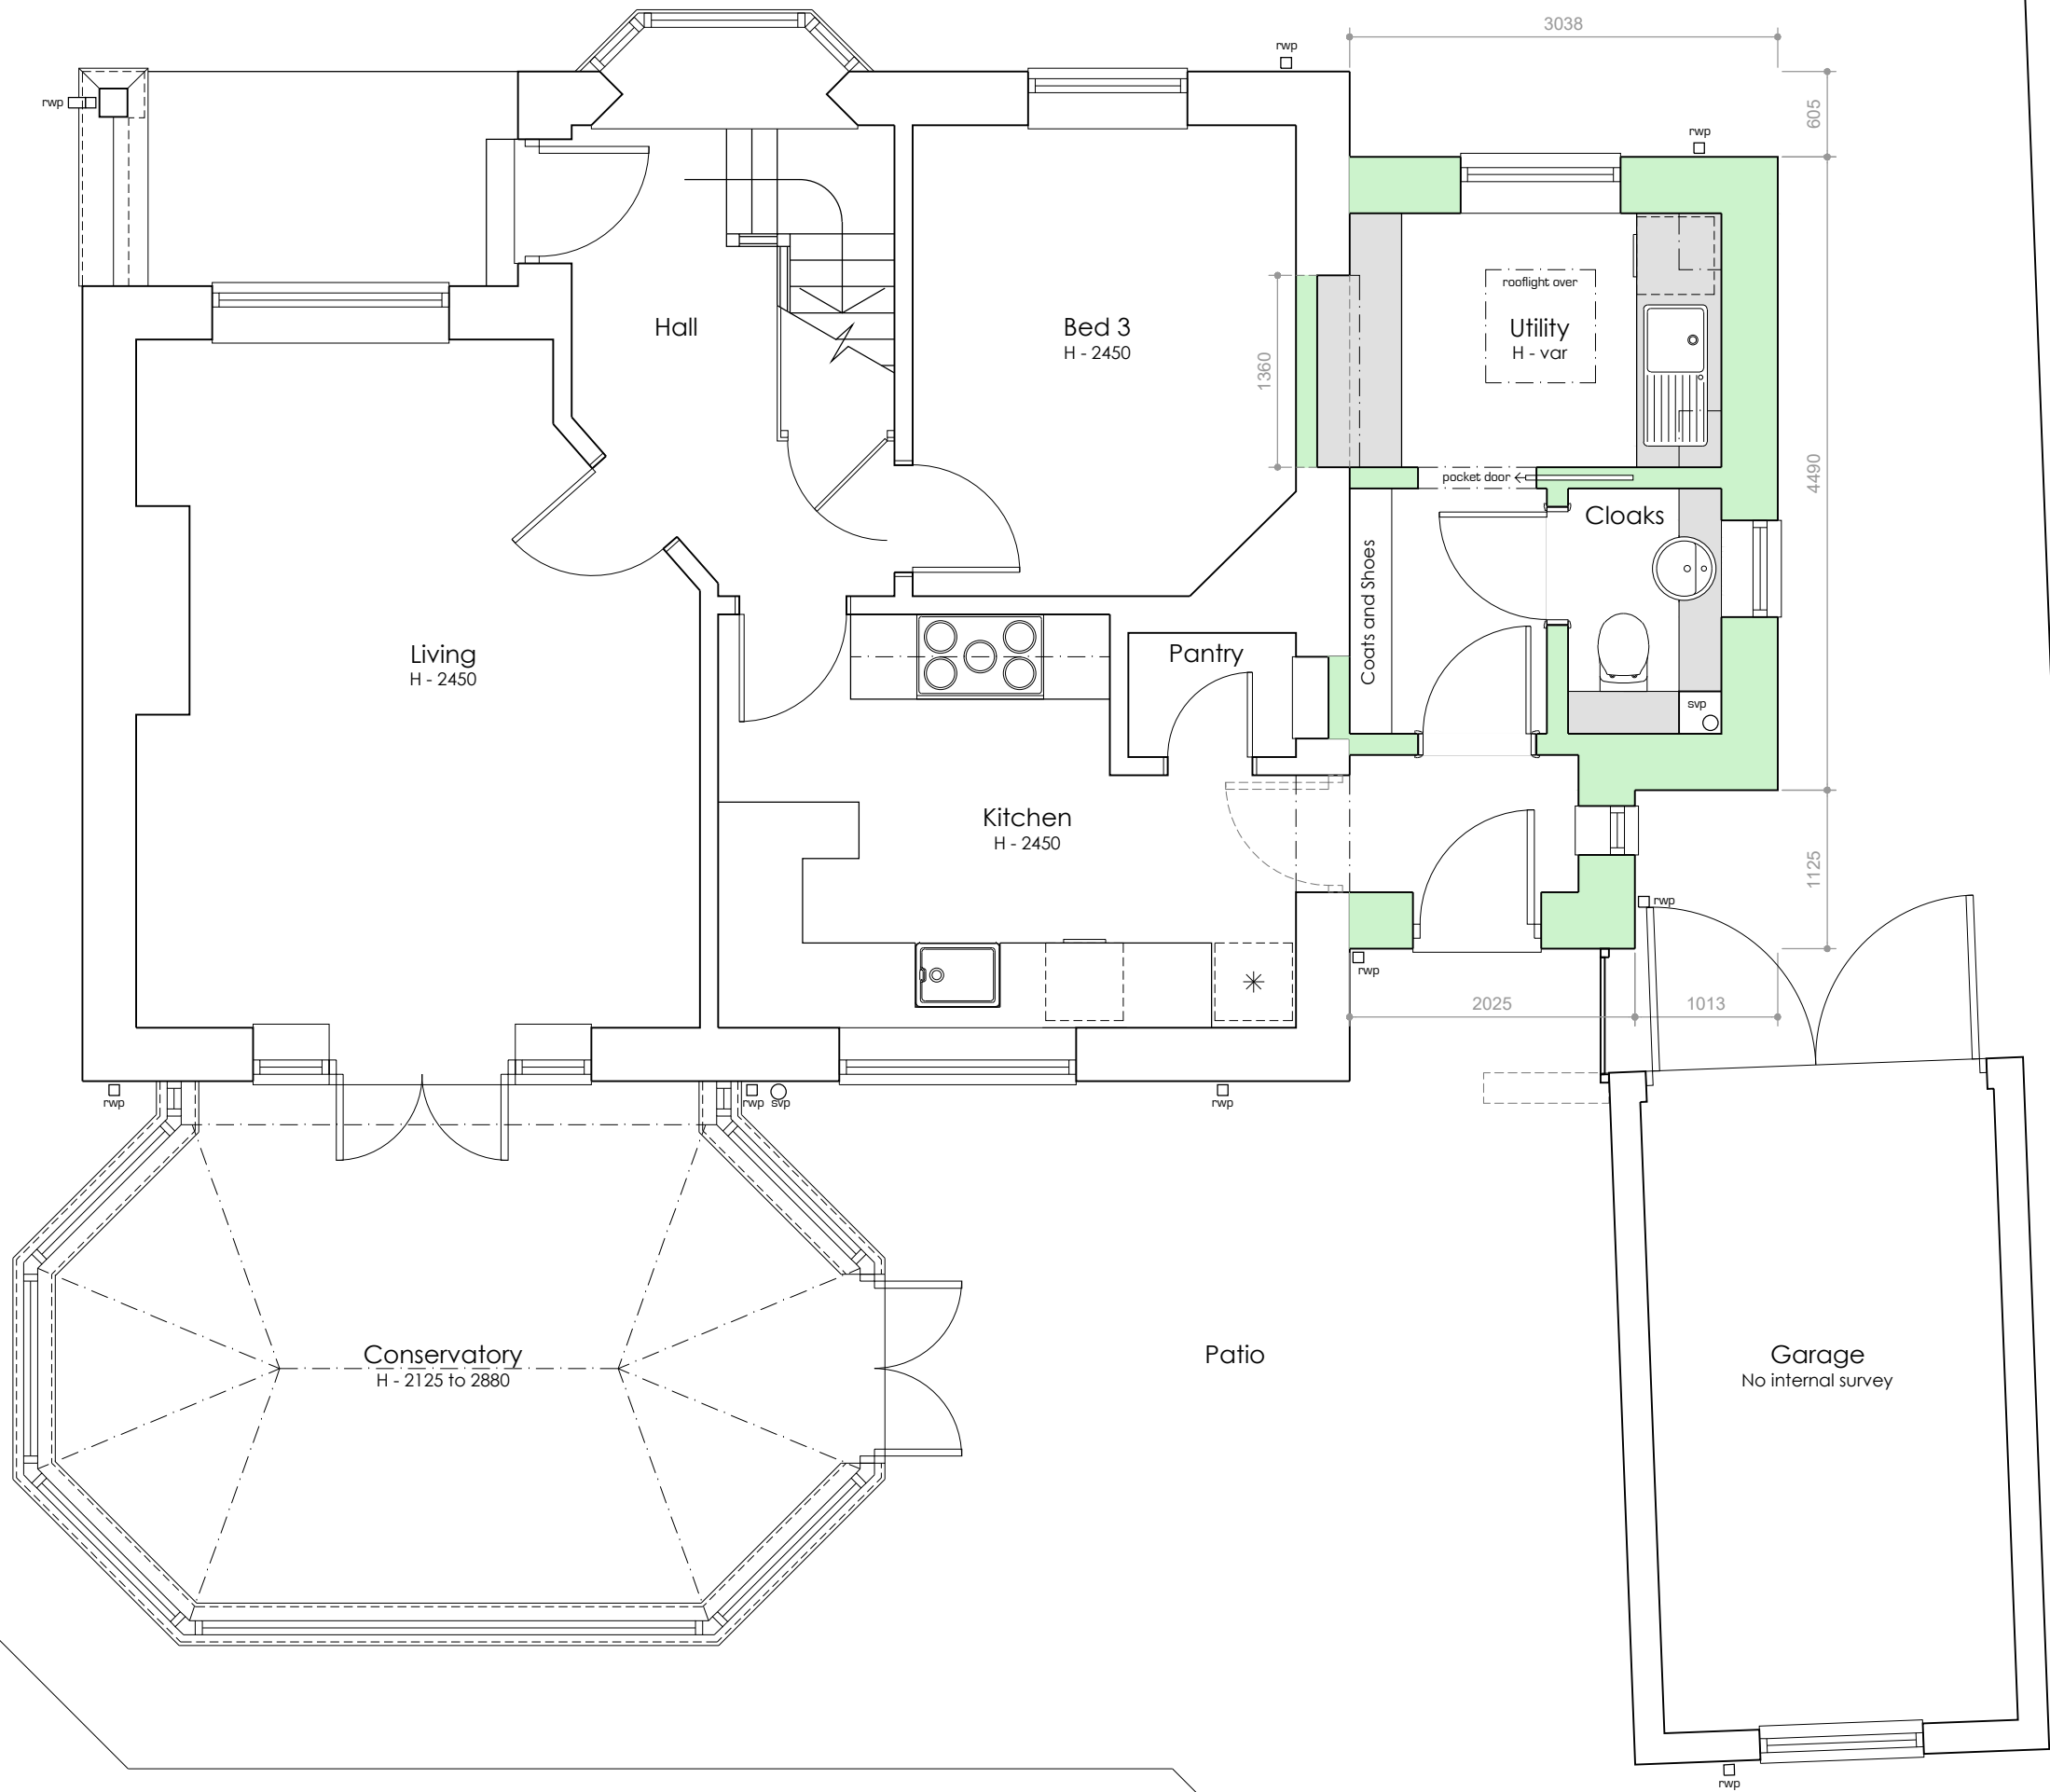

This drawing is the copyright of **Alcove Architecture Ltd**
All dimensions must be checked on site prior to construction
Do not scale this drawing except for Planning Application purposes
Contractor to work in full compliance with statutory requirements

Rev	Amendments	Date
A	Updated following receipt of client comments	08/12/25
B	Window location adjusted	10/12/25

Notes:
OS Extract provided by Messrs Mapserve
Landscape and furniture shown indicatively
Demolition in light grey dash. New in solid green

0m 1m

ALCOVE
ARCHITECTURE
/ 25a New Broadway Worthing Sussex BN11 4HP
01903 608448 / www.alcovearchitecture.co.uk

Project:
Marston
Durrington Hill
Worthing
BN13 2PX
Drawing Title:
Ground floor plan as Proposed

Status	Planning		
Scale	1:50@A3	Drawn By	JE
		Date	Nov 25
Project No.	25133	Drawing No.	P102
		Revision	B