


0002

NOTES

- do not scale off this drawing except for planning purposes
- check all dimensions on site before any work is commenced
- all goods materials and workmanship must conform with current building regulations, British standards and codes of practice
- copyright of this drawing is retained by the Architektón Architects LTD and it must not be reproduced without written
- Party Wall etc. Act 1996
- If you are building on or near a neighbouring building or structure, your works may be subject to the Party Wall Act. It is the Client's responsibility to ensure all requirements under the Act are adhered to. You must ensure that you serve the relevant notice(s) on your adjoining neighbour(s). If you have any queries about this, then you should contact a Party Wall Surveyor to assist you.

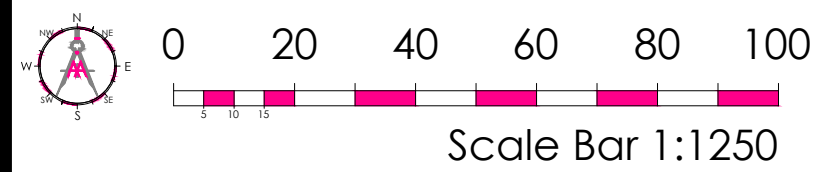

arb
Architects
Registration
Board
REG NO: 0993246

RIBA
Chartered Practice

REV	DATE	BY	AMENDMENT

ARCHitektón Architects Limited
Castilla, Hampers Lane Storrington West Sussex
RH20 3HZ
email: info@architektón-architects.co.uk
www.architektón-architects.co.uk

Registered in England No. 16205861
RIBA Registration no. 20014360
RIBA Chartered Practice no. 20064111

LABC
Registered
Building Services Scheme

CLIENT
Mr & Mrs Gorrige

JOB TITLE / ADDRESS

26 Lavington Road
Worthing
West Sussex
BN14 7SN

DRAWING TITLE
Existing Plans & Elevations






DRAWING STATUS

Planning

NOT FOR CONSTRUCTION USE UNLESS STATED AS 'CONSTRUCTION'

DATE	SCALE	DRAWN BY	CHECKED BY
March 2026	@A1	RF	AA

26006 AA V1 G DR A 0002 -

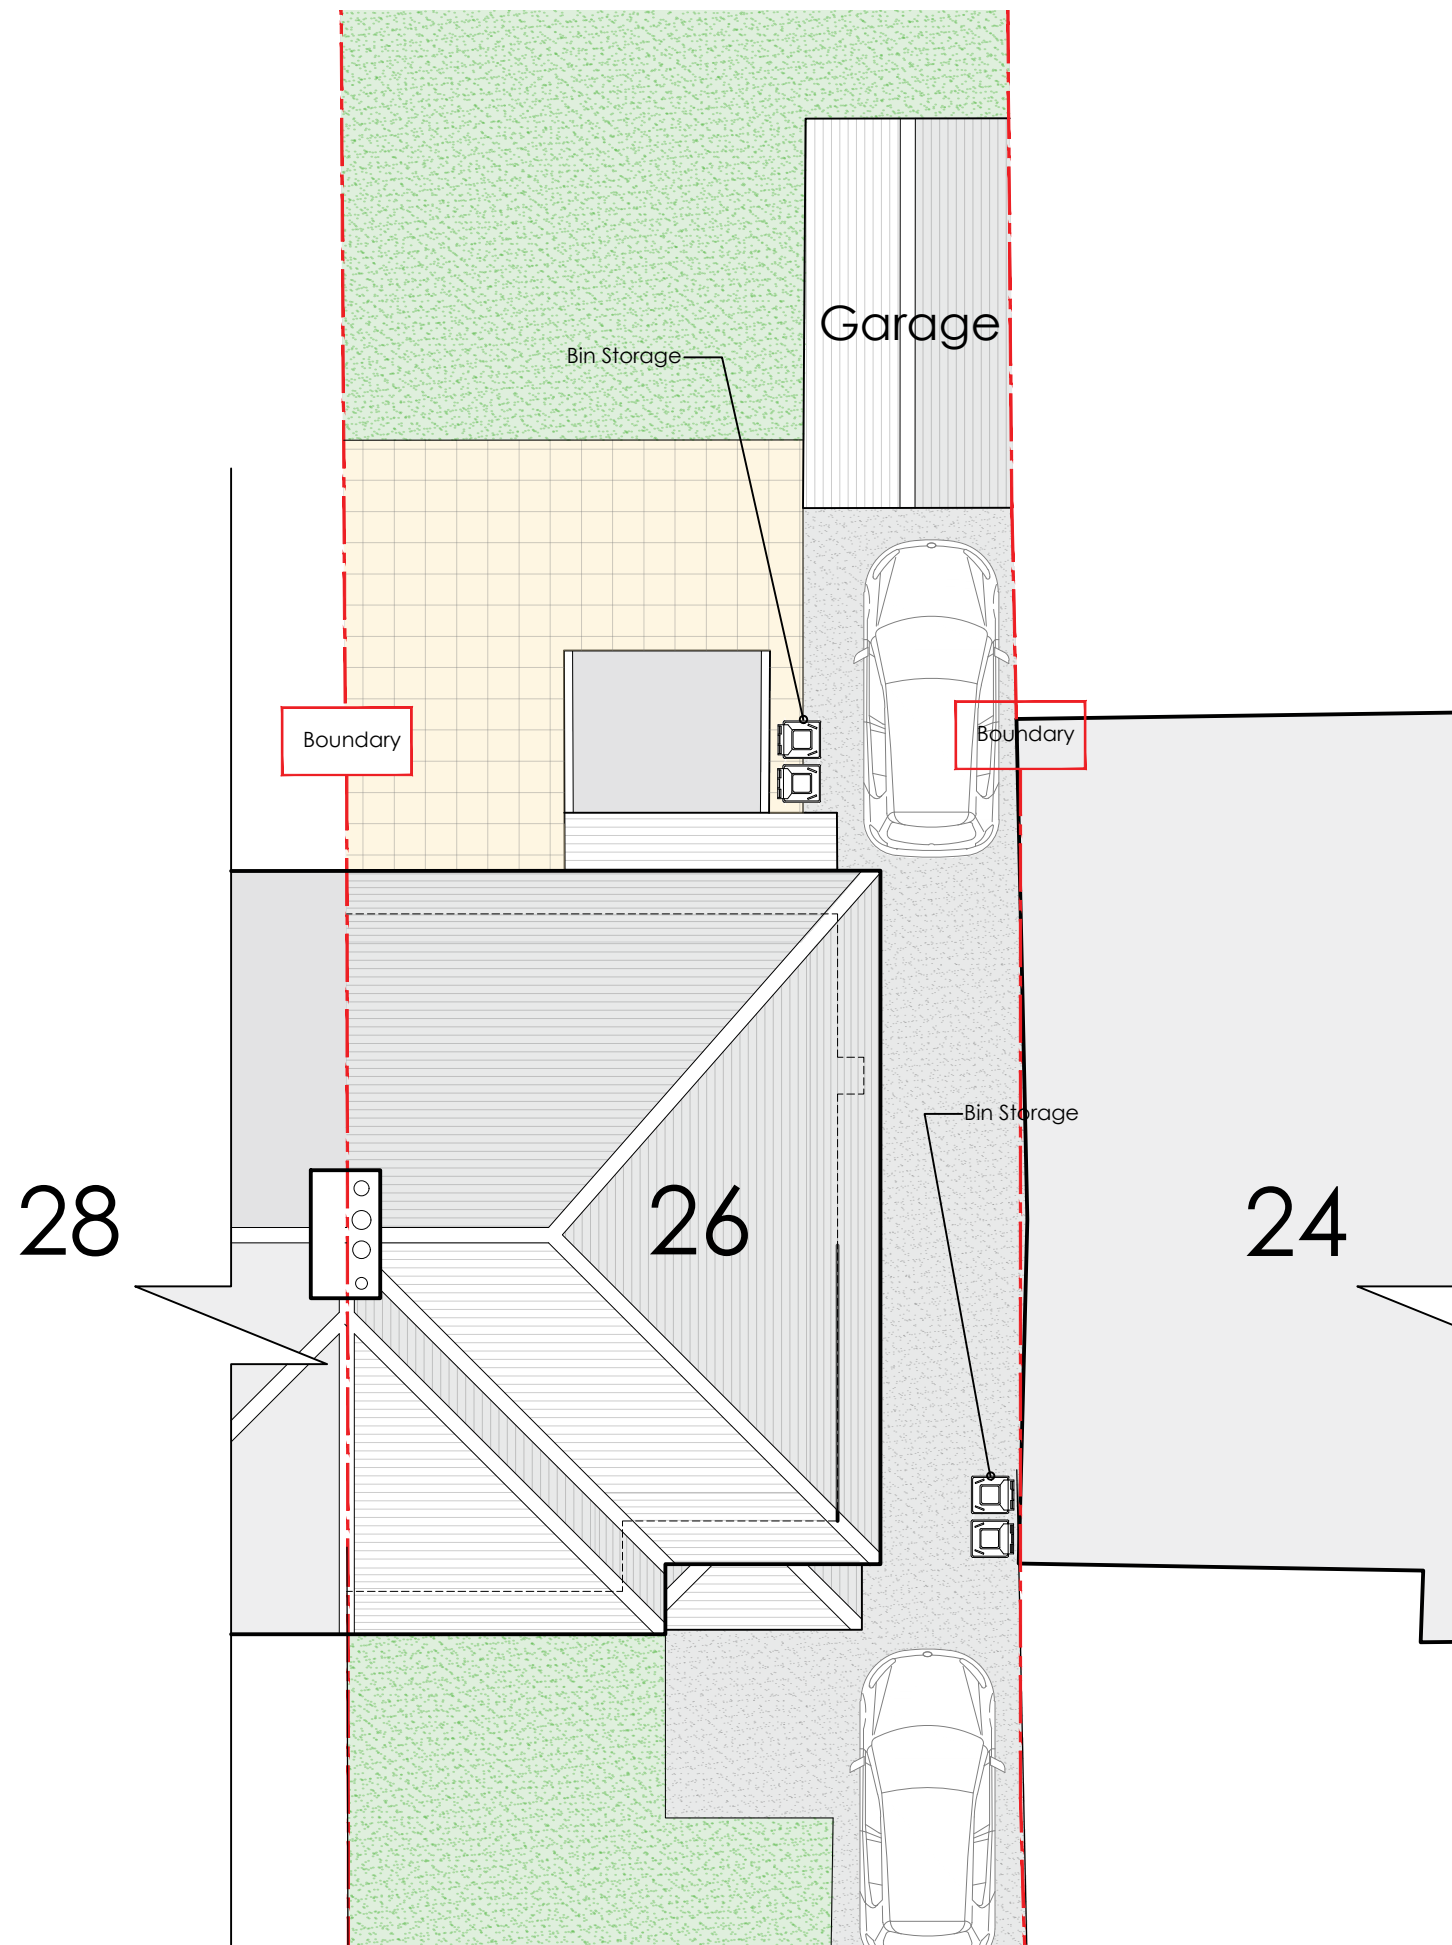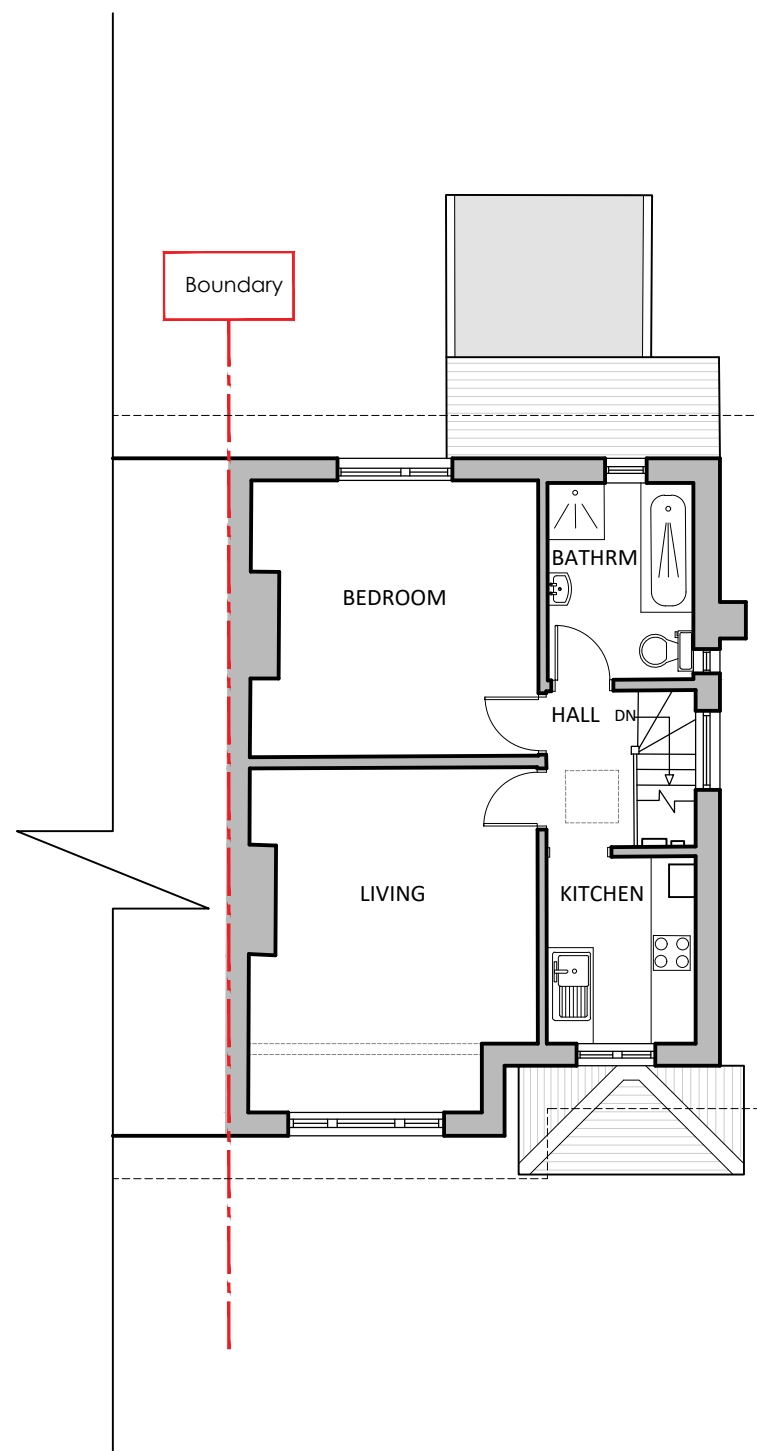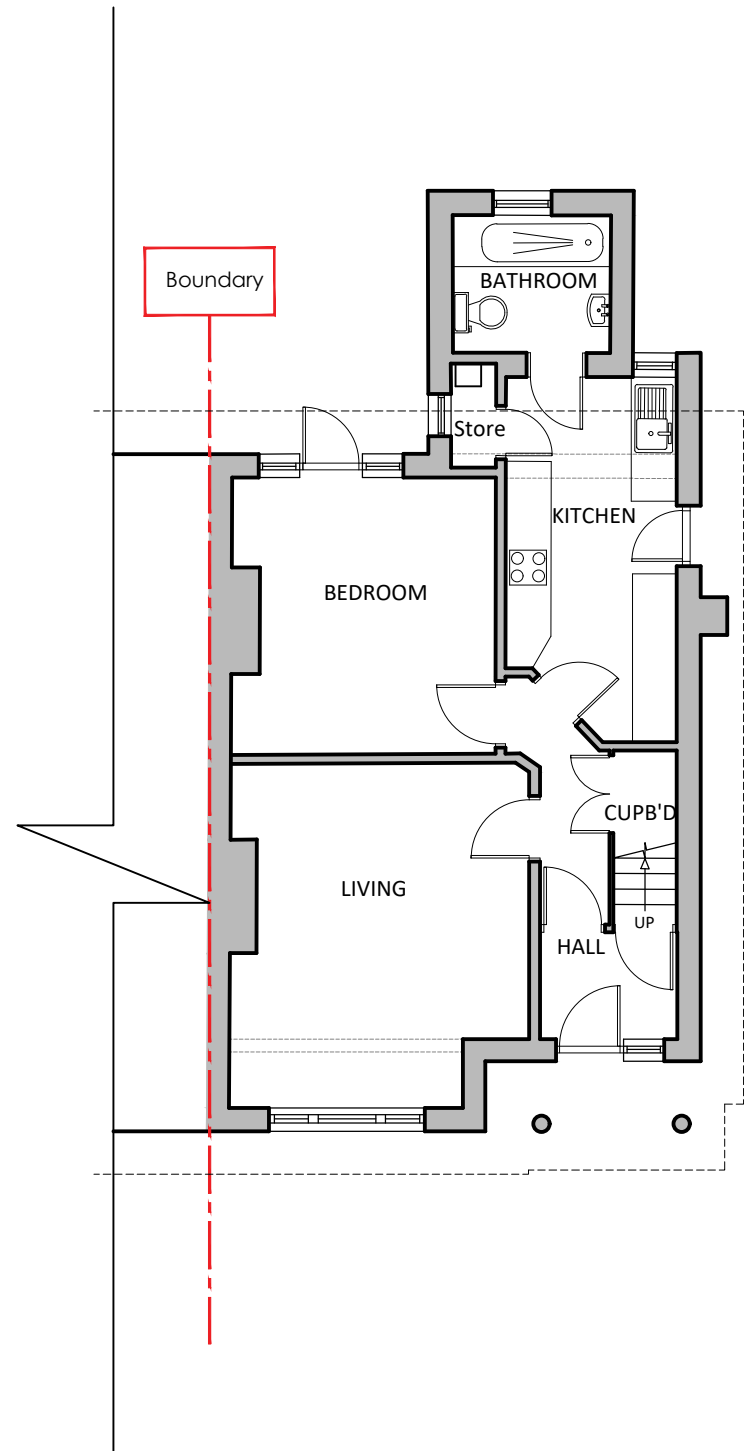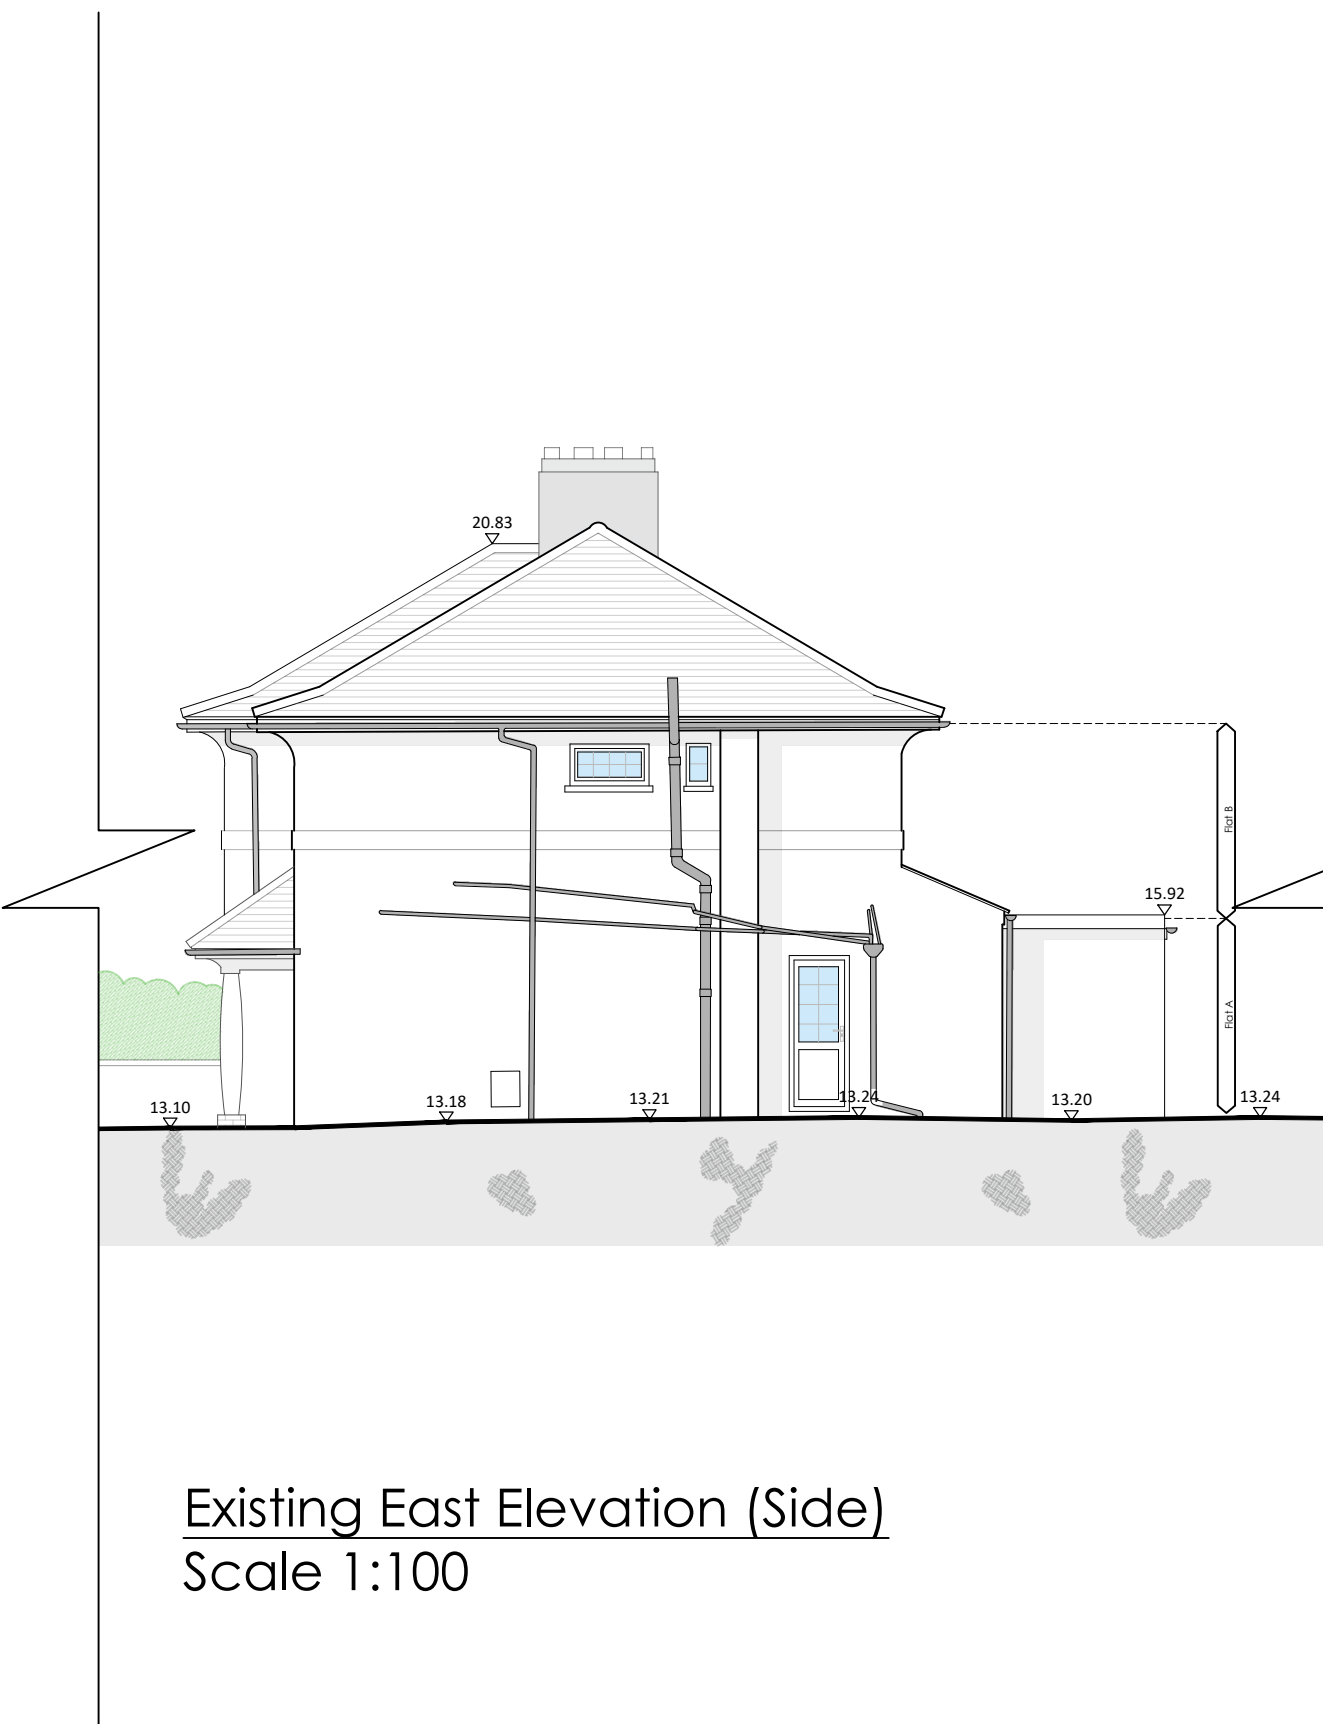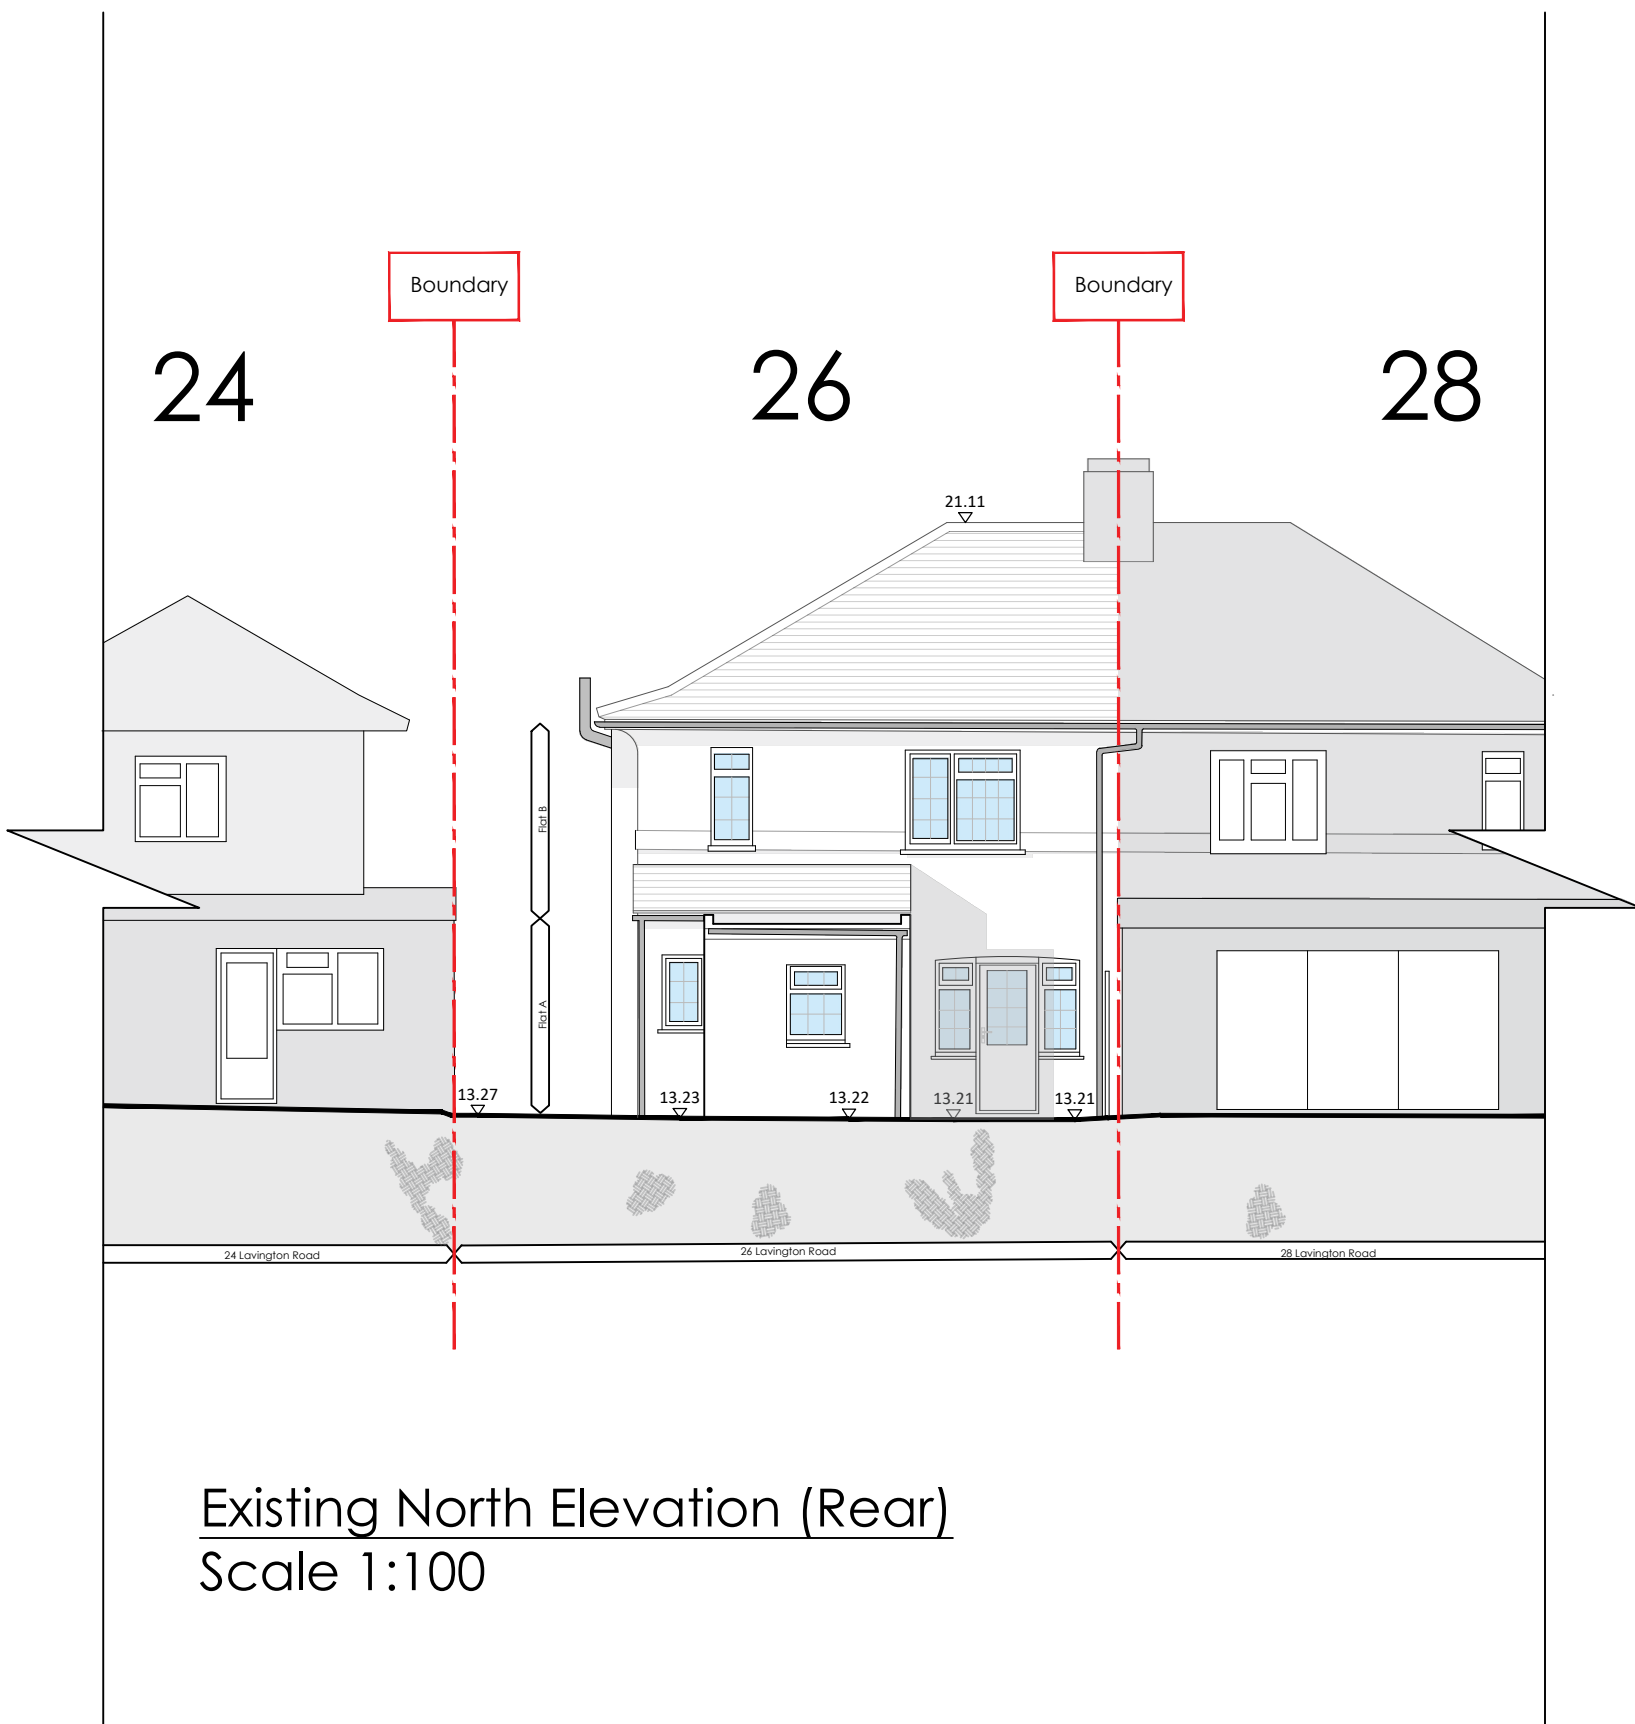

Existing Roof Plan
Scale 1:100

