


PROPOSED SINGLE STOREY SIDE EXTENSION AND NEW PITCHED ROOF TO REPLACE EXISTING FLAT ROOF 3 SAXONS.
SHOREHAM BN43 5JE

PROPOSED AND EXISTING REAR ELEVATIONS

DRG NO 2025/5/3 REV A B

SCALE 1:50 @ A3

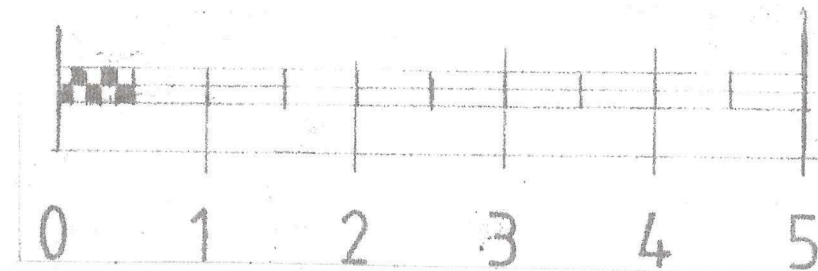

1:50 at A3



NEW PITCHED ROOF TO REPLACE
EXISTING FLAT ROOF

WINDOW TAKEN OUT & OPENING
BRICKED UP & MADE GOOD UP
DOUBLE DOORS INSTALLED

proposed (X/EST)



existing (X/EST)