


PROPOSED SINGLE STOREY SIDE EXTENSION AND NEW PITCHED ROOF TO REPLACE EXISTING FLAT ROOF 3 SAXONS,  
SHOREHAM BN43 5JE

PROPOSED AND EXISTING FRONT ELEVATIONS

DRG NO 2025/5/5 REV X B

SCALE 1:50 @ A3

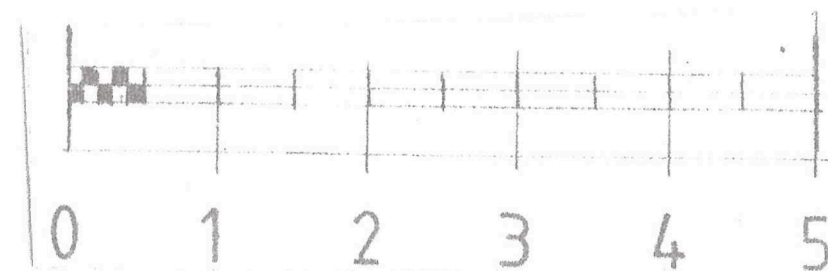

1:50 at A3



proposed (EAST)



existing (EAST)