



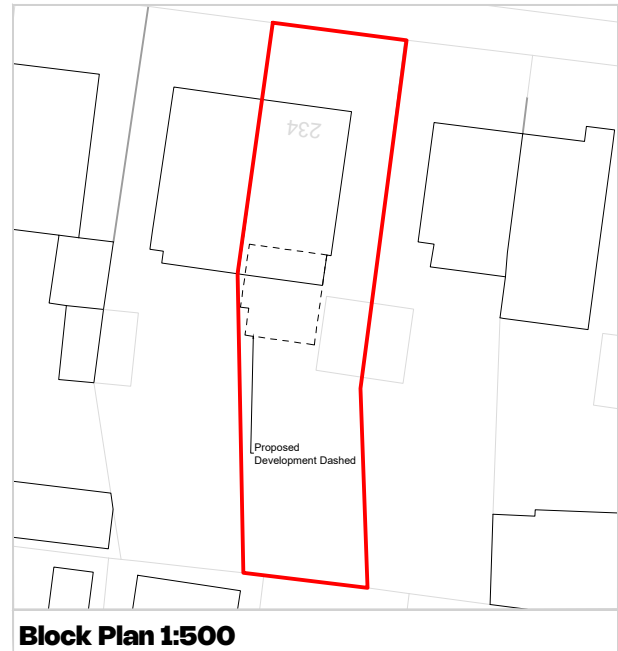

Block Plan 1:500

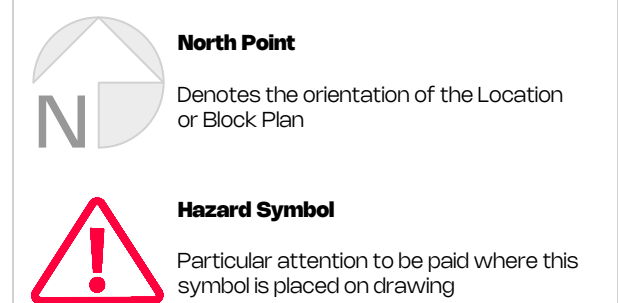

Notes

- All dimensions to be checked on site
- Drawing shown to scale however dimensions are available on request
- Copyright of all data produced by **HMG Architecture & Development** shall remain with **HMG Architecture & Development** unless otherwise agreed.
- Measures to mitigate risk should be considered at all stages of design development and construction

B	Drawings Updates	HMG	Mar '26
A	Drawings Updates	HMG	Mar '26
Rev:	Description:	By:	Date:

Stage:

Survey

Client:

Mr & Mrs Chotuis

Site/Project:

**234 Old Shoreham Rd
Southwick
West Sussex
BN42 4LT**


Drawing Title:

Existing Elevations


Scale:	Paper Size:	Drawn:	Checked:
In DWG	A1	HMG	HMG
Project No:	Drawing No:	Revision:	Date:
0105	1.02	B	03.01.2025



Existing North Elevation @ 1:50

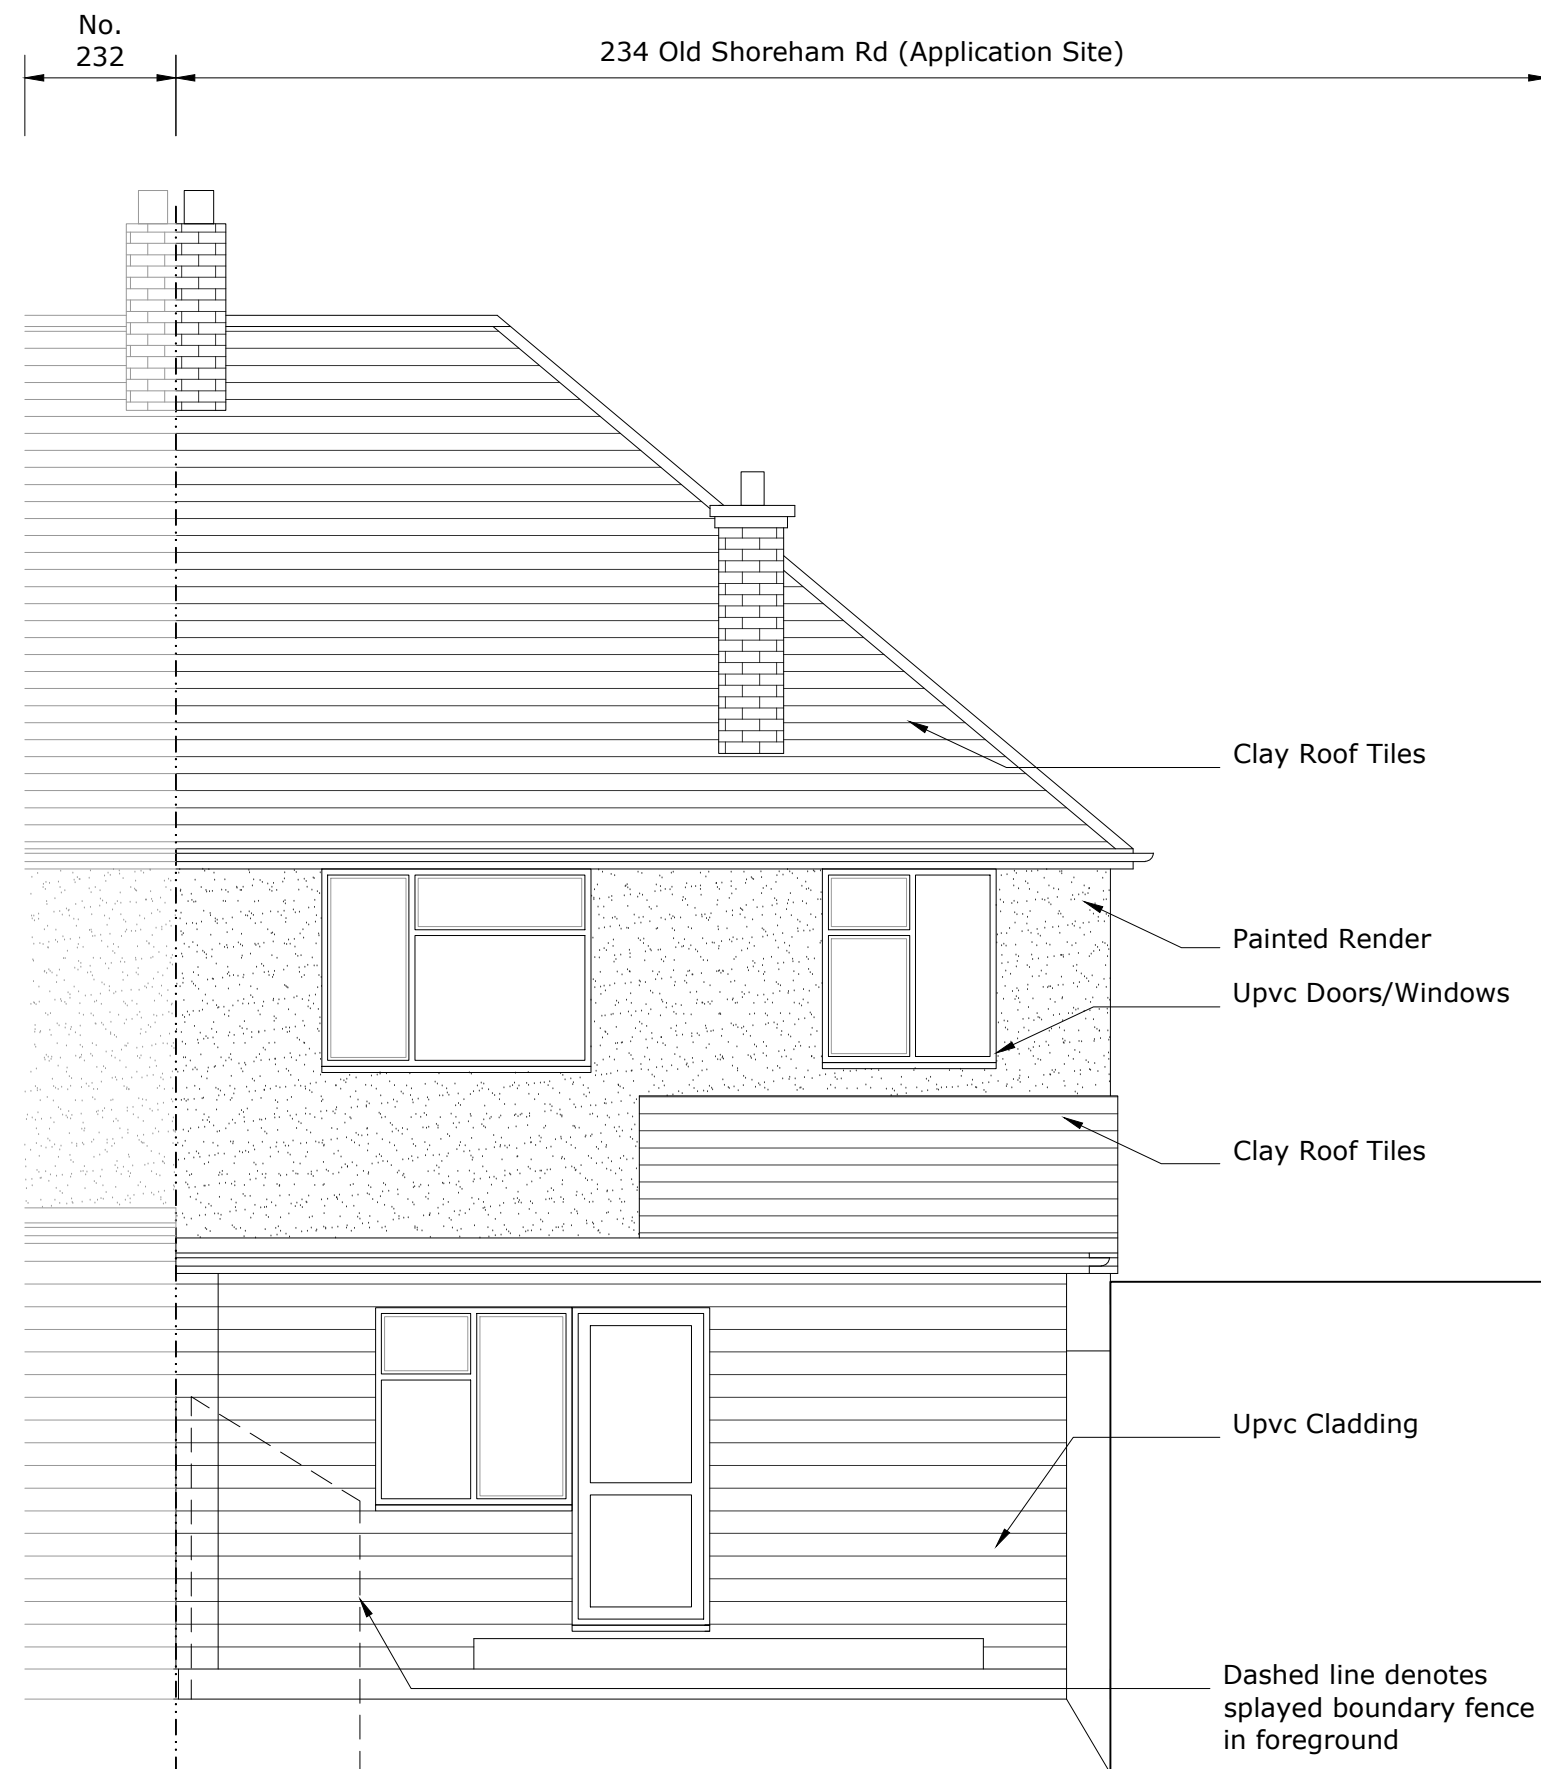

Existing South Elevation @ 1:50

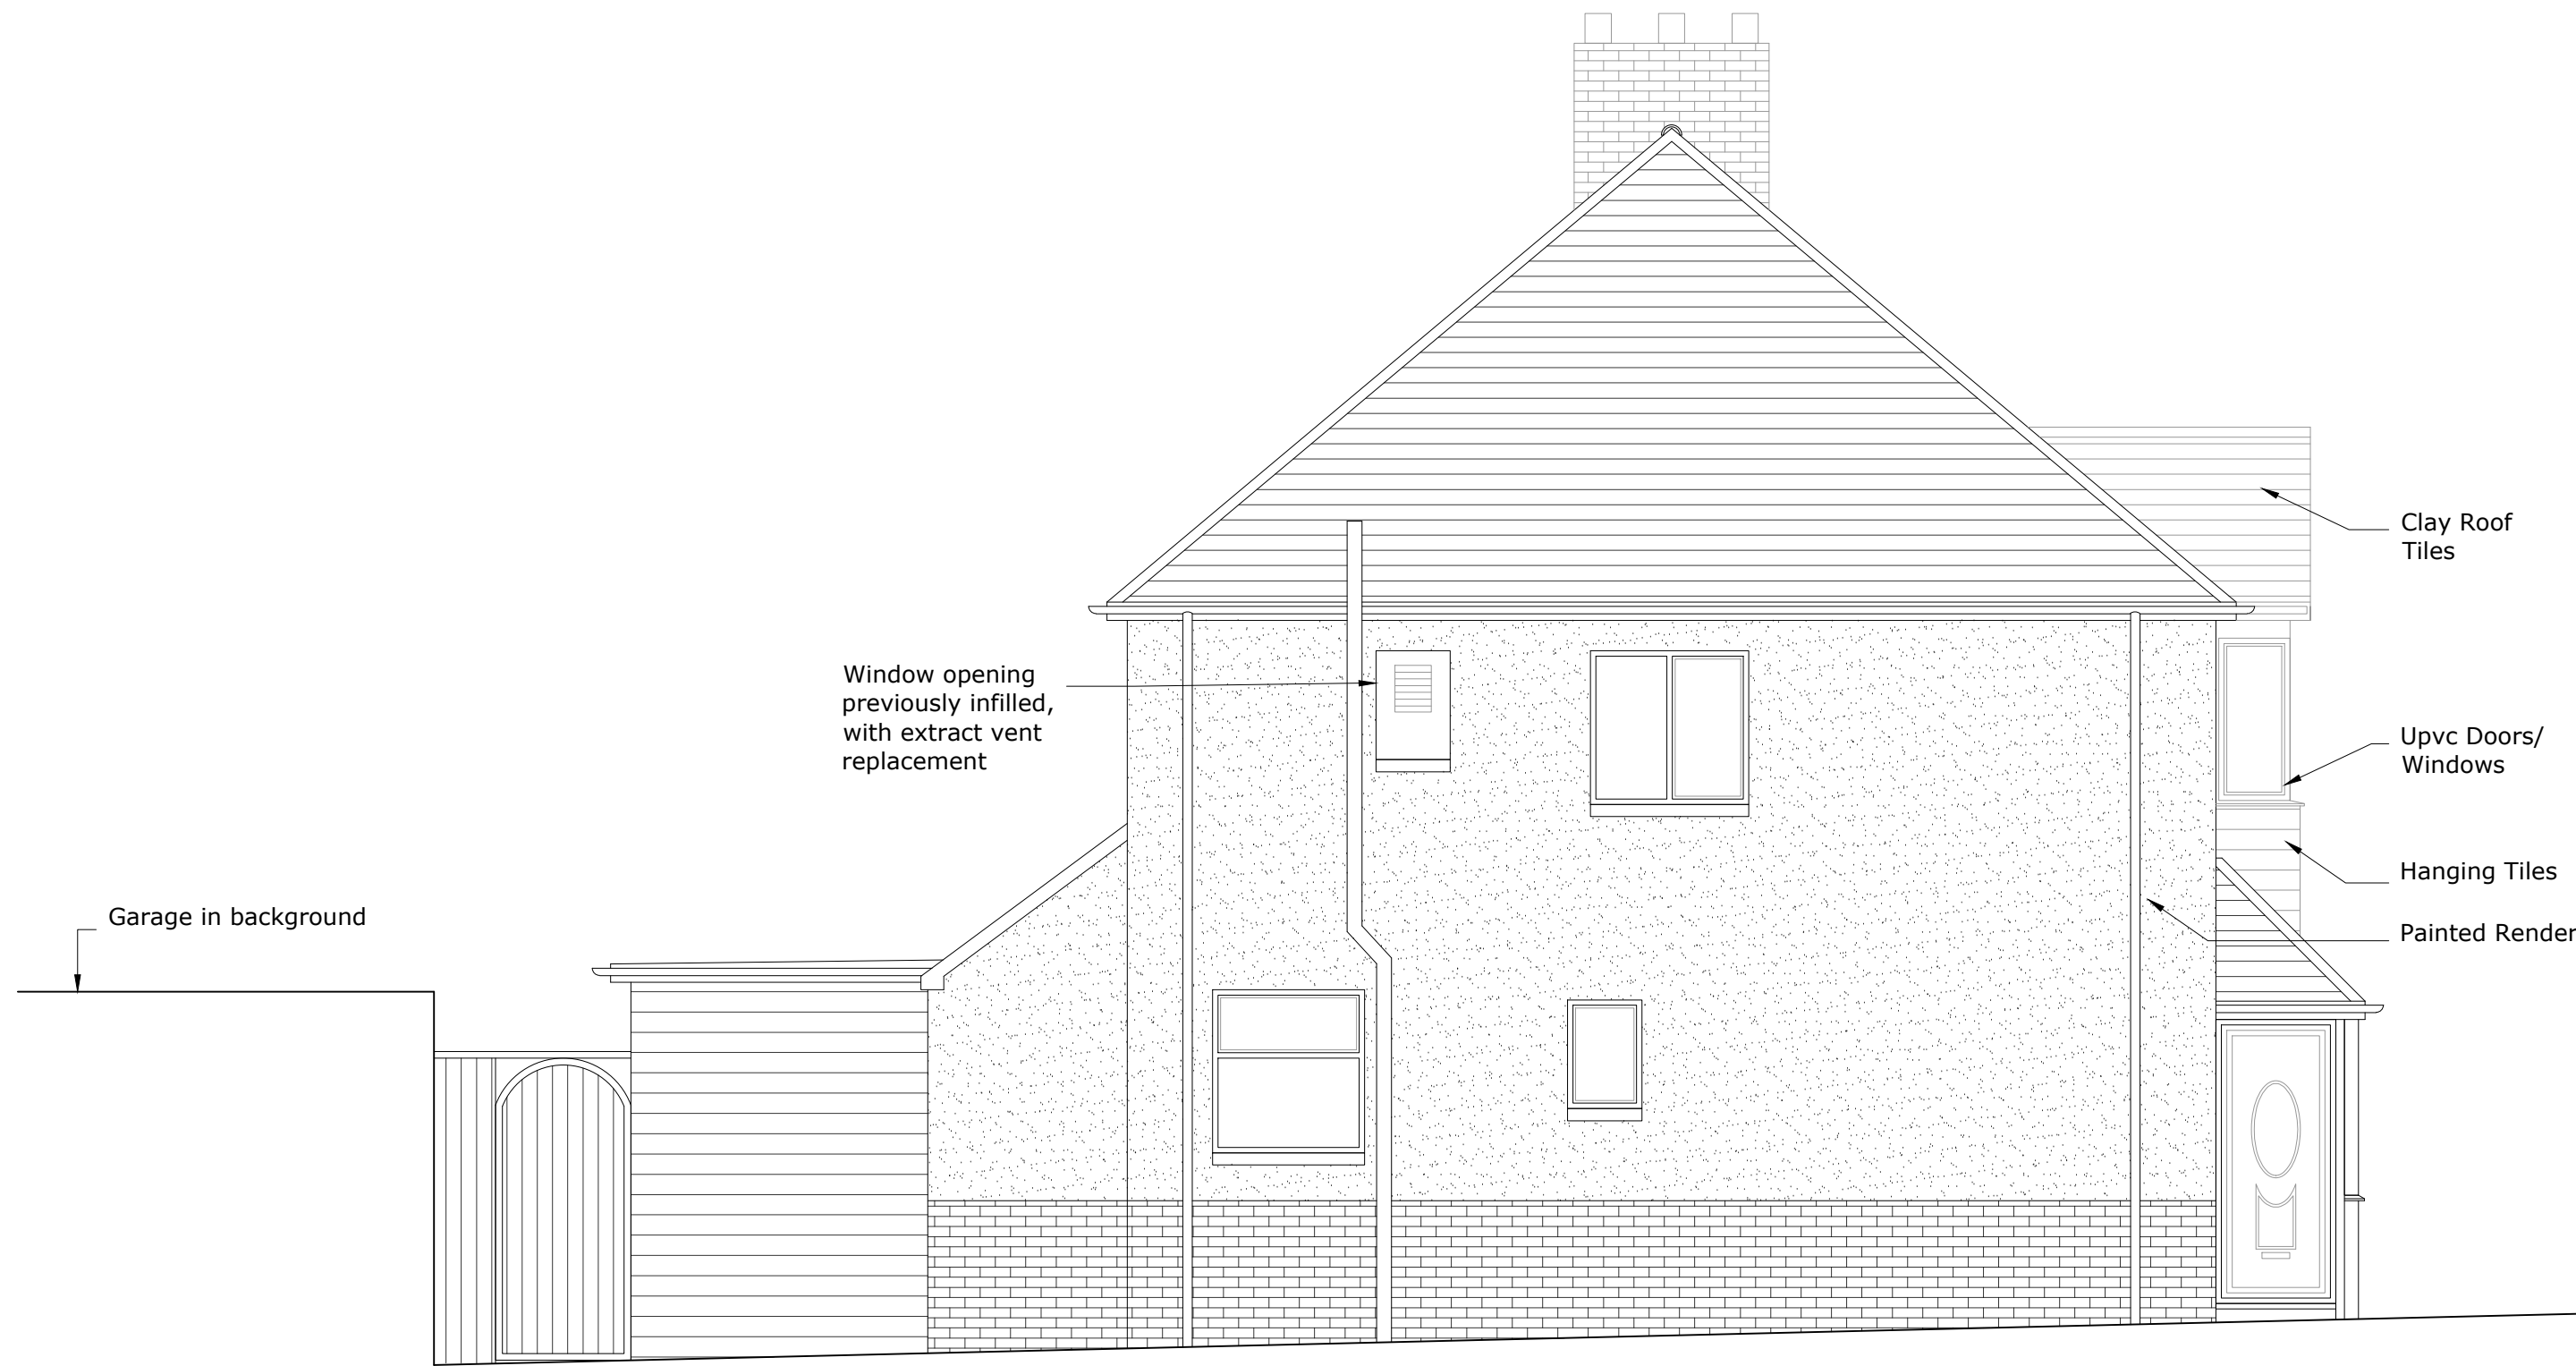

Existing East Elevation @ 1:50

