




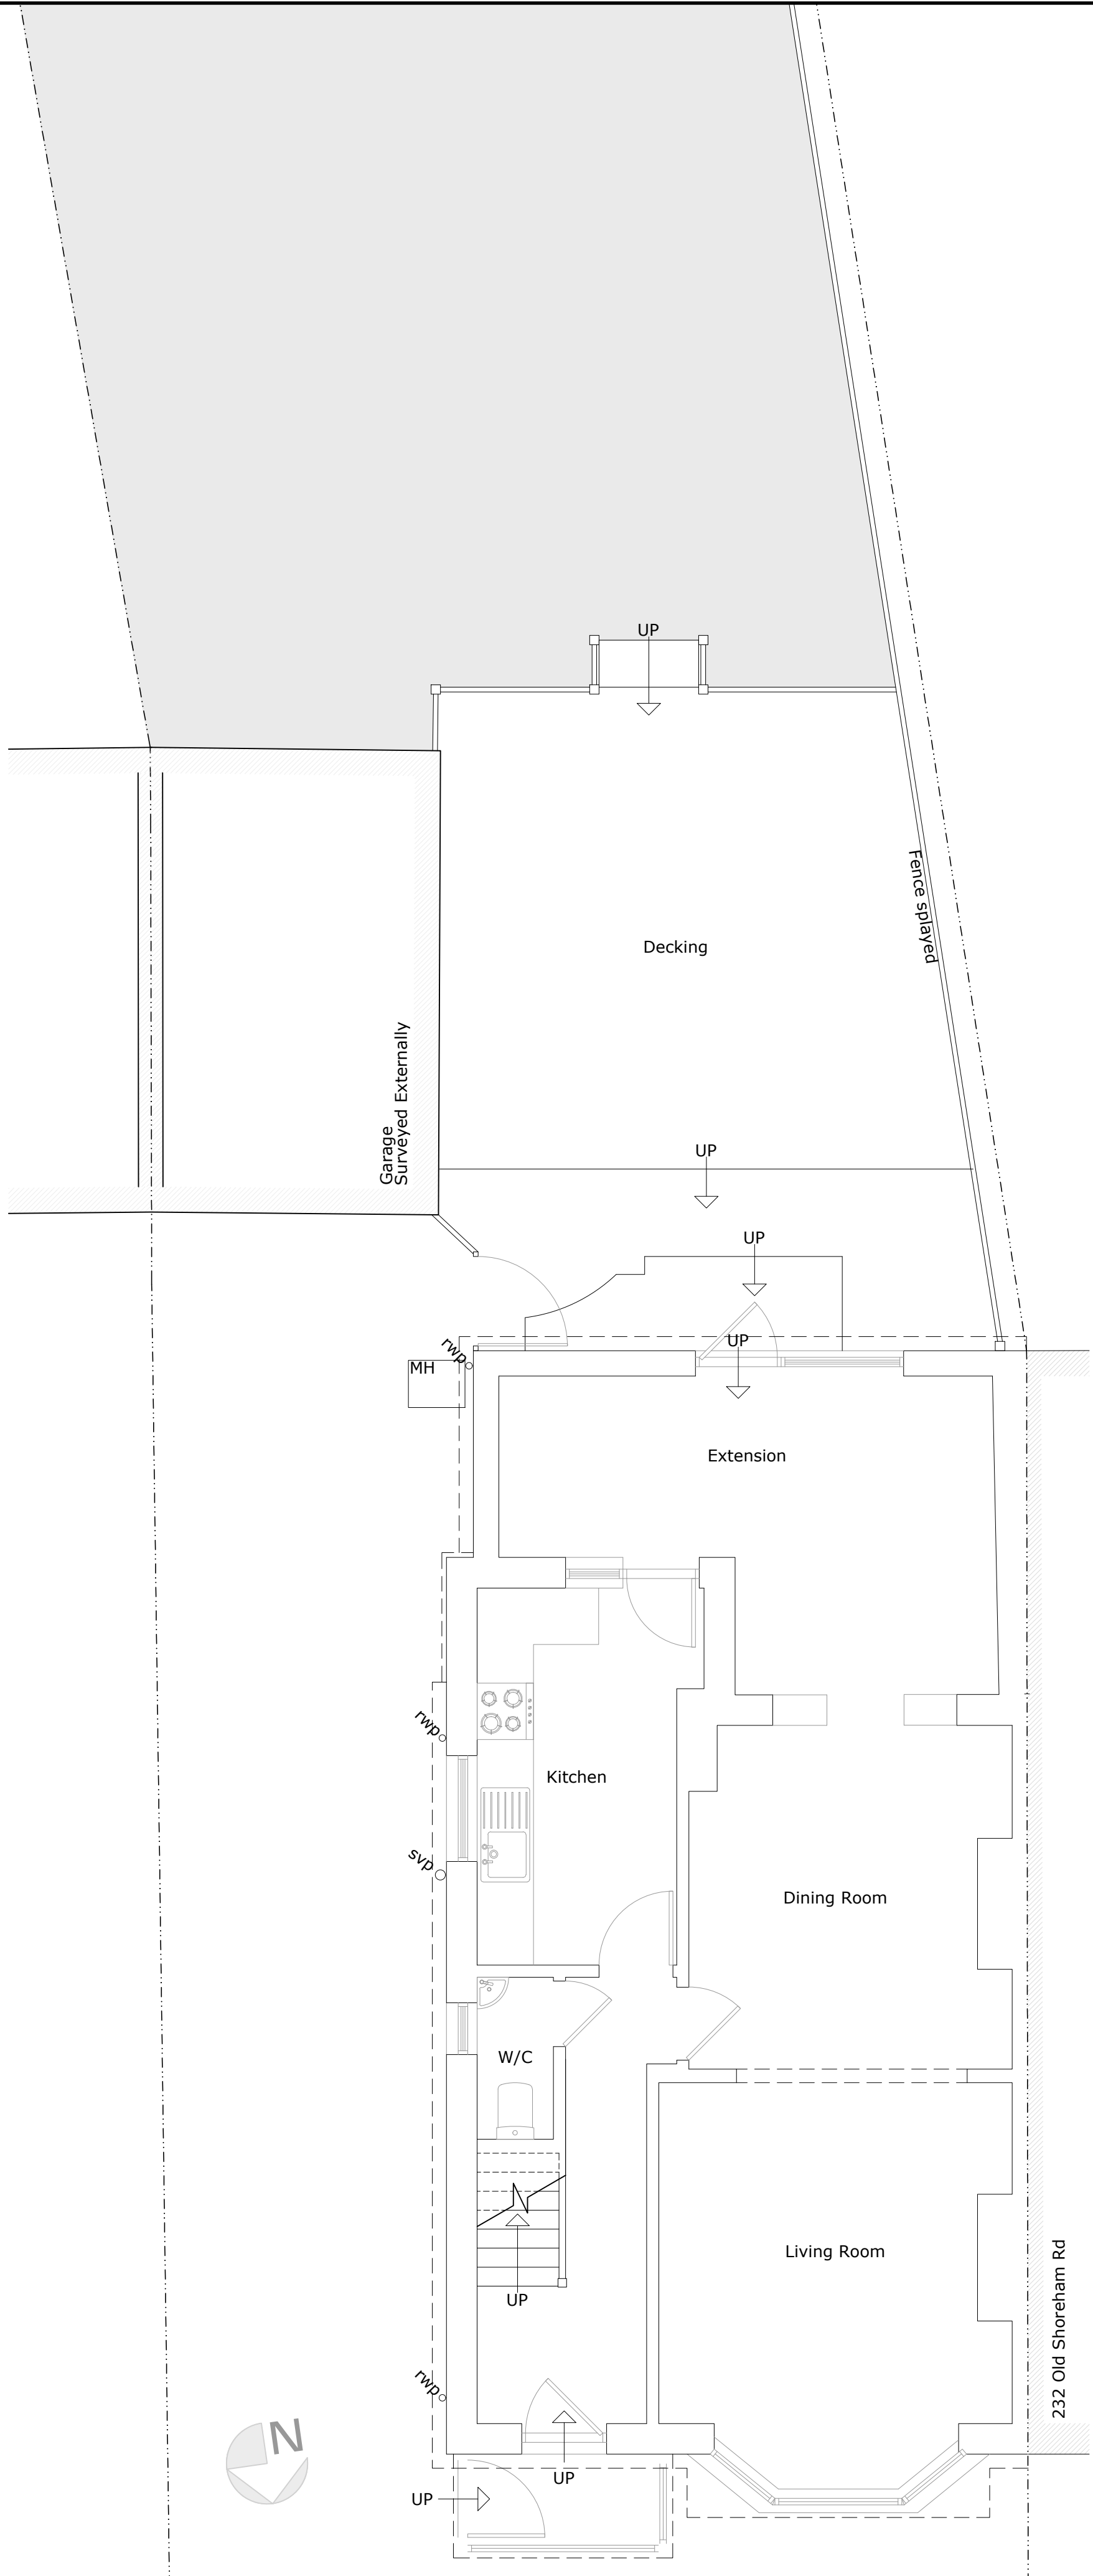

Existing Ground Floor @ 1:50

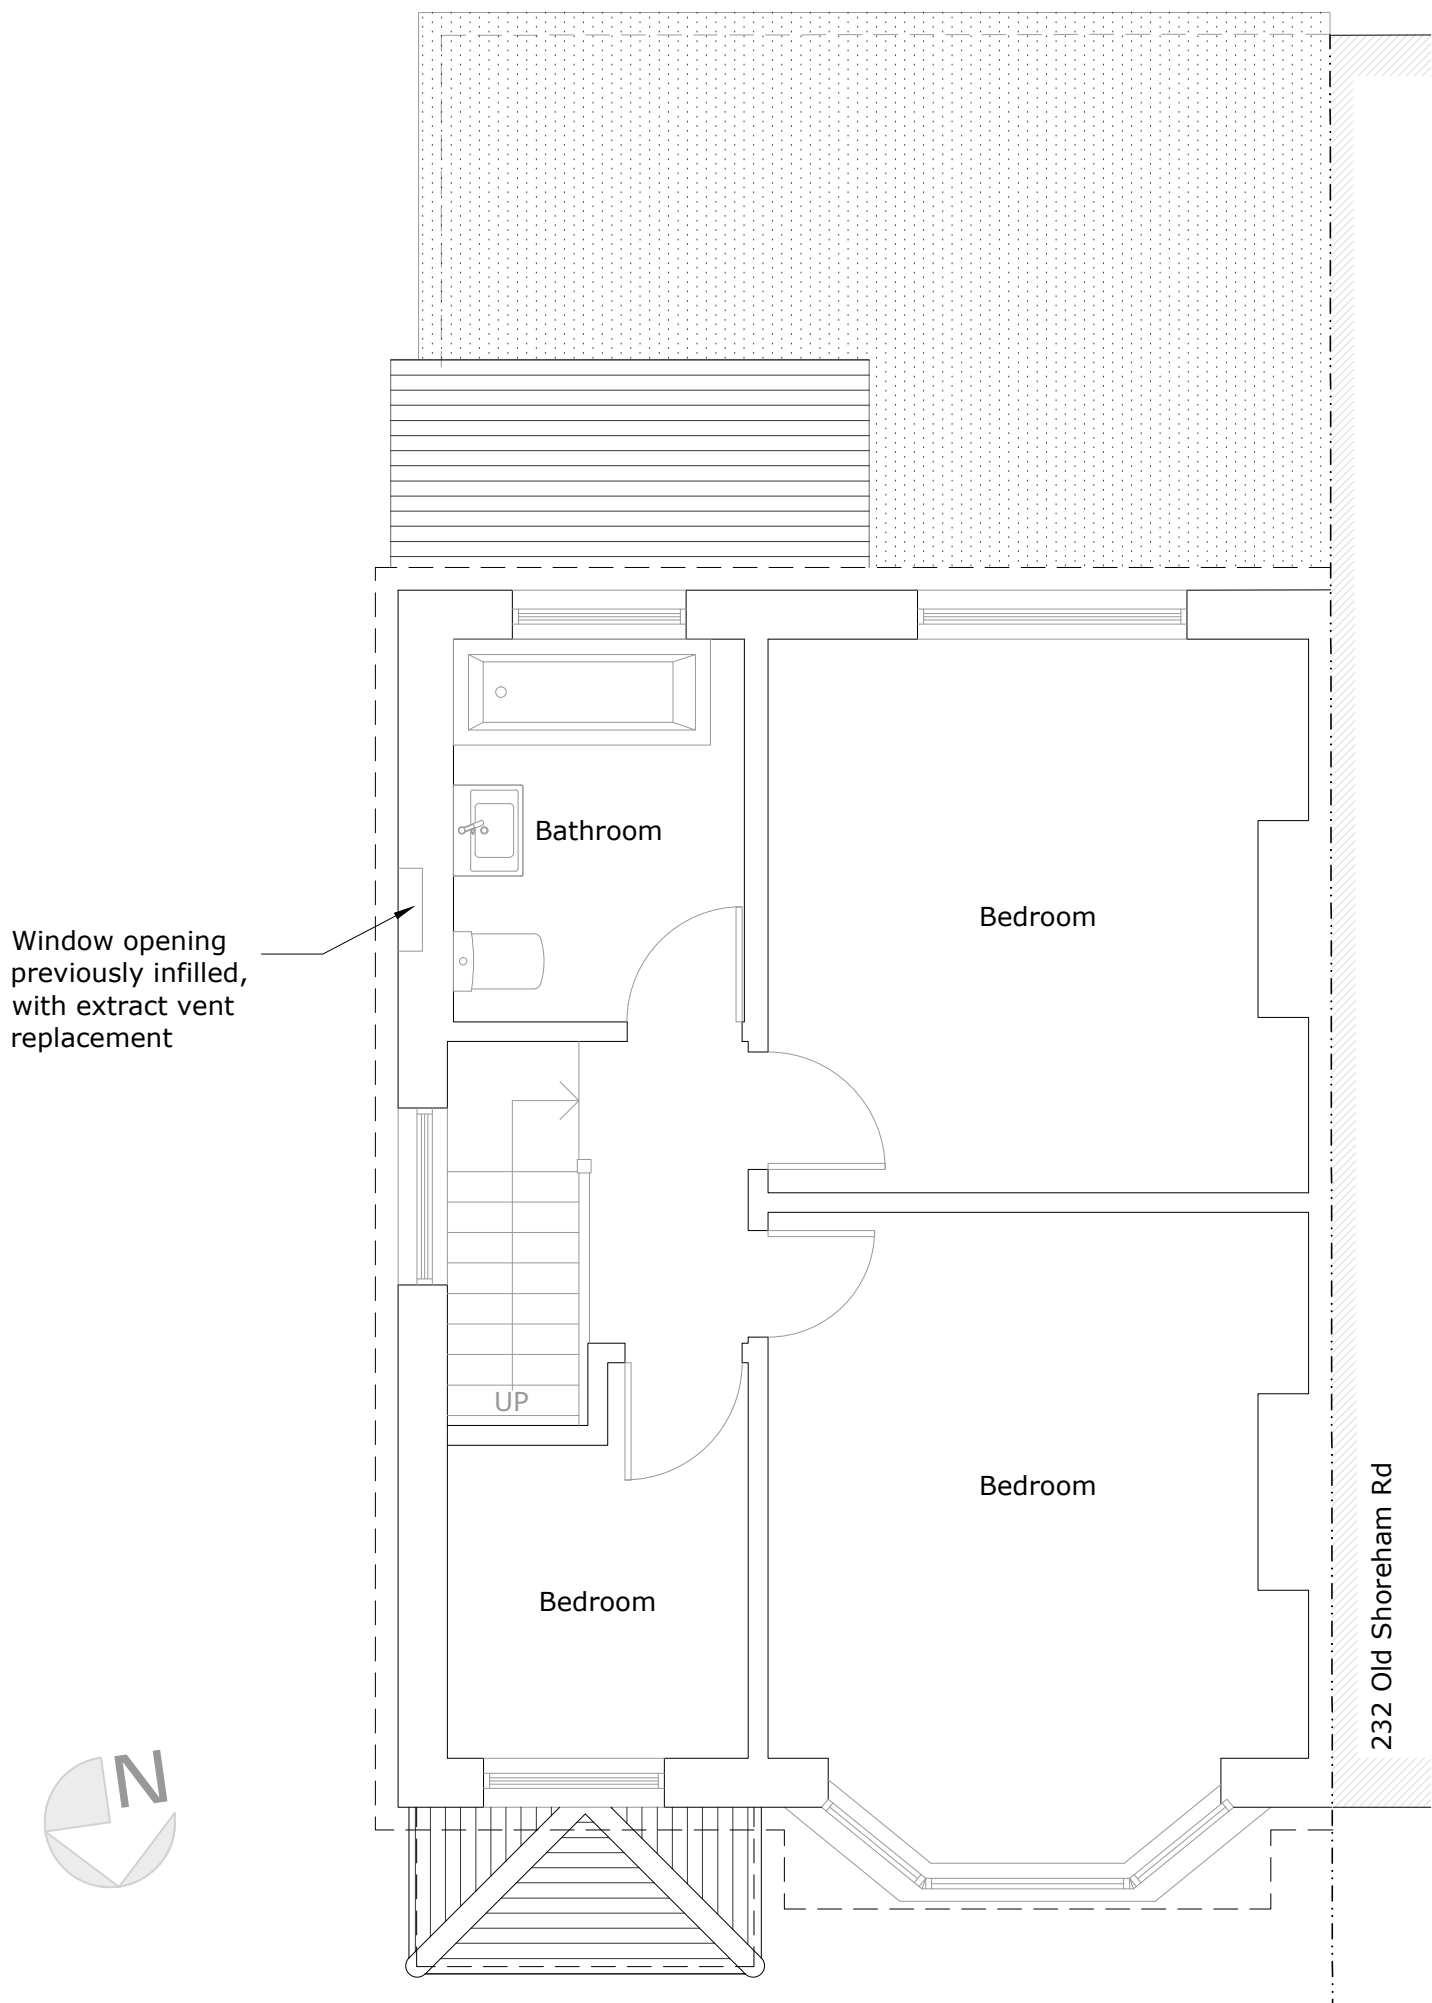

Existing First Floor @ 1:50

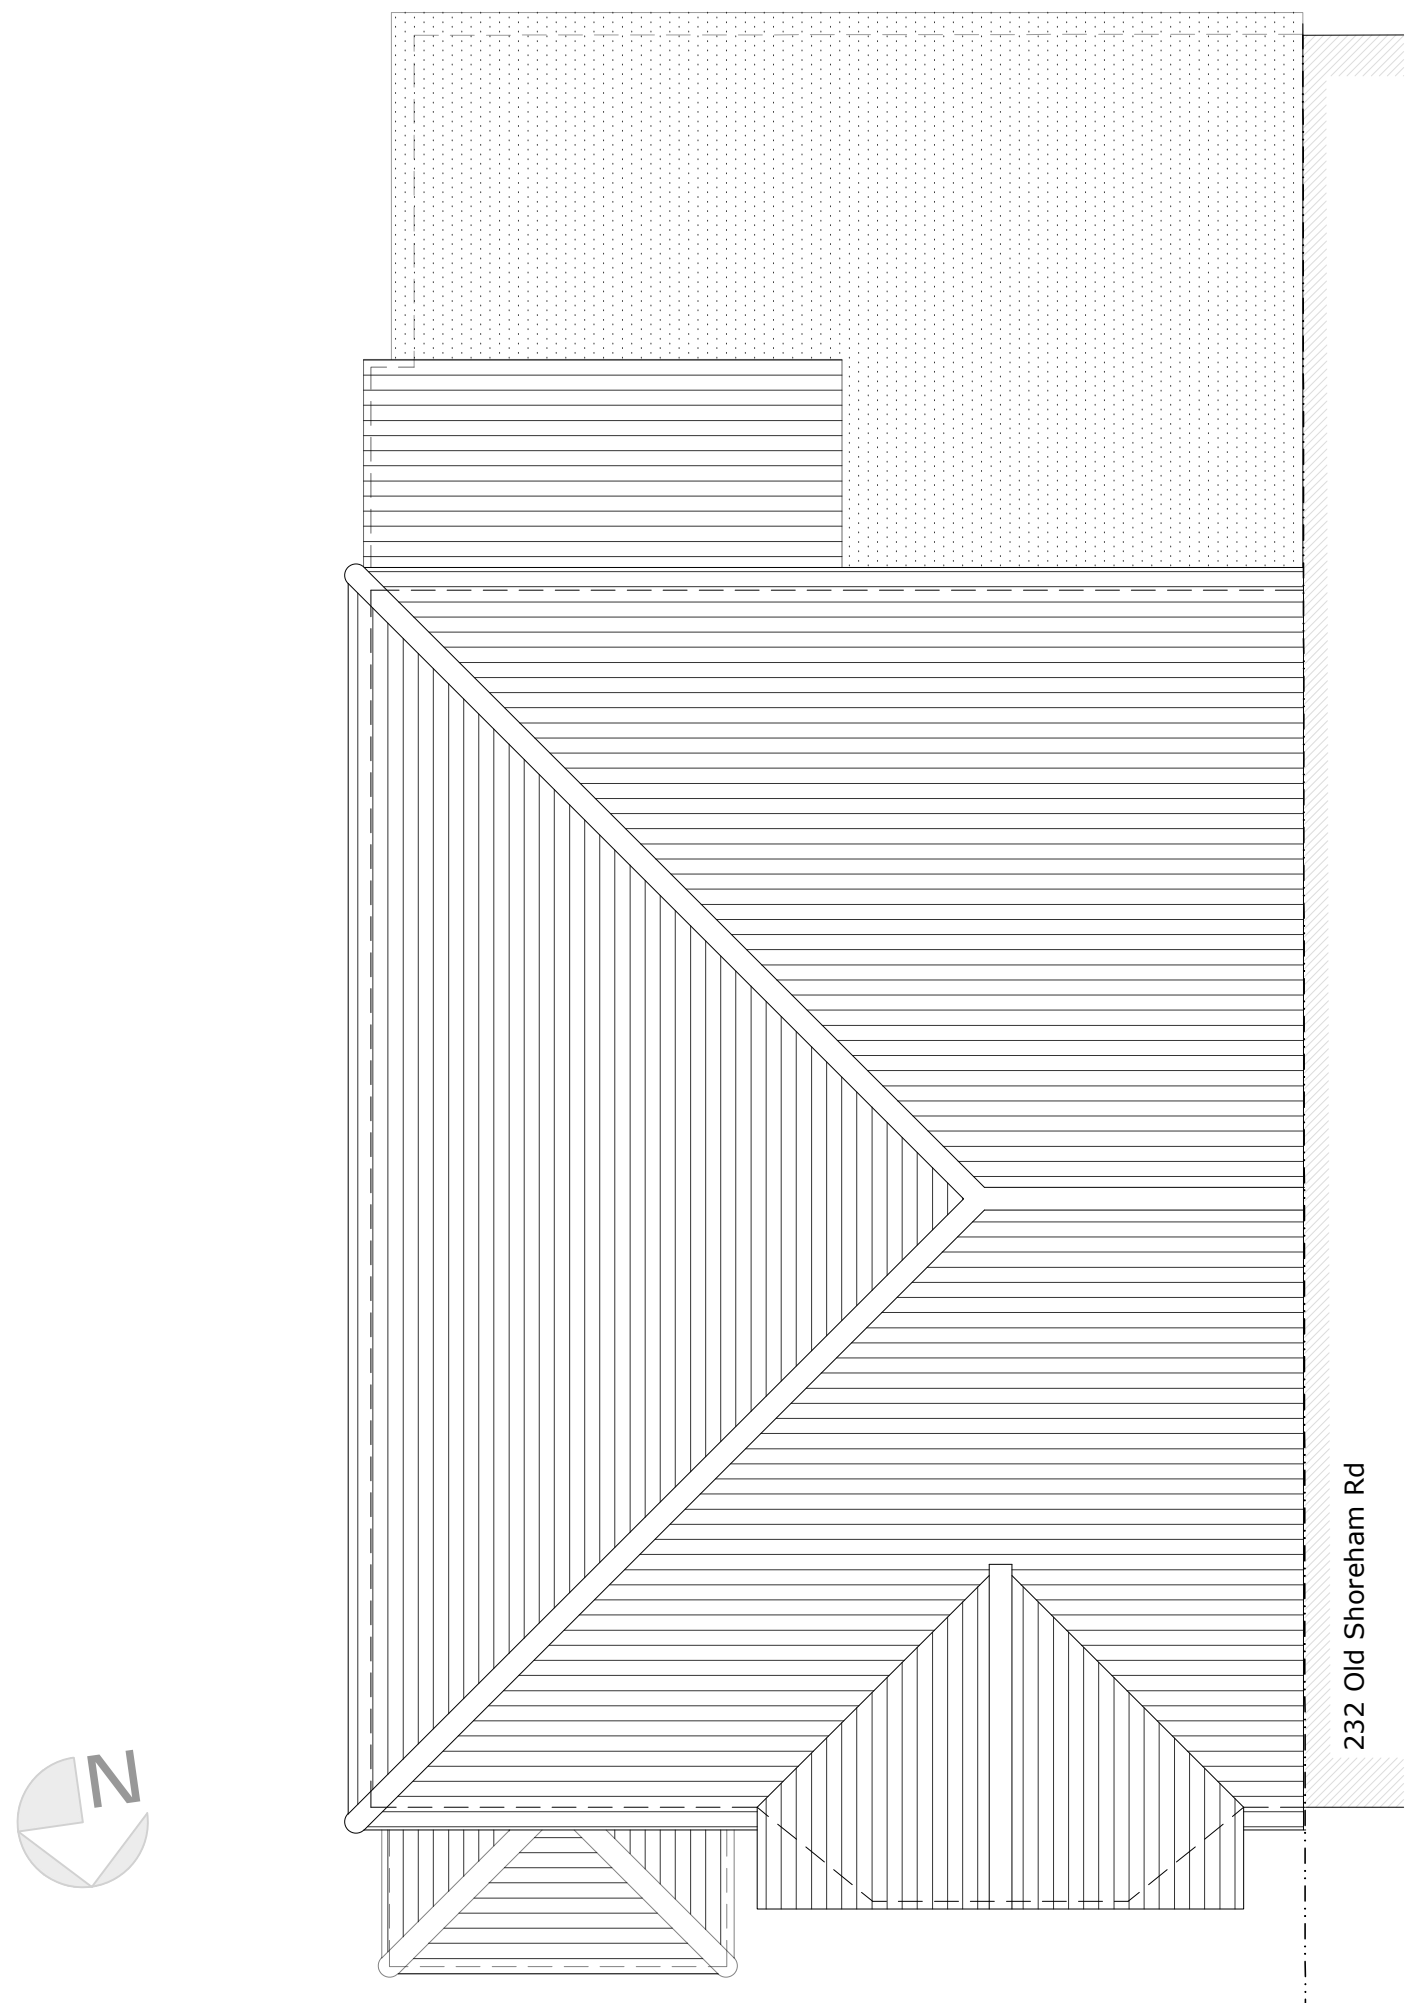

Existing Roof Plan @ 1:50



**HMG**

Architecture & Development



Location Plan 1:1250



**North Point**

Denotes the orientation of the Location or Block Plan



**Hazard Symbol**

Particular attention to be paid where this symbol is placed on drawing

**Notes**

- All dimensions to be checked on site
- Drawing shown to scale however dimensions are available on request
- Copyright of all data produced by **HMG Architecture & Development** shall remain with **HMG Architecture & Development** unless otherwise agreed.
- Measures to mitigate risk should be considered at all stages of design development and construction

|      |                  |     |         |
|------|------------------|-----|---------|
| A    | Drawings Updates | HMG | Mar '26 |
| Rev: | Description:     | By: | Date:   |

Stage:

**Survey**

Client:

**Mr & Mrs Chotuis**

Site/Project:

**234 Old Shoreham Rd  
Southwick  
West Sussex  
BN42 4LT**

Drawing Title:

**Existing Floor Plans**

|             |             |           |                   |
|-------------|-------------|-----------|-------------------|
| Scale:      | Paper Size: | Drawn:    | Checked:          |
| In DWG      | A1          | HMG       | HMG               |
| Project No: | Drawing No: | Revision: | Date:             |
| <b>0105</b> | <b>1.01</b> | <b>A</b>  | <b>03.01.2025</b> |