

- Notes**
- All dimensions to be checked on site
 - Drawing shown to scale however dimensions are available on request
 - Copyright of all data produced by **HMG Architecture & Development** shall remain with **HMG Architecture & Development** unless otherwise agreed.
 - Measures to mitigate risk should be considered at all stages of design development and construction

B	Drawings Updates	HMG	Mar '26
A	Drawings Updates	HMG	Mar '26
Rev:	Description:	By:	Date:

Stage:
Planning

Client:
Mr & Mrs Chotuis


Site/Project:
**234 Old Shoreham Rd
Southwick
West Sussex
BN42 4LT**

Drawing Title:
Proposed Elevations


Scale:	Paper Size:	Drawn:	Checked:
In DWG	A1	HMG	HMG
Project No:	Drawing No:	Revision:	Date:
0105	2.02	B	03.01.2025



Proposed North Elevation @ 1:50

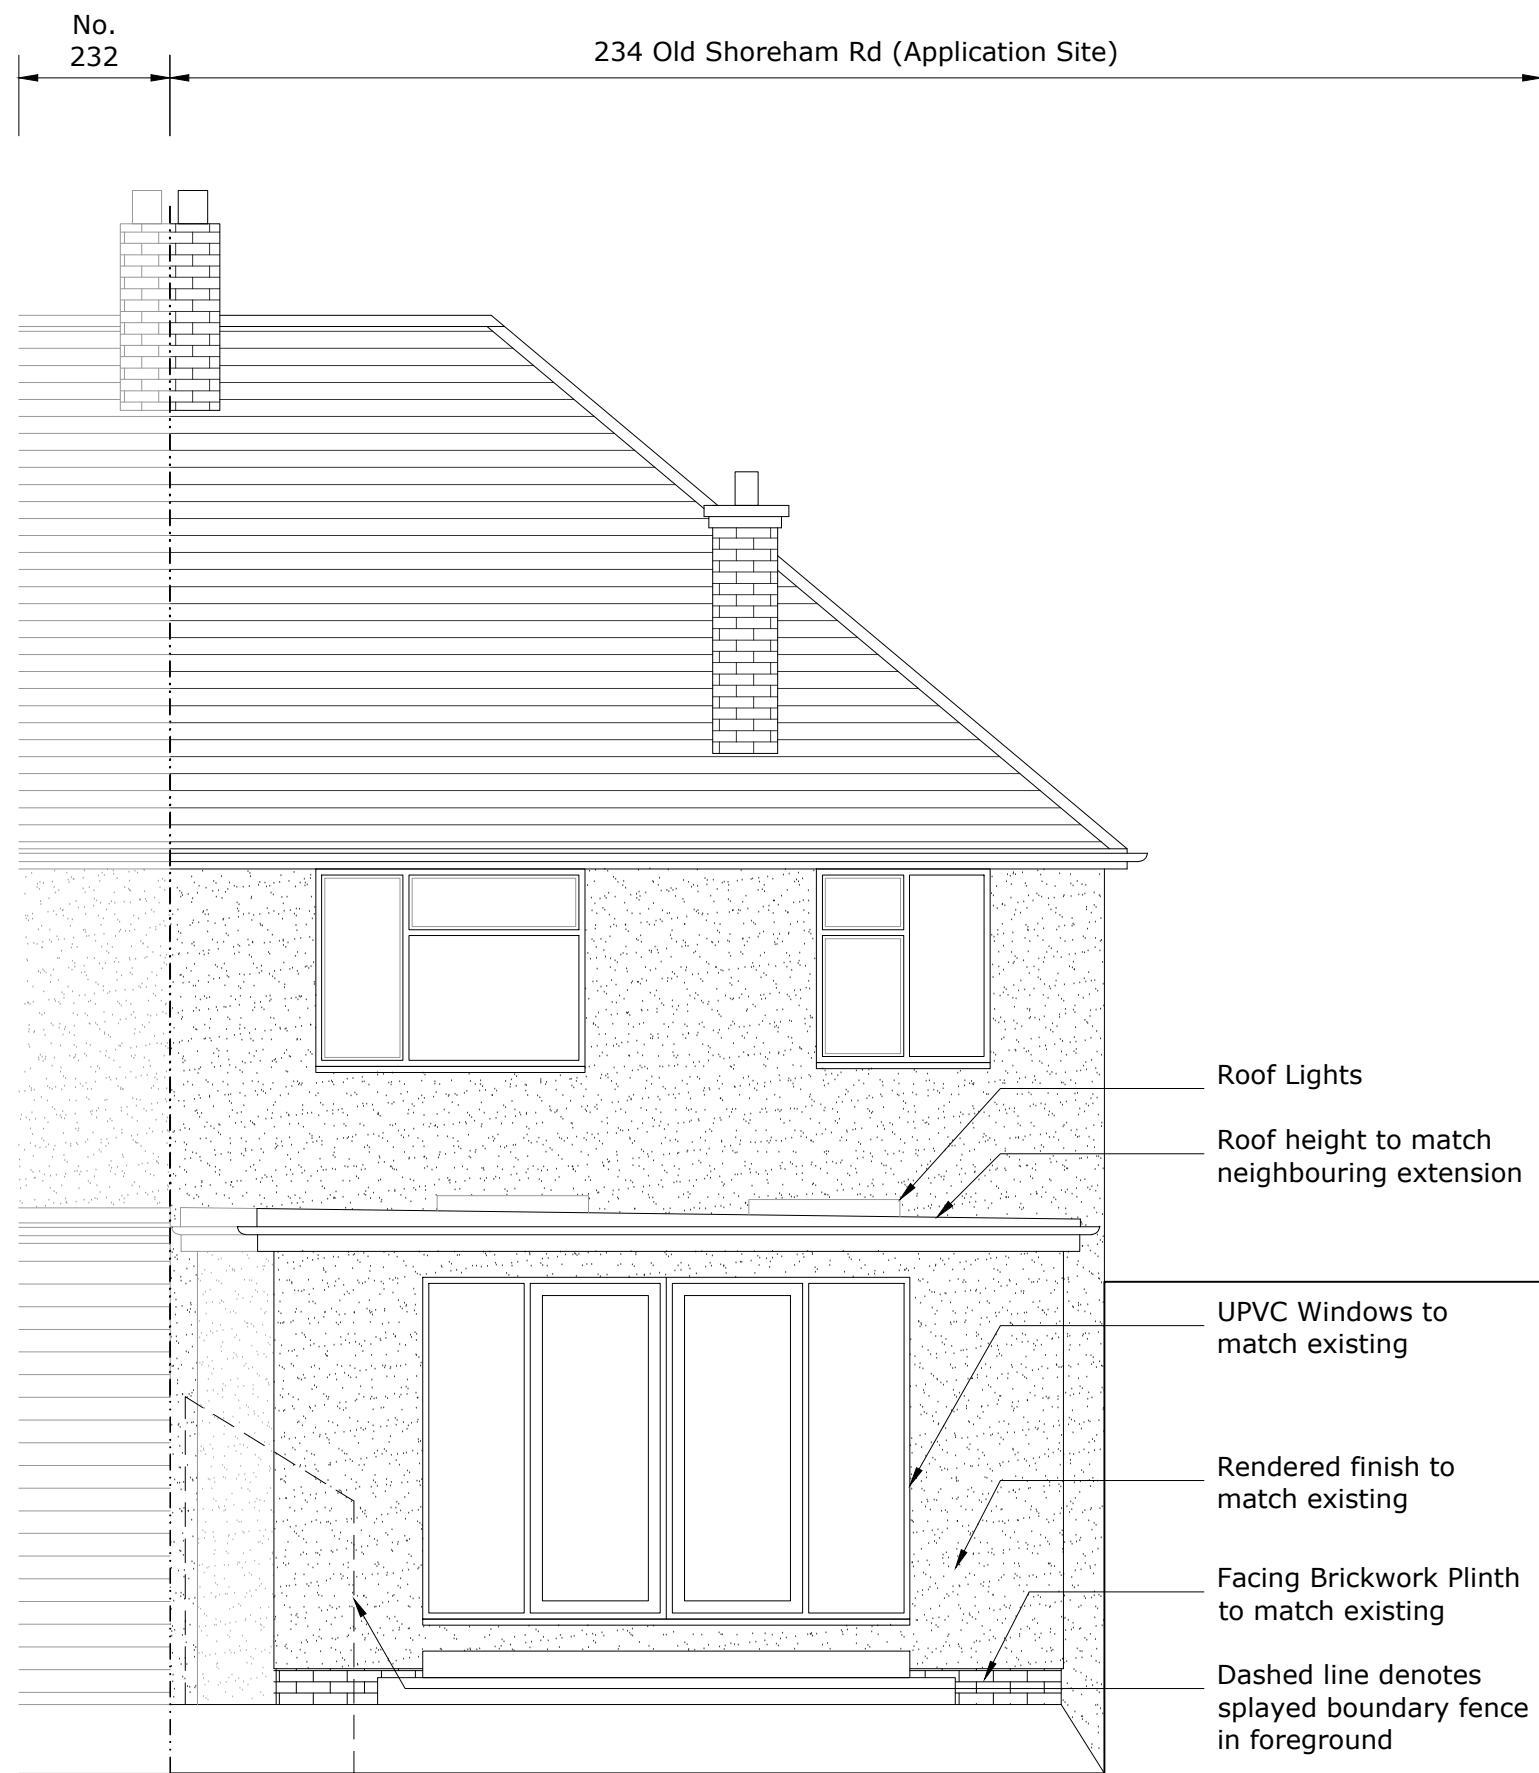

Proposed South Elevation @ 1:50

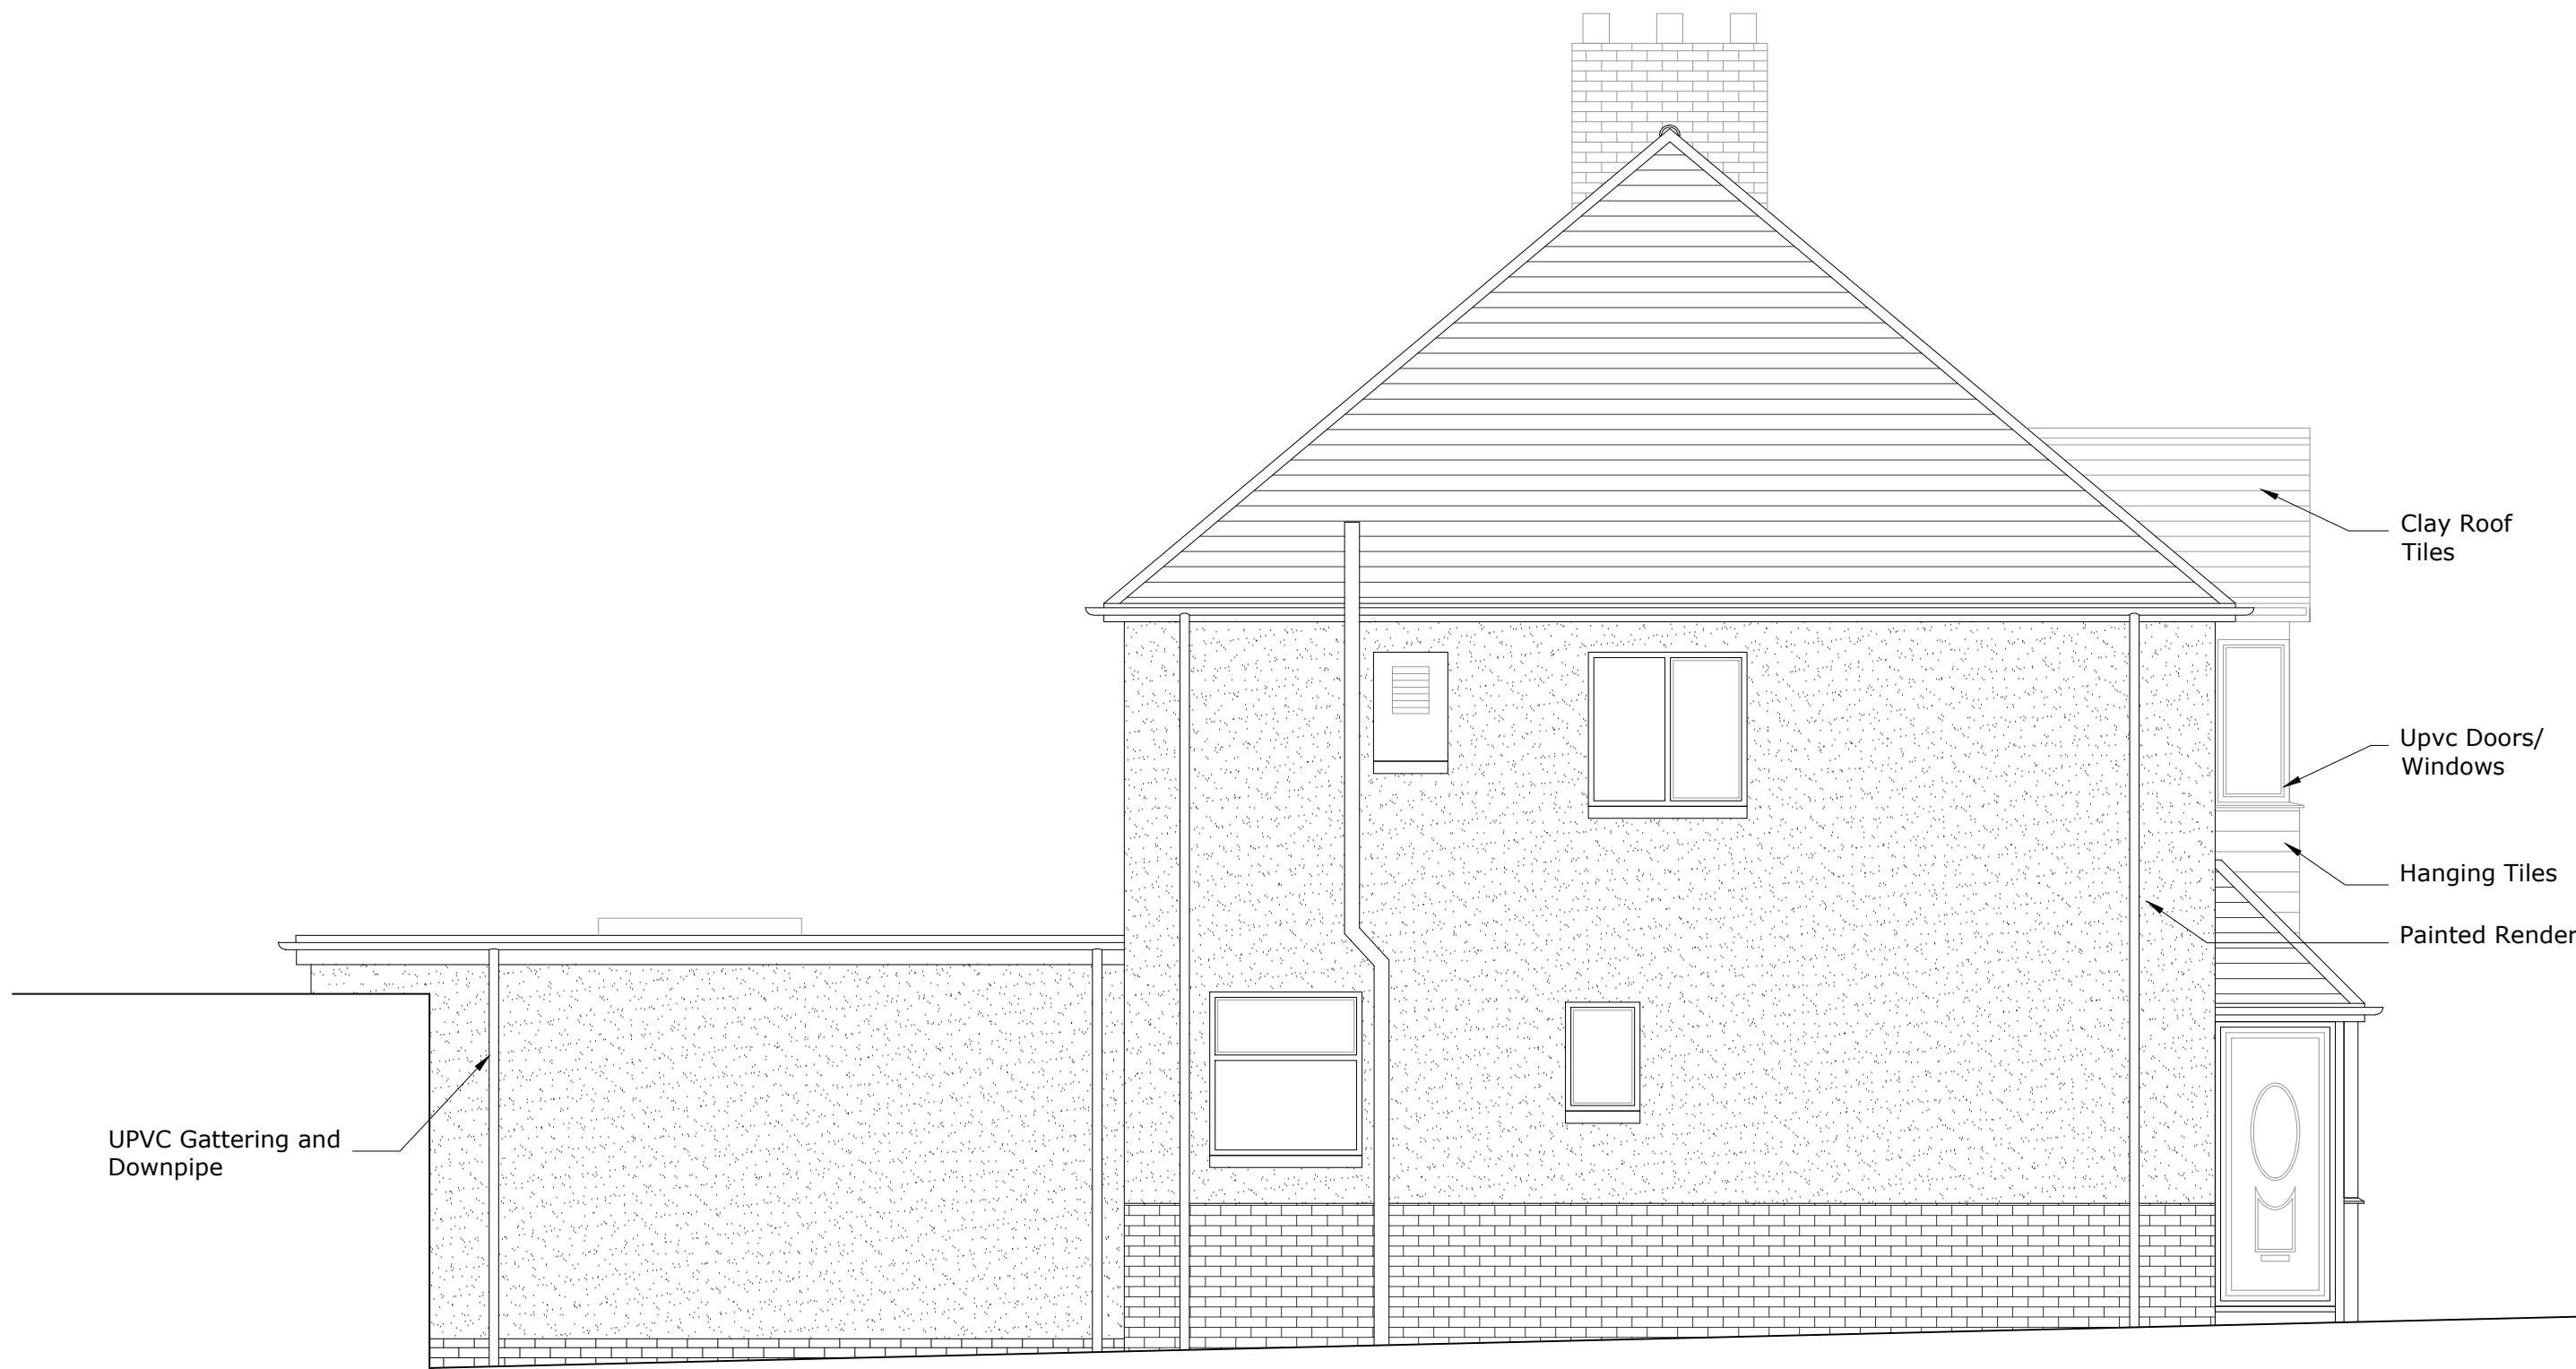

Proposed East Elevation @ 1:50

