




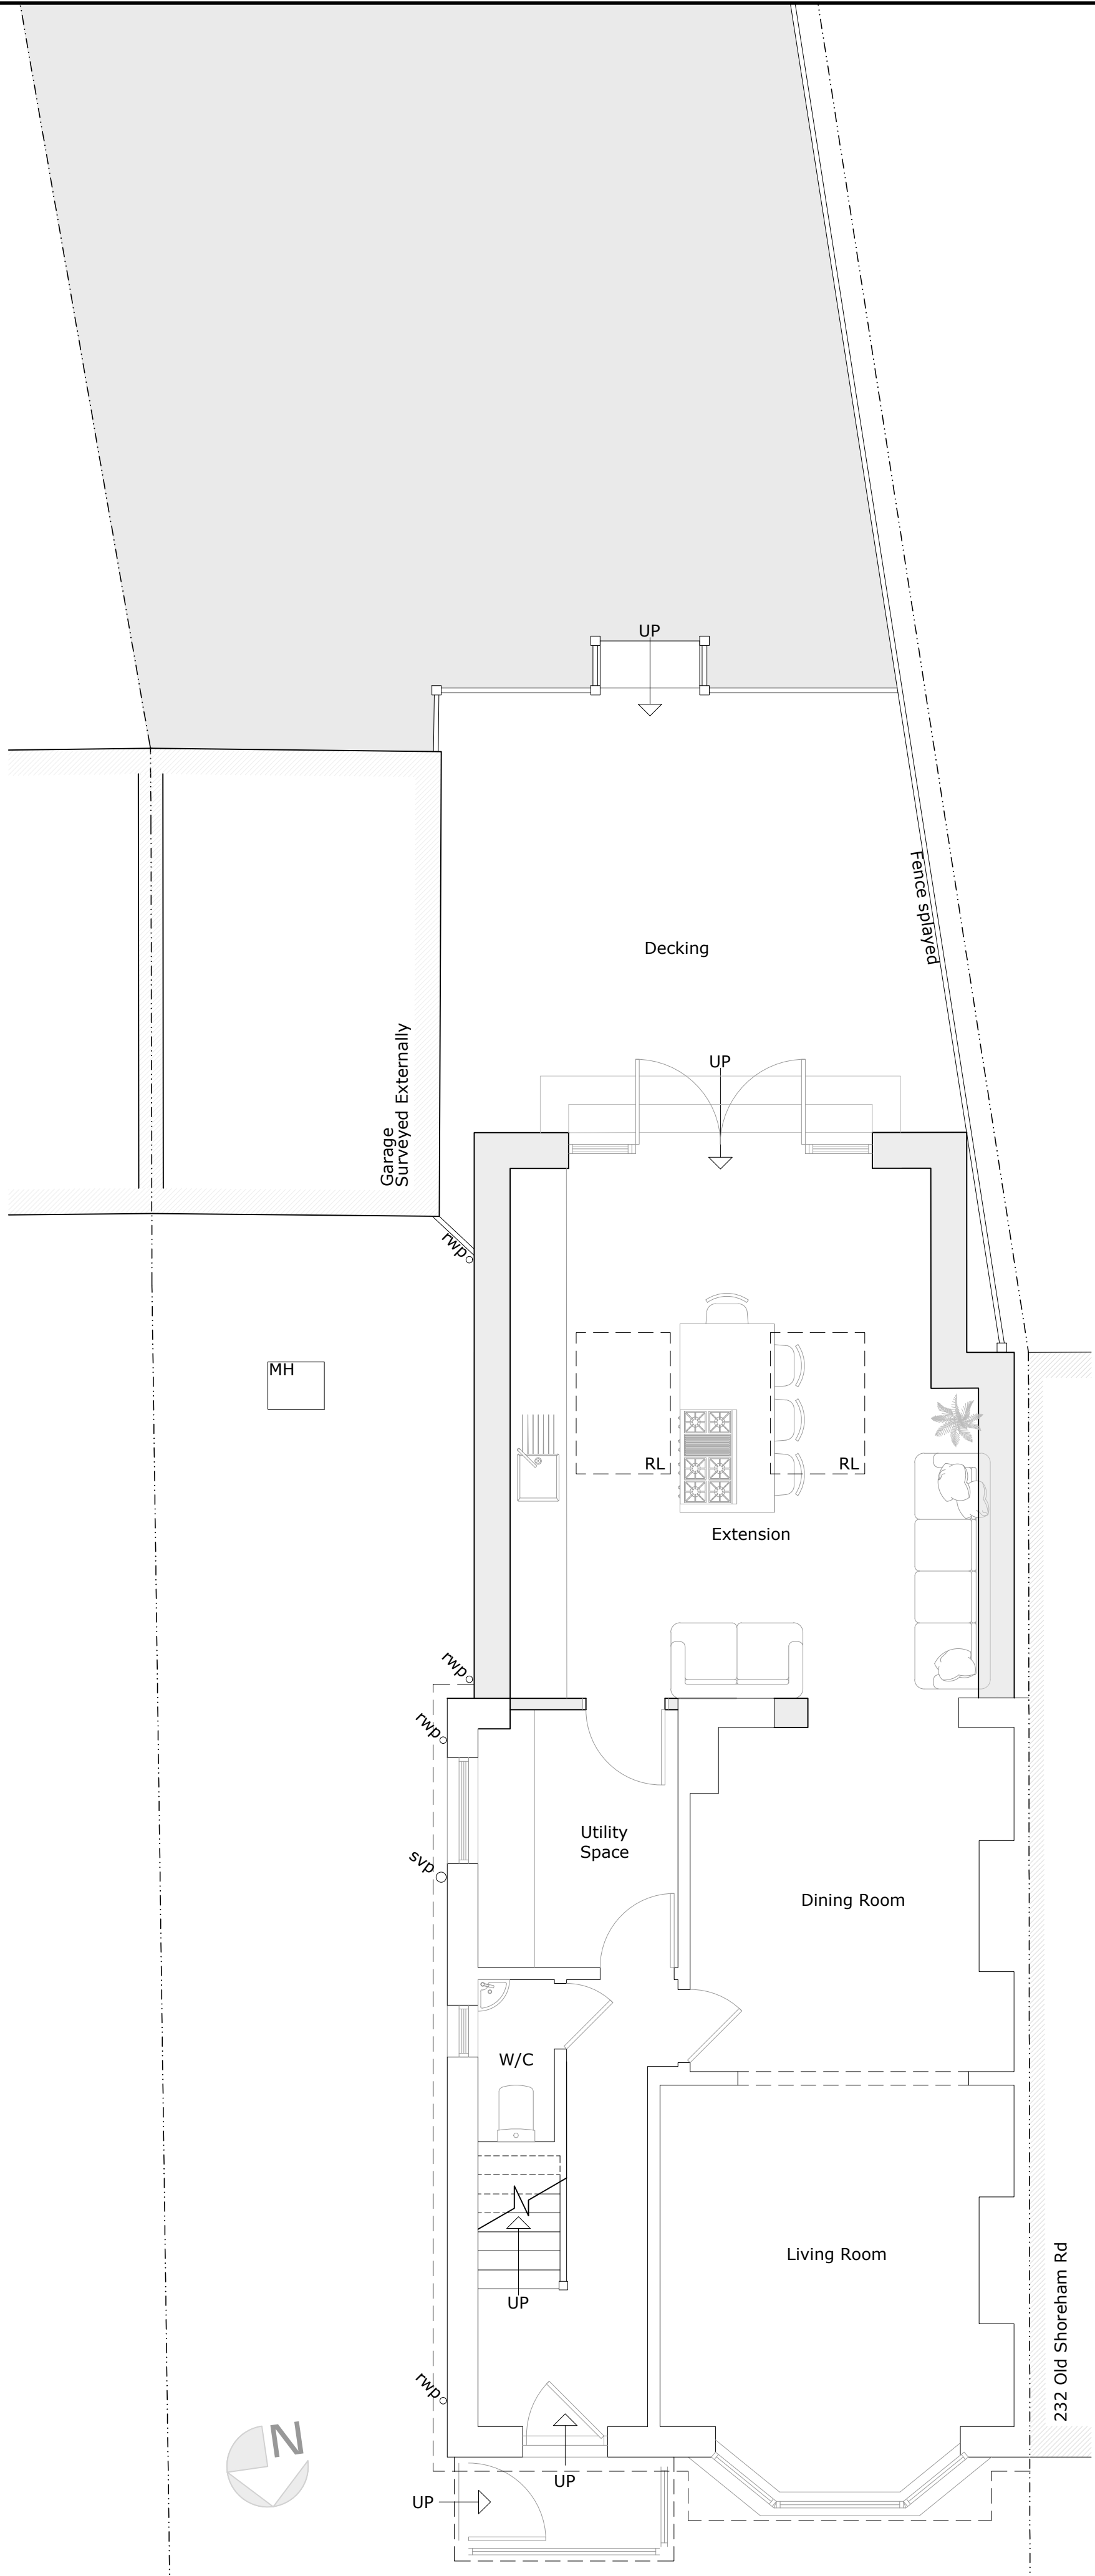

Proposed Ground Floor @ 1:50

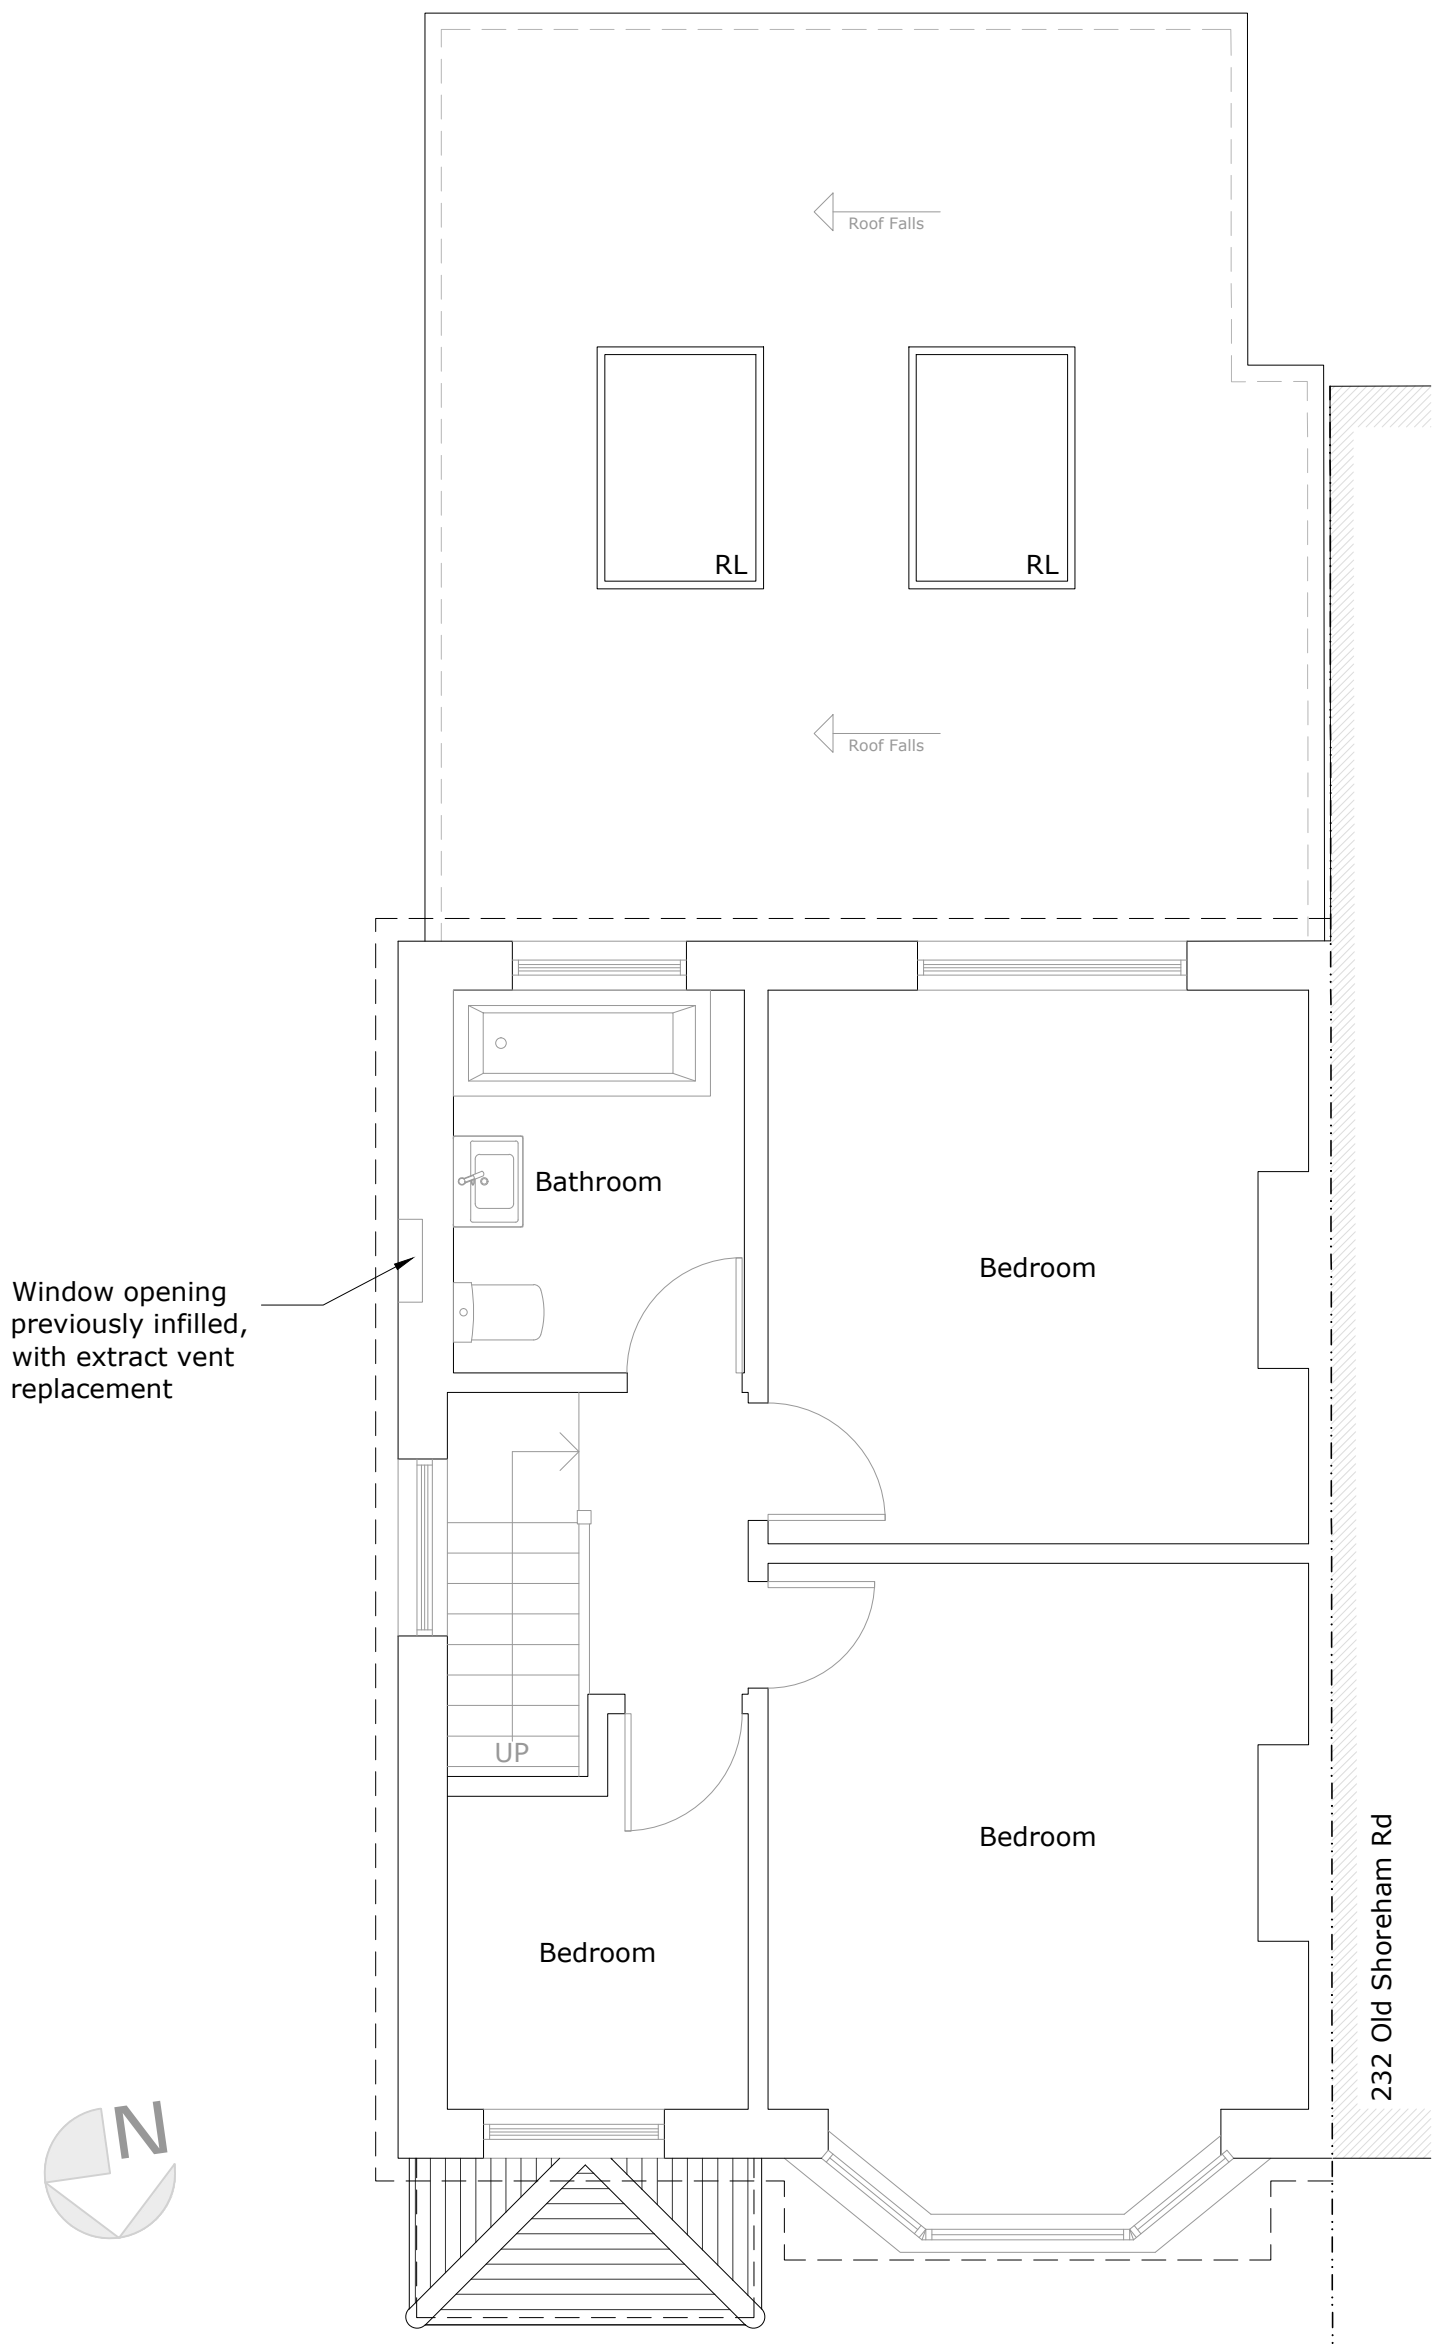

Proposed First Floor @ 1:50

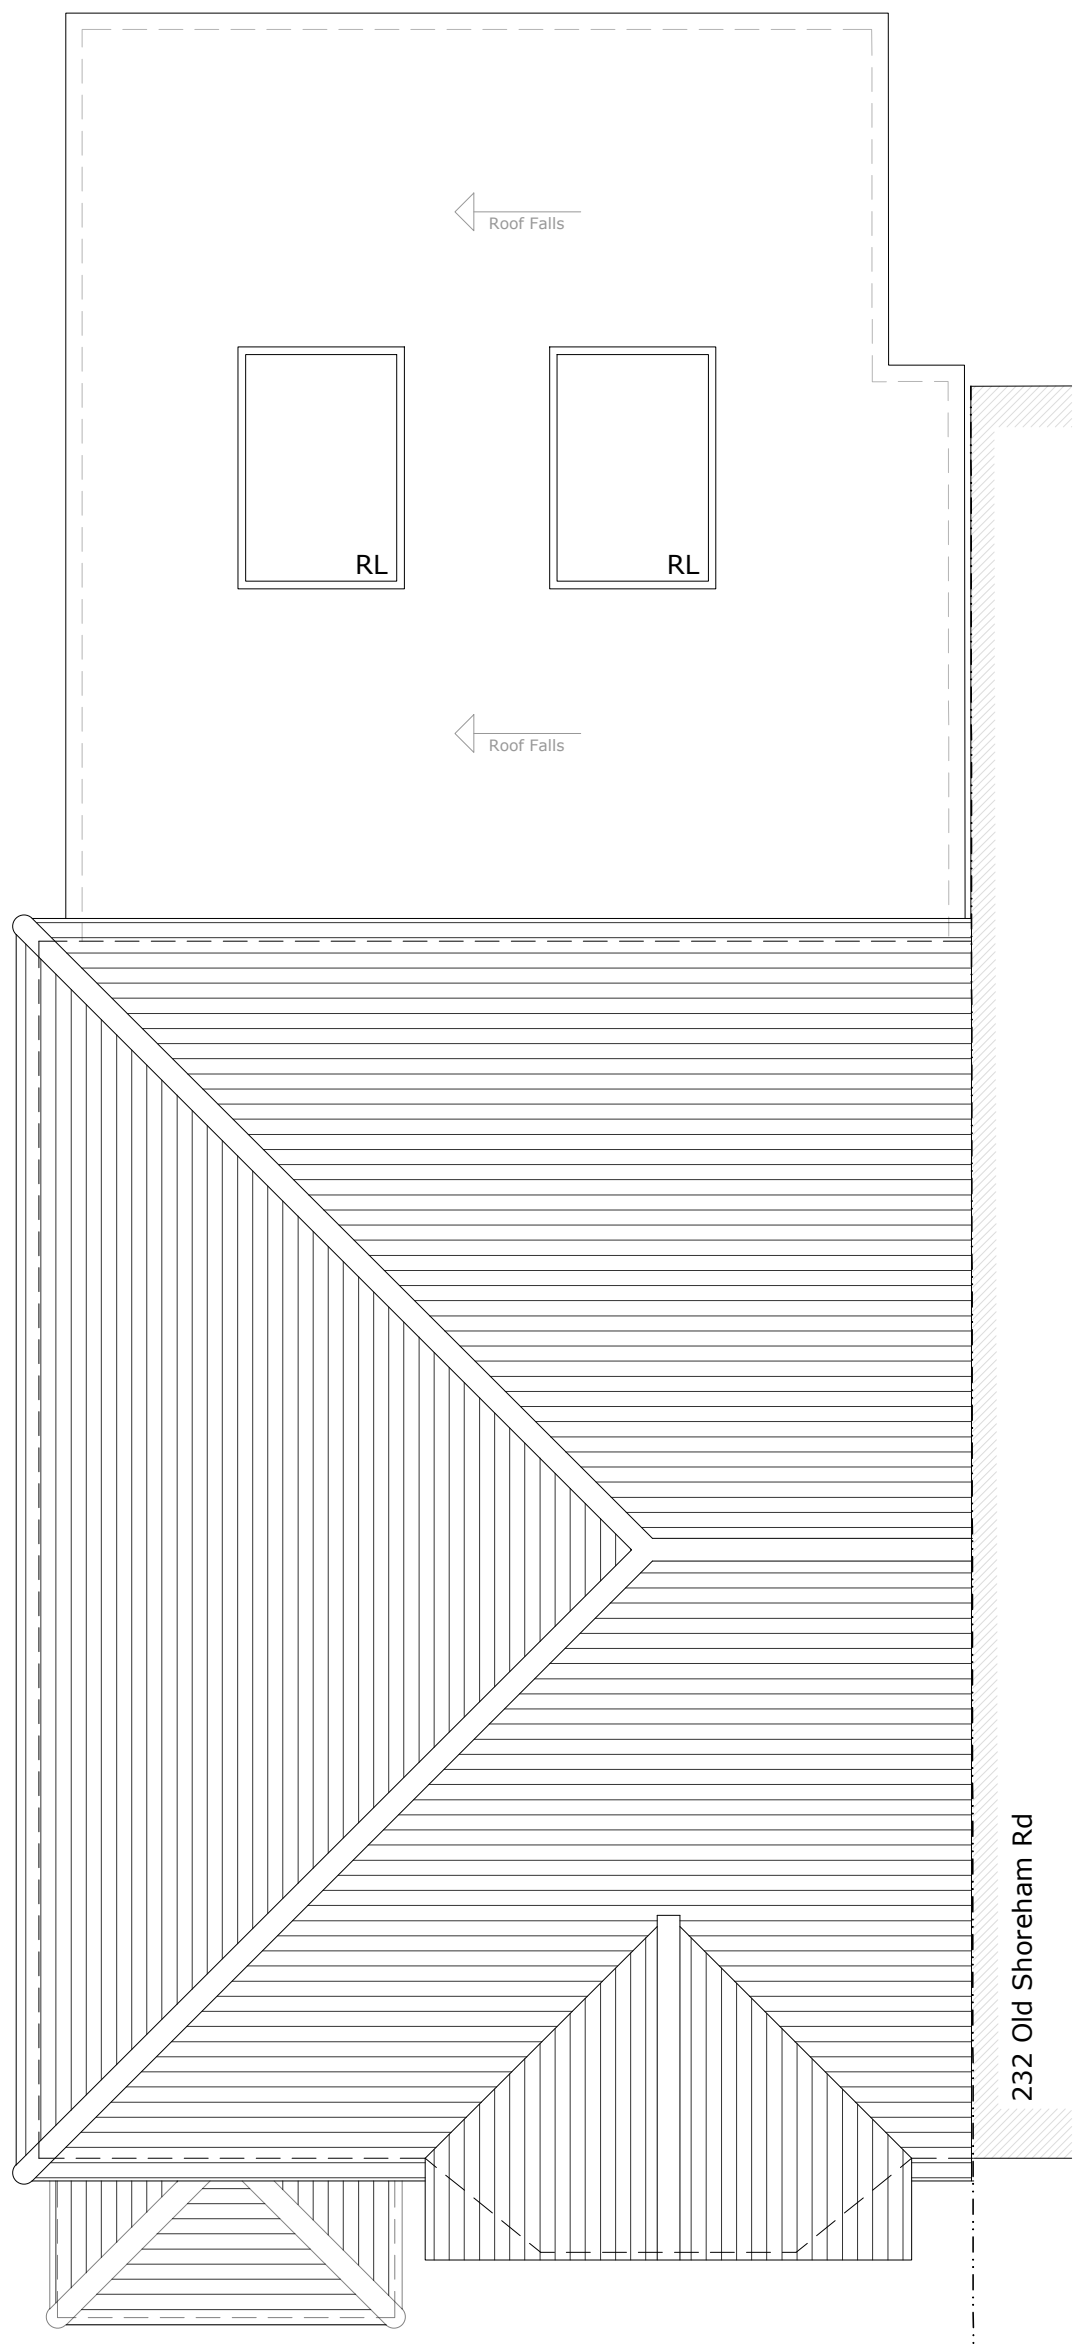

Proposed Roof Plan @ 1:50

HMG

Architecture & Development



Location Plan 1:1250



North Point

Denotes the orientation of the Location or Block Plan



Hazard Symbol

Particular attention to be paid where this symbol is placed on drawing

Notes

- All dimensions to be checked on site
- Drawing shown to scale however dimensions are available on request
- Copyright of all data produced by **HMG Architecture & Development** shall remain with **HMG Architecture & Development** unless otherwise agreed.
- Measures to mitigate risk should be considered at all stages of design development and construction

A	Drawings Updates	HMG	Mar '26
Rev:	Description:	By:	Date:

Stage:

Planning

Client:

Mr & Mrs Chotuis

Site/Project:

234 Old Shoreham Rd
Southwick
West Sussex
BN42 4LT

Drawing Title:

Proposed Floor Plans

Scale:	Paper Size:	Drawn:	Checked:
In DWG	A1	HMG	HMG
Project No:	Drawing No:	Revision:	Date:
0105	2.01	A	03.01.2025