

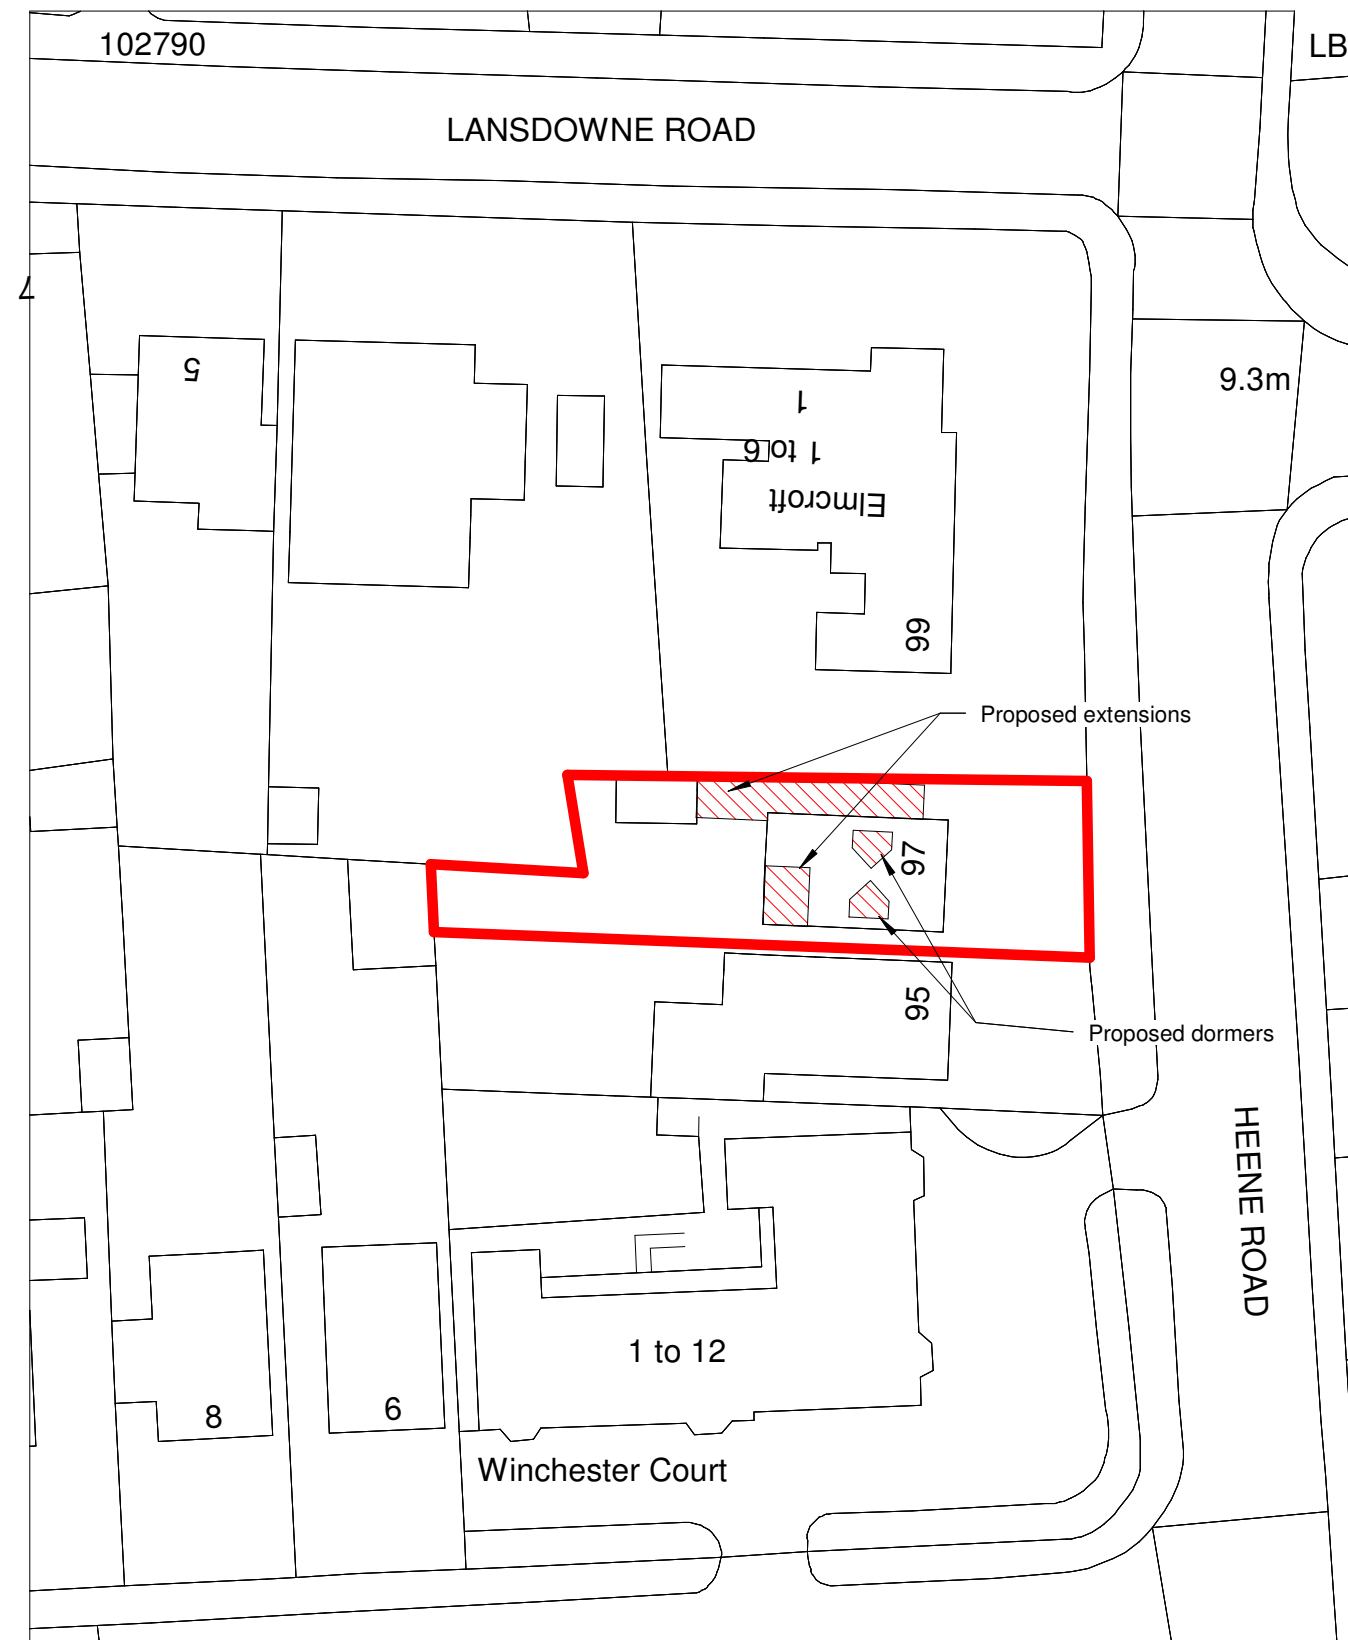


VISUAL SCALE 1:500 @ A2

VISUAL SCALE 1:1250 @ A2

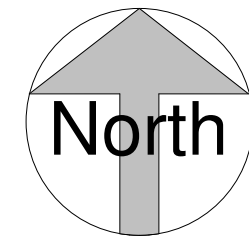

1 SITE PLAN
1 : 500

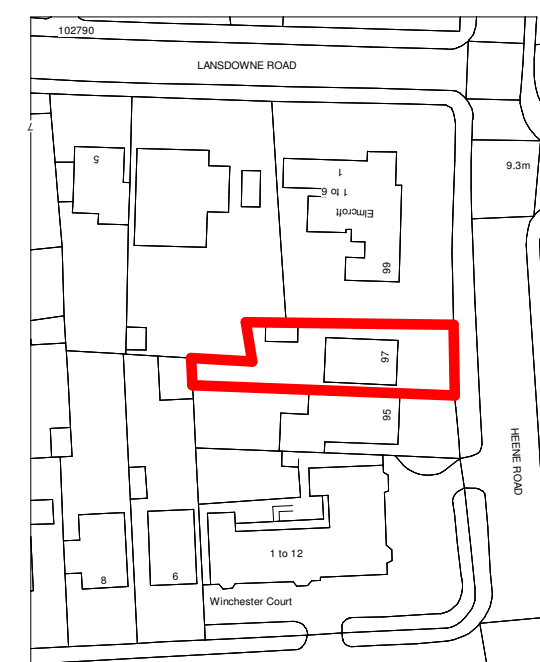

2 LOCATION PLAN

[illegible]

info@kronadesign.co.uk
kronadesign.co.uk
01903 256150

PROJECT

Development

ADDRESS

97 Heene Road
Worthing
West Sussex

TITLE

TITLE
Site Plan & Location
Plan

CLIENT

Sarah Chung &
Hardeep Singh

DRAWN JLB	STATUS Design	DATE 19/03/26
--------------	------------------	------------------

SCALE (@ A2)	PROJECT NUMBER
As indicated	KD.1865

DRAWING NUMBER	REV
A.001	

© KRONA DESIGN