



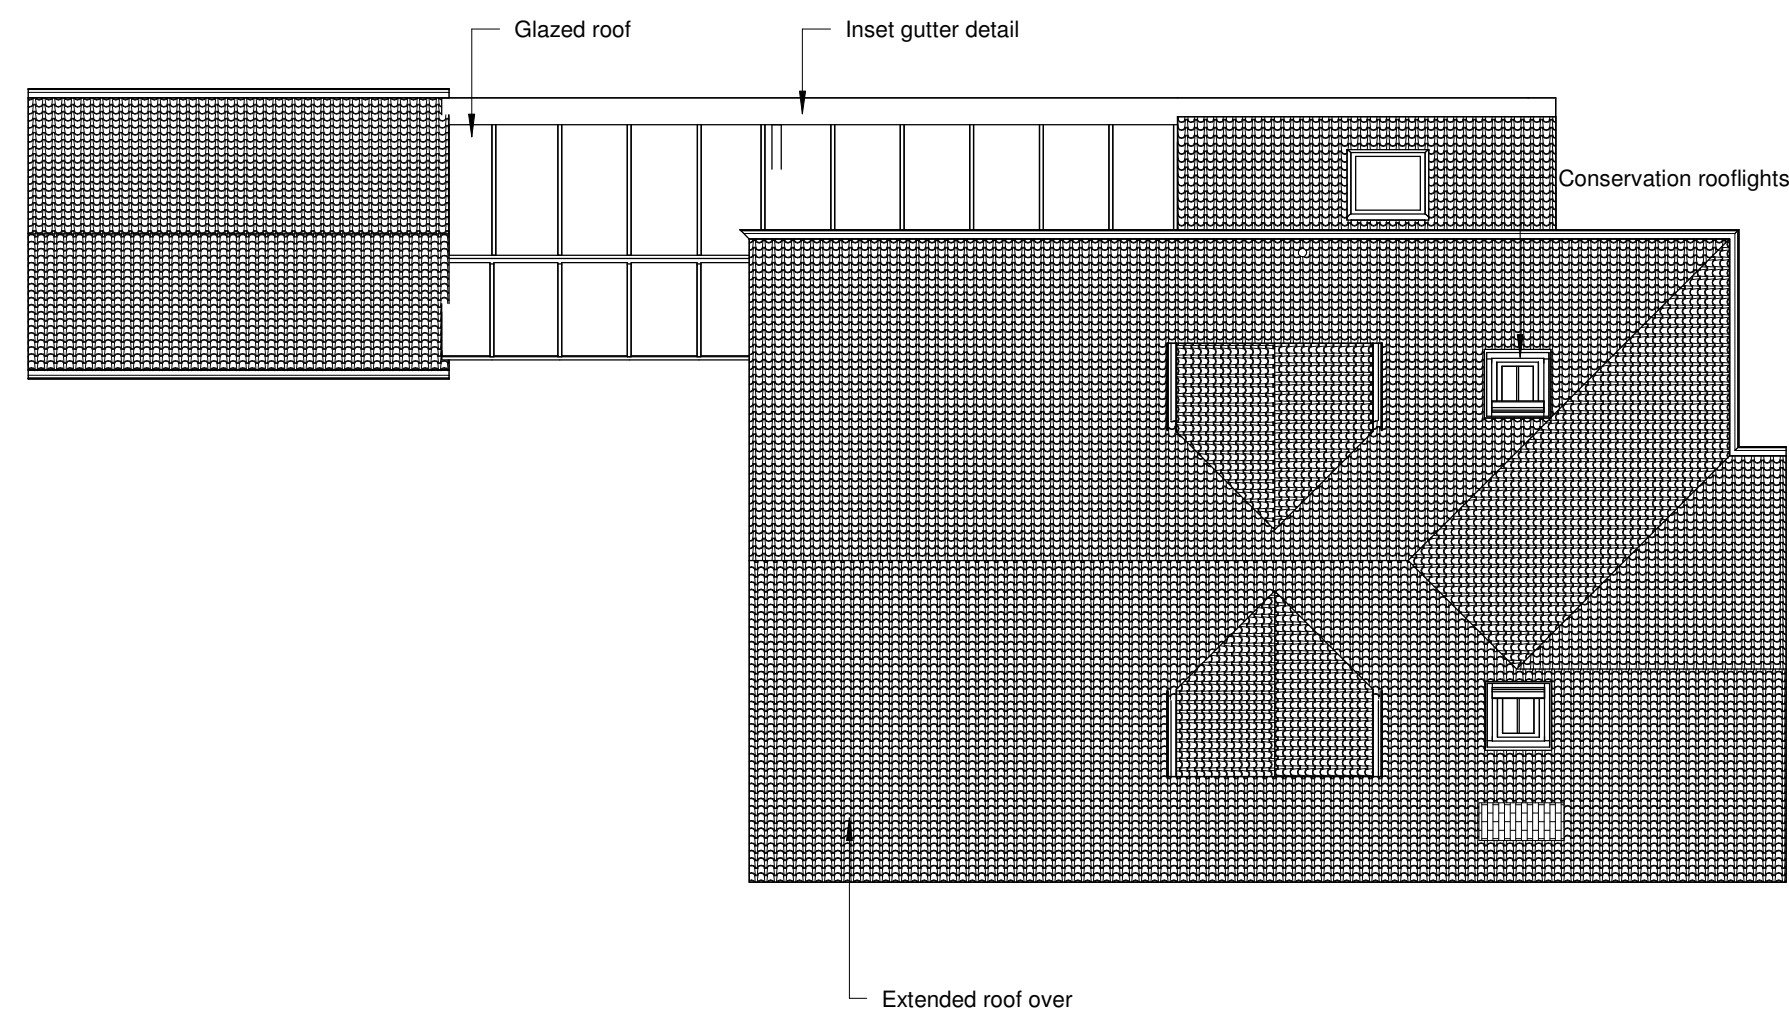

VISUAL SCALE 1:100 @ A2

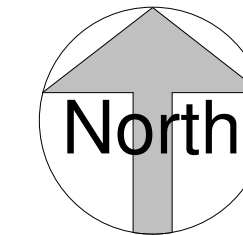

1 ROOF PLAN
1 : 100

[illegible]

info@kronadesign.co.uk
kronadesign.co.uk
01903 256150

PROJECT

Development

ADDRESS

97 Heene Road
Worthing
West Sussex

TITLE	
-------	--

TITLE	Proposed Roof Plan
-------	--------------------

CLIENT

NT
Sarah Chung &
Hardeep Singh

DRAWN JLB	STATUS Design	DATE 01/04/26
SCALE (@ A2) 1 : 100	PROJECT NUMBER KD.1865	
DRAWING NUMBER A.103		REV B

© KRONA DESIGN