




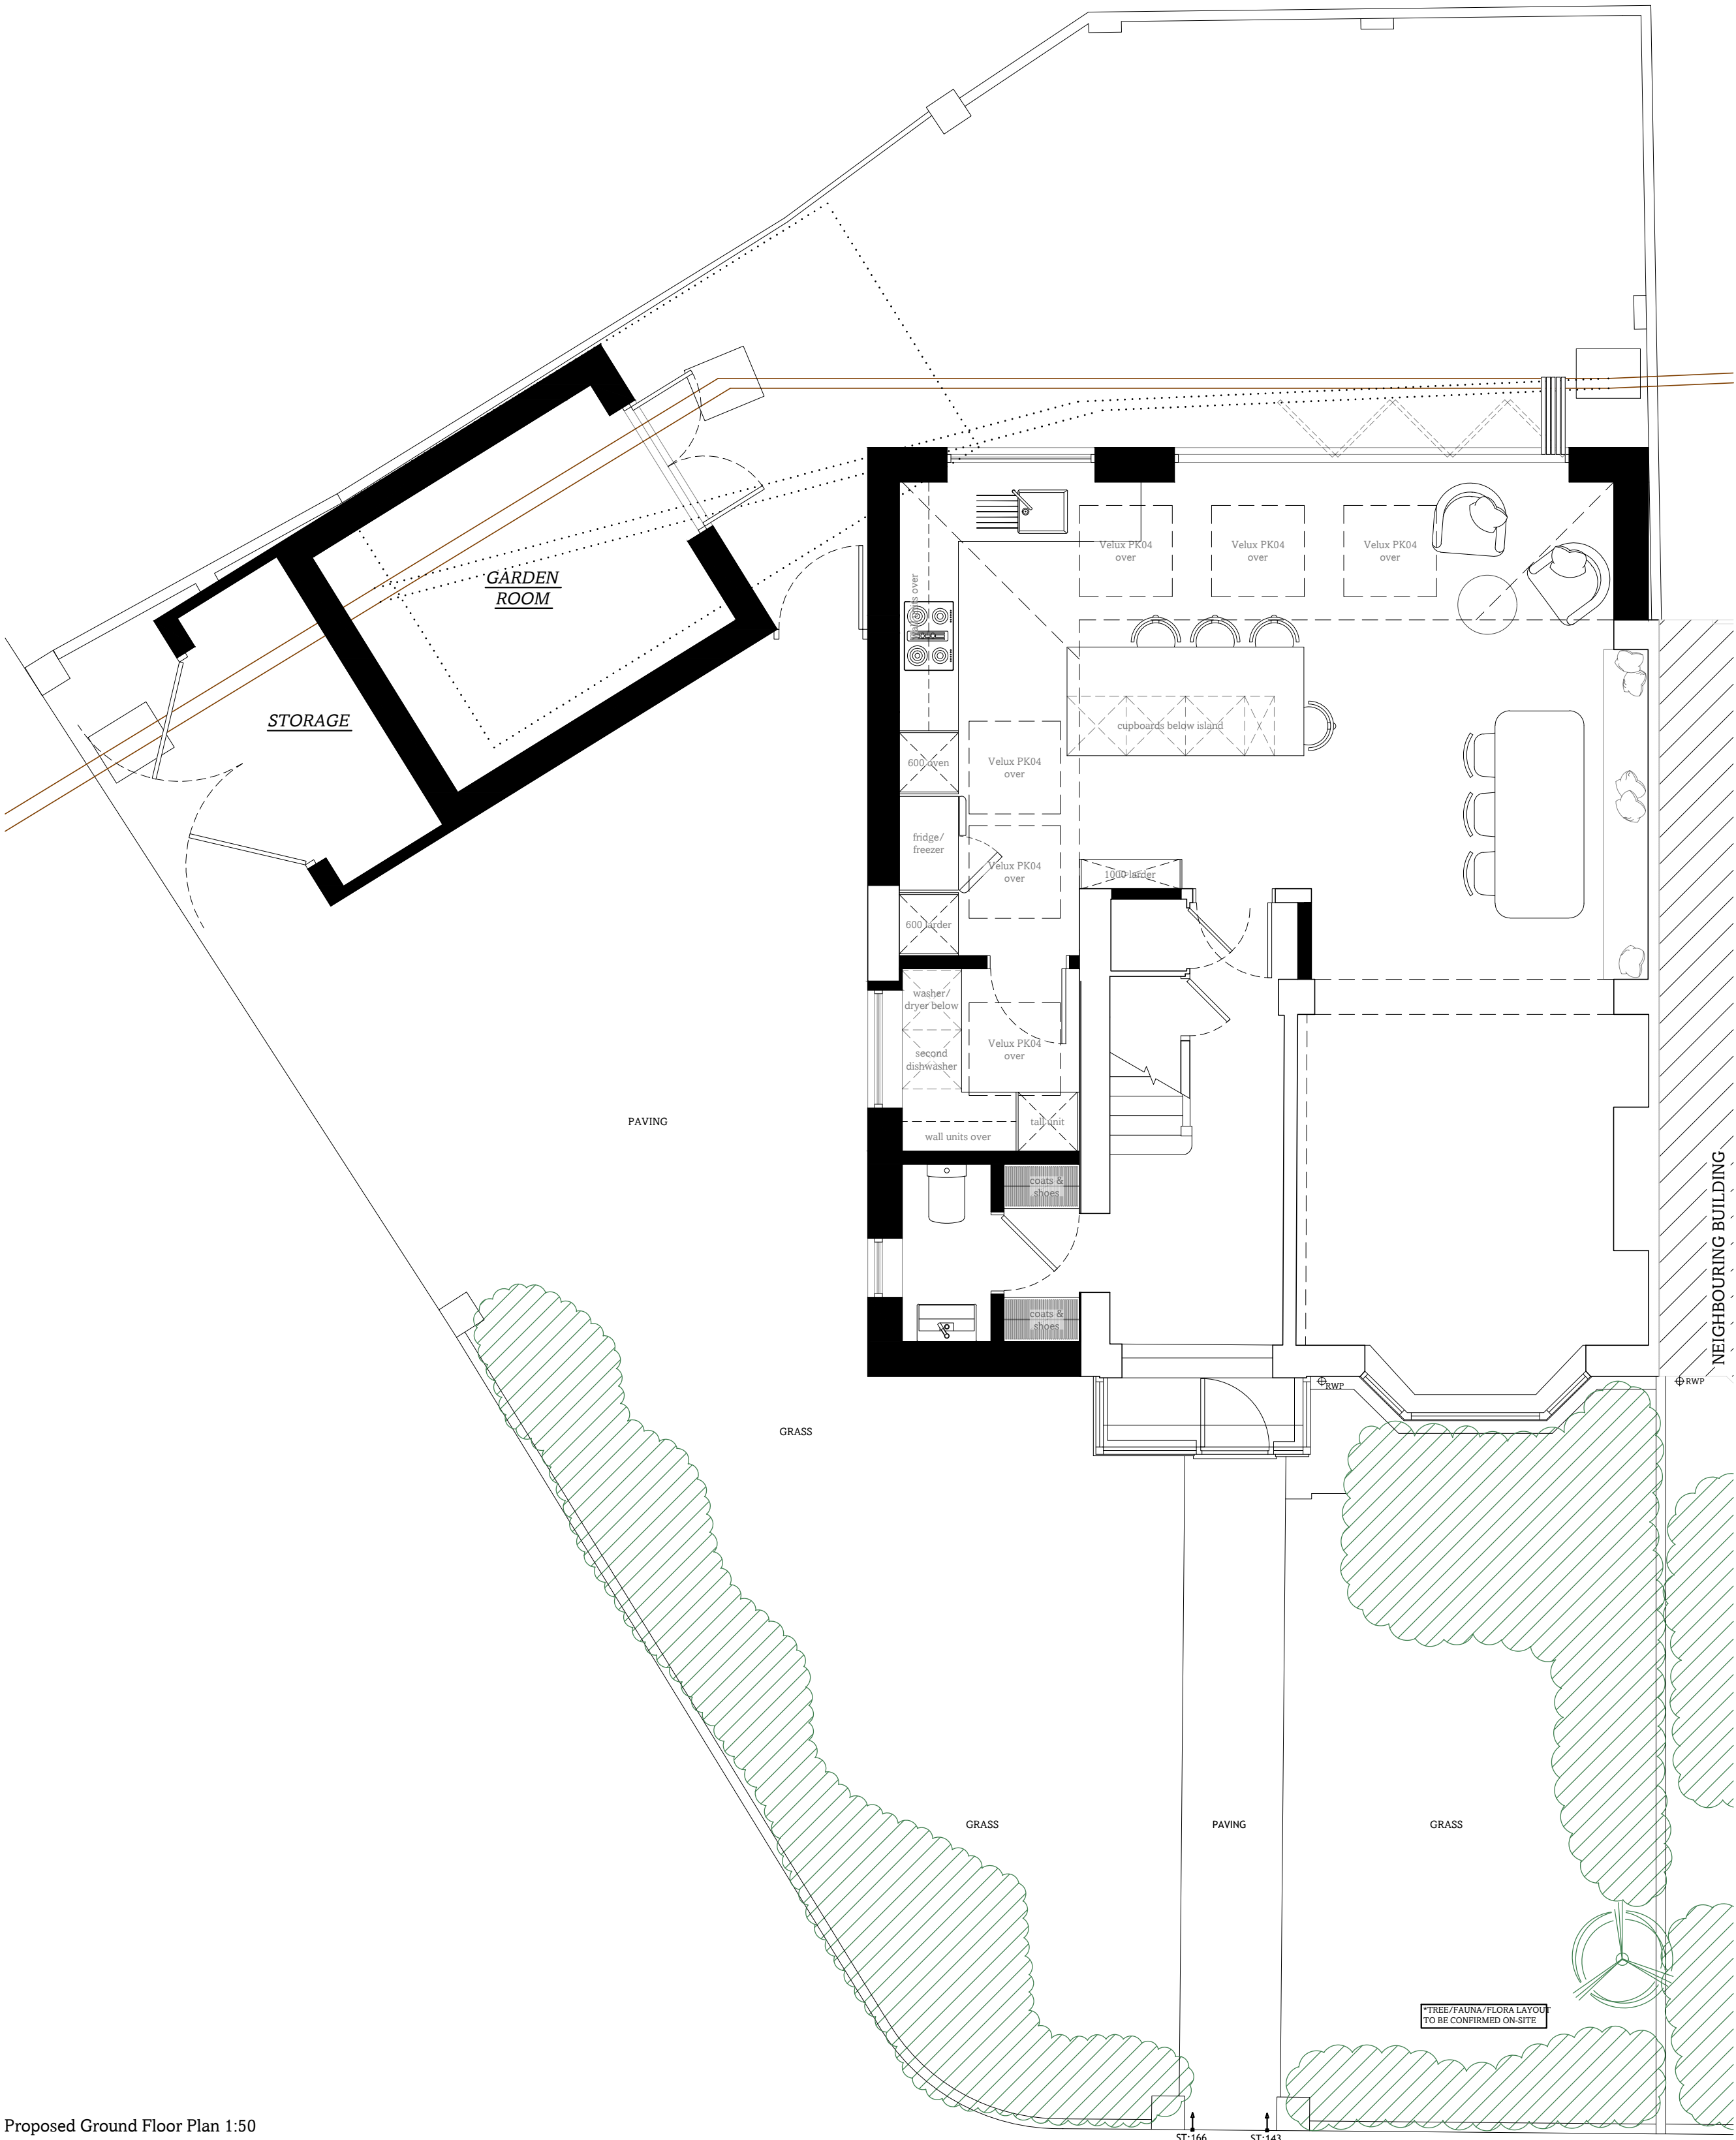


Proposed Ground Floor Plan 1:50

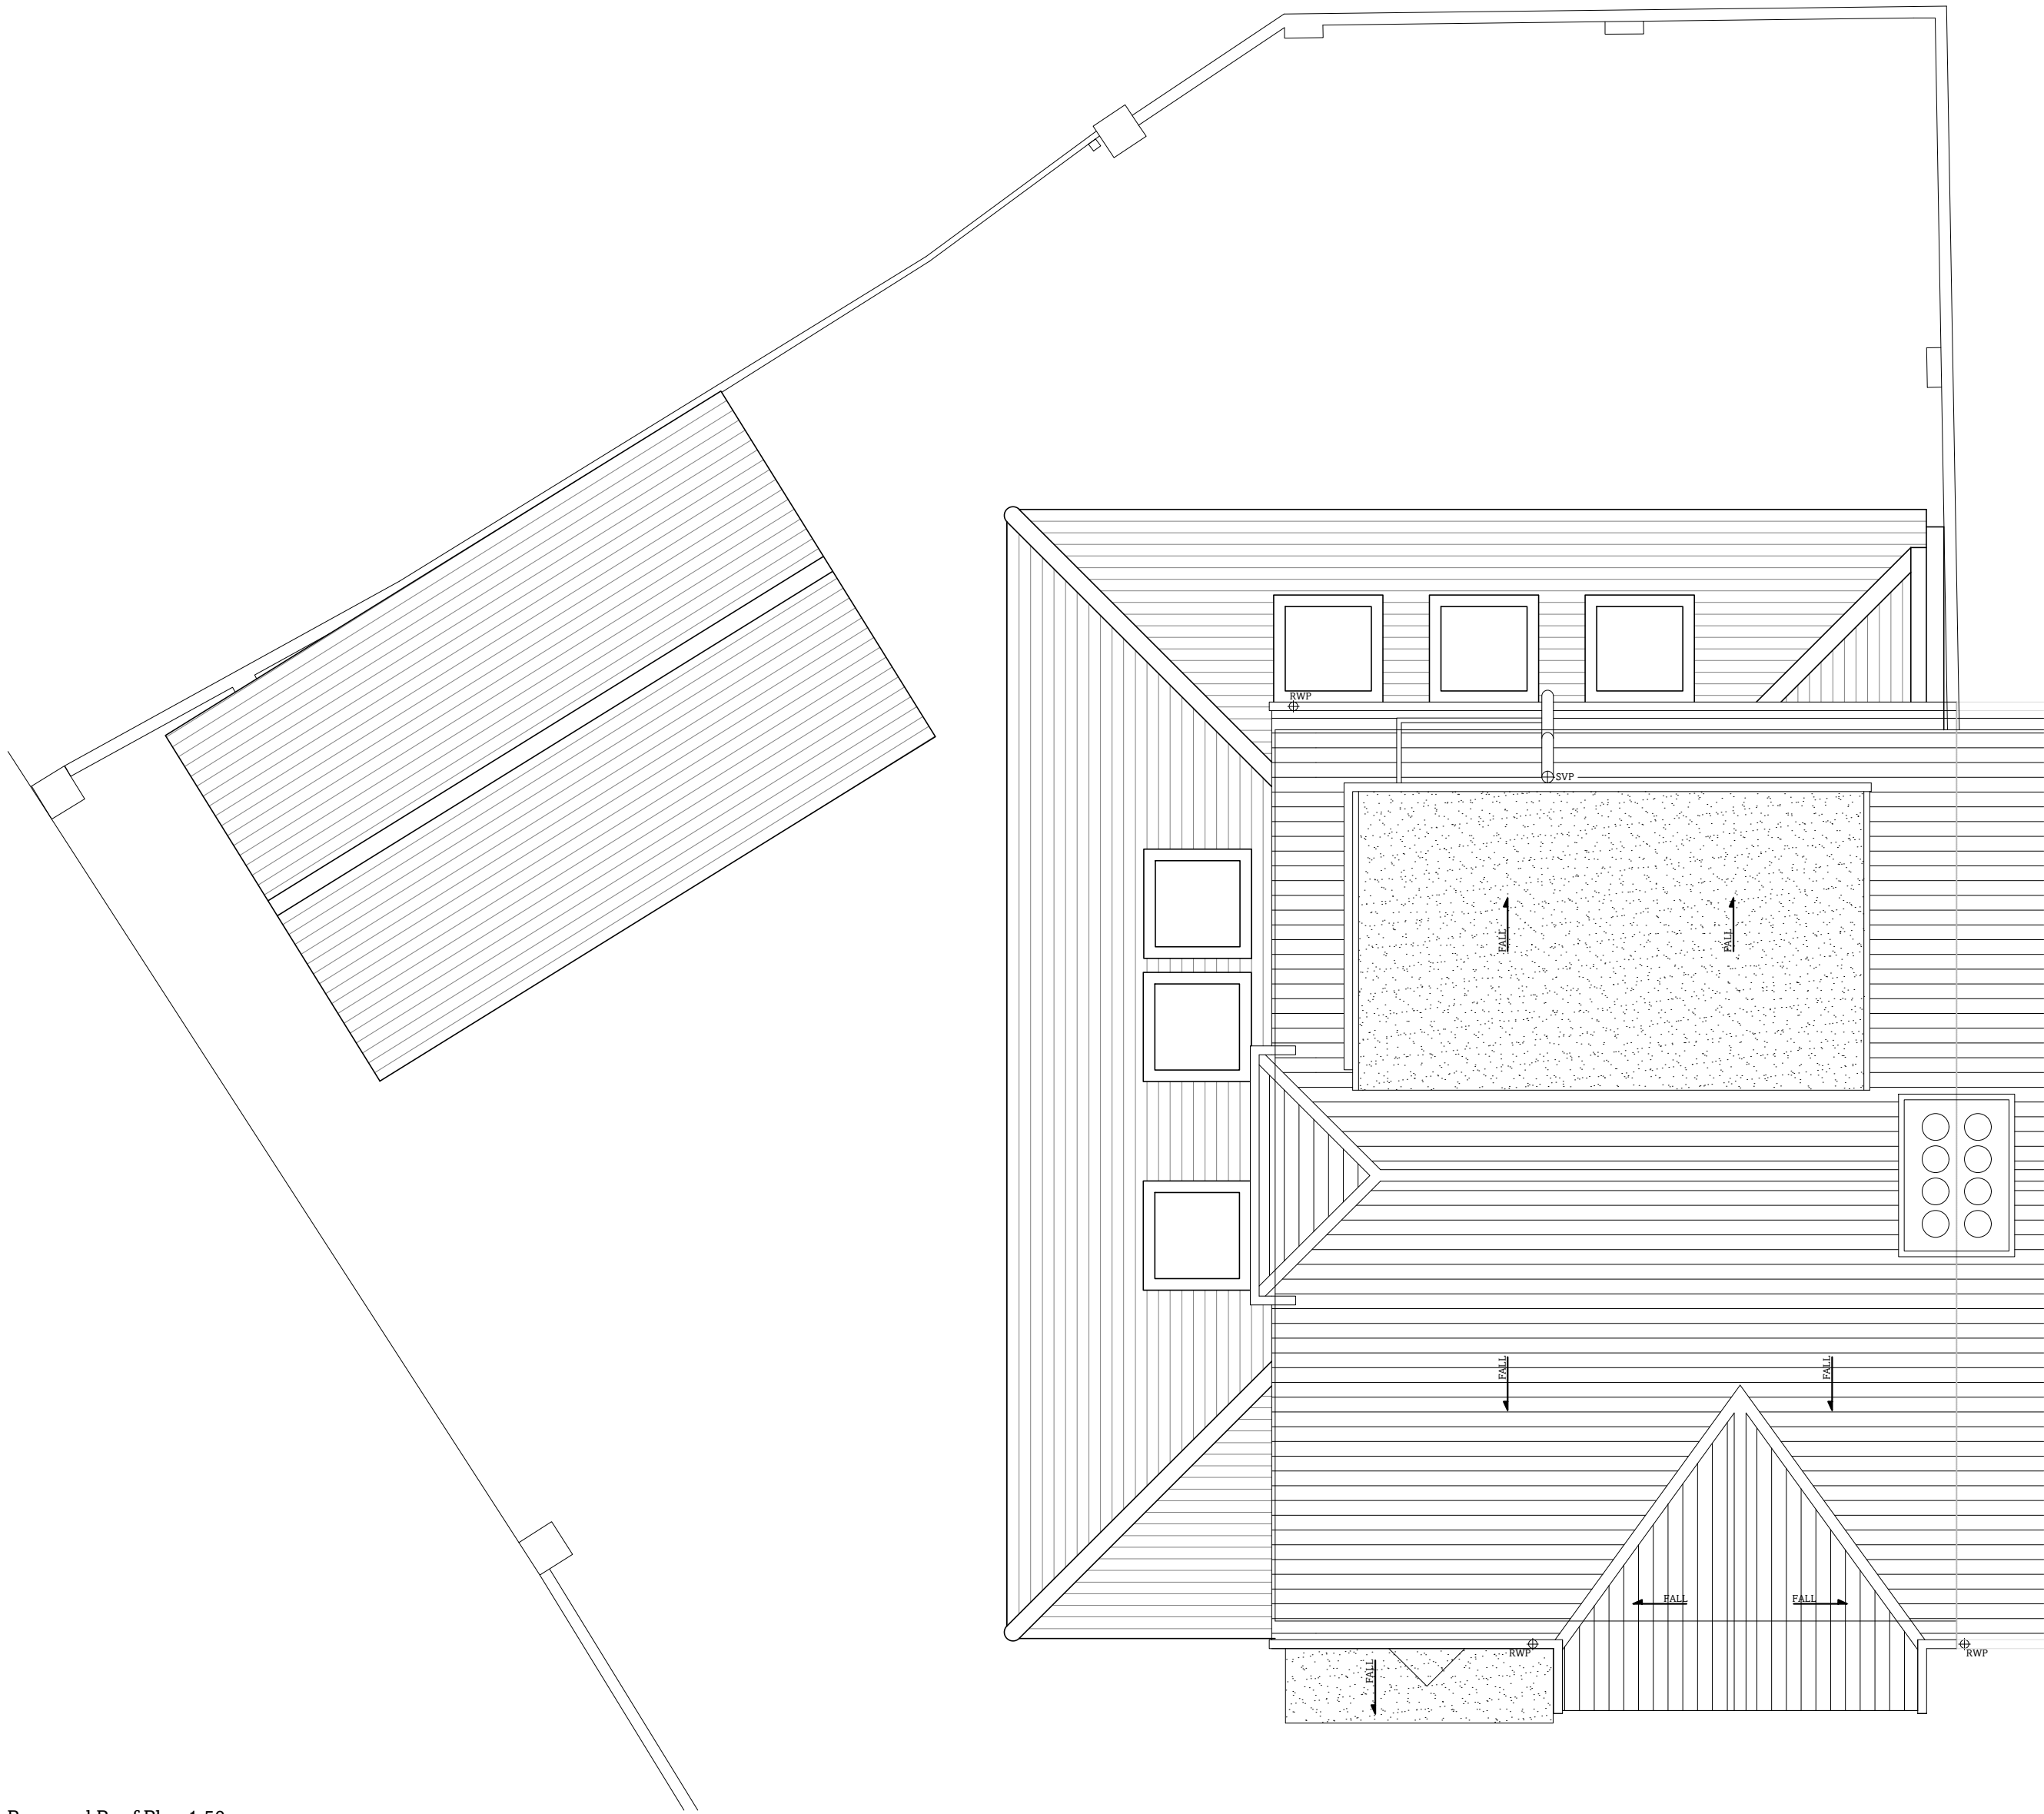


Proposed Roof Plan 1:50

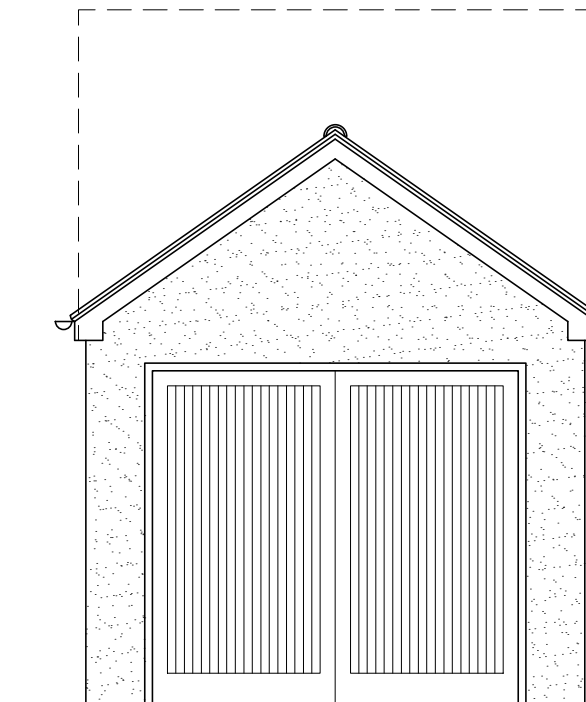

Proposed Garage Front Elevation 1:50

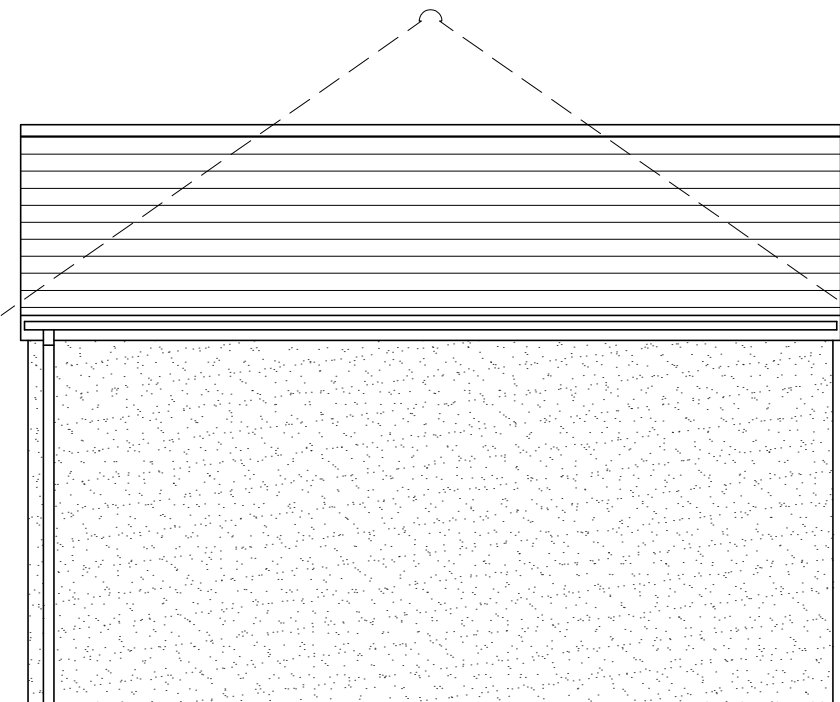

Proposed Garage Side Elevation 1:50

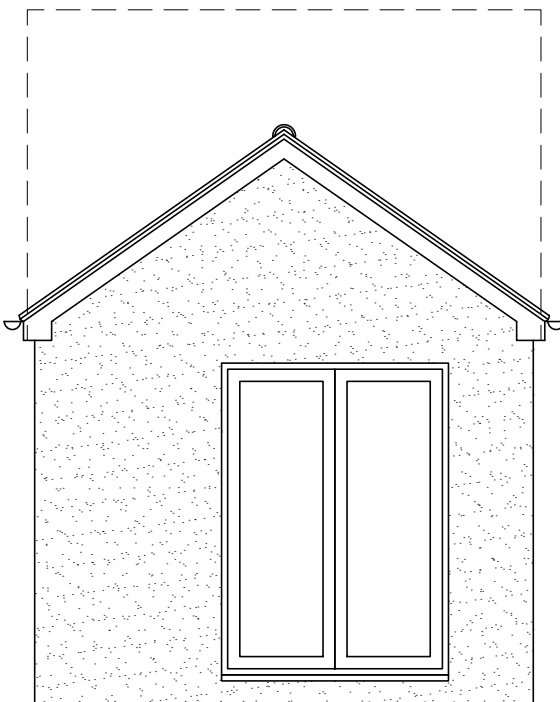

Proposed Garage Rear Elevation 1:50

Notes

- All dimensions should be checked on site
- Drawings are shown to scale, however dimensions are available on request
- Copyright of all data produced by Darby Architectural shall remain with Darby Architectural unless otherwise agreed
- Measures to mitigate risk should be considered at all stages of design development and throughout construction

Alert Symbol

Particular attention to be paid where this symbol is placed on a drawing

ANOR HALL ROAD

18.0

FARM WAY

Block Plan 1:500

metres 10 20 30 40 50

Block Plan Orientation

Floor Plan Orientation

B 29.07.26 Garage roof amends CD

A 06.06.26 Block plan amends CD

Rev. Date Details Dr. Ch.

DA Design.

hello@da.design

01273 884923

www.da.design

By Appointment Only:

84 Westbourne Street, Hove, BN3 5FA

DA.

Stage

Planning

Client

Tim Laver

Site

184 Manor Hall Road

Southwick

Drawing Title

Proposed:

Plans

1:50

metres 1 2 3 4 5

Drawn Checked Date

CD 06.06.2025

Project No. Stage Dwg No. Revision Sheet Size

0617 P 01 B A1

© DA Design 2026