


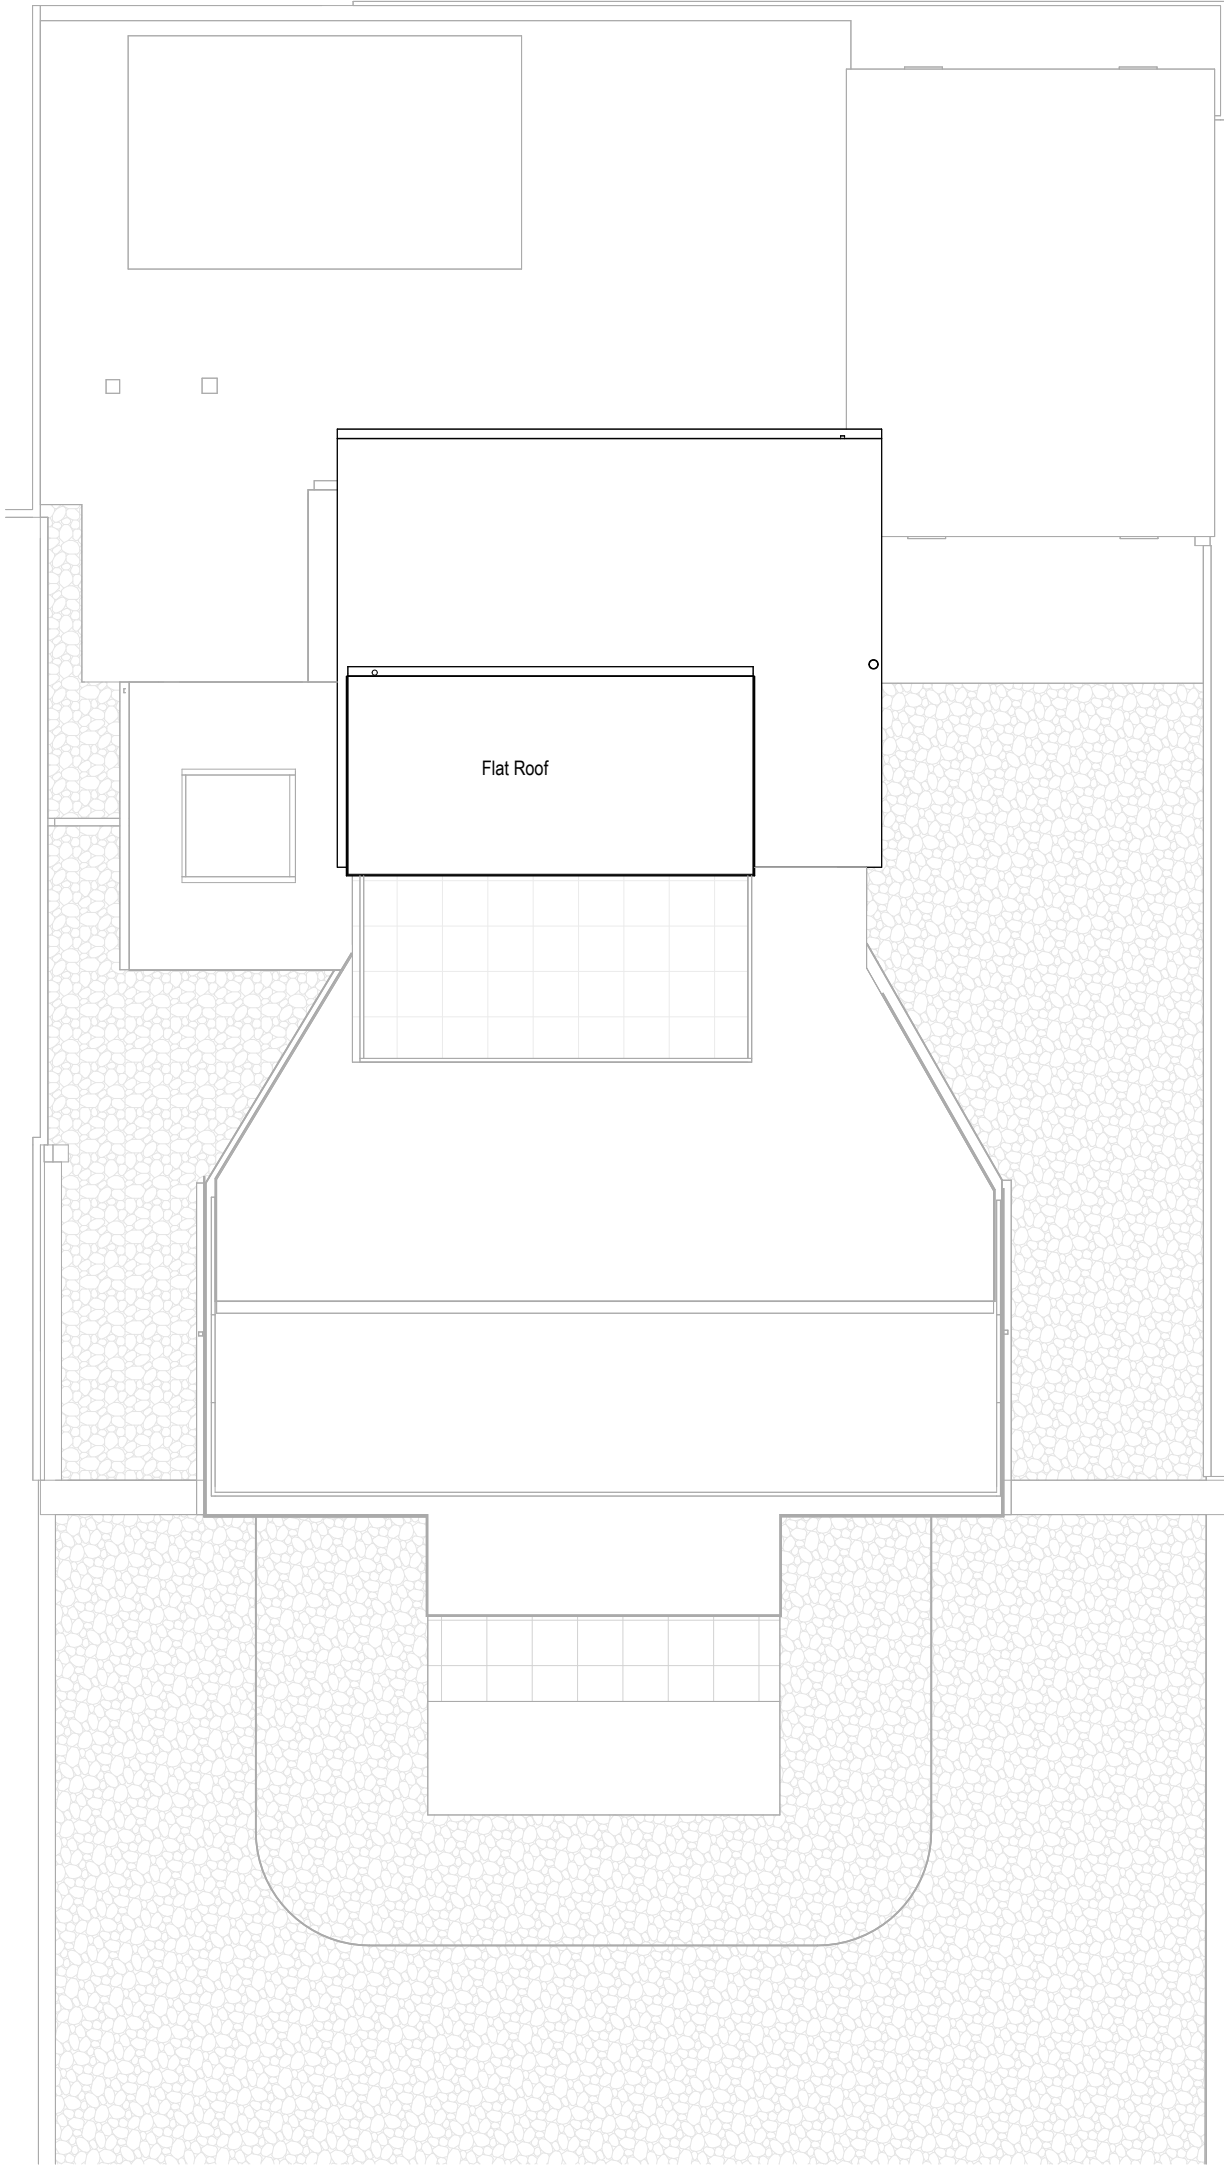

Revisions			
No.	Description	Date	By
4	Revised terrace	19-02-26	
3	Revised plans	17-02-26	
2	Revised plans	26-02-12	
1	Planning	05-12-25	

Notes:

GENERAL NOTES:

All dimensions & levels are preliminary and approximate and subject to utilities search, legal boundaries and detailed layouts/ design development through consultation.

Dimensions are to be checked on site by contractor & sub contractors prior to commencement of work, any discrepancies are to be highlighted immediately to the architects.



Project No.

647

Project Name:

167 Old Fort Road

N

Drawing Name:
Proposed Roof Plan

Drawing No.	Revision:	Suitability Description:
P011	P4	PLANNING
Drawn: MS	Checked: GF	Orig Paper Size: A3