



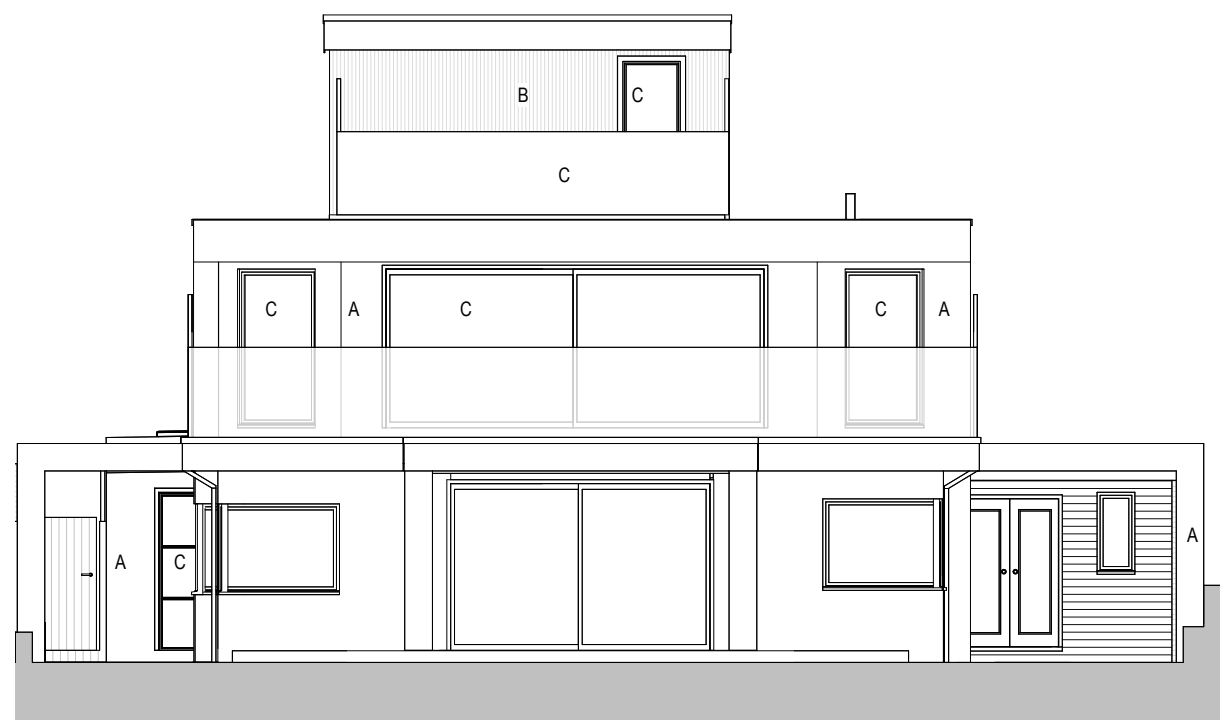

Proposed South Elevation

1 : 100

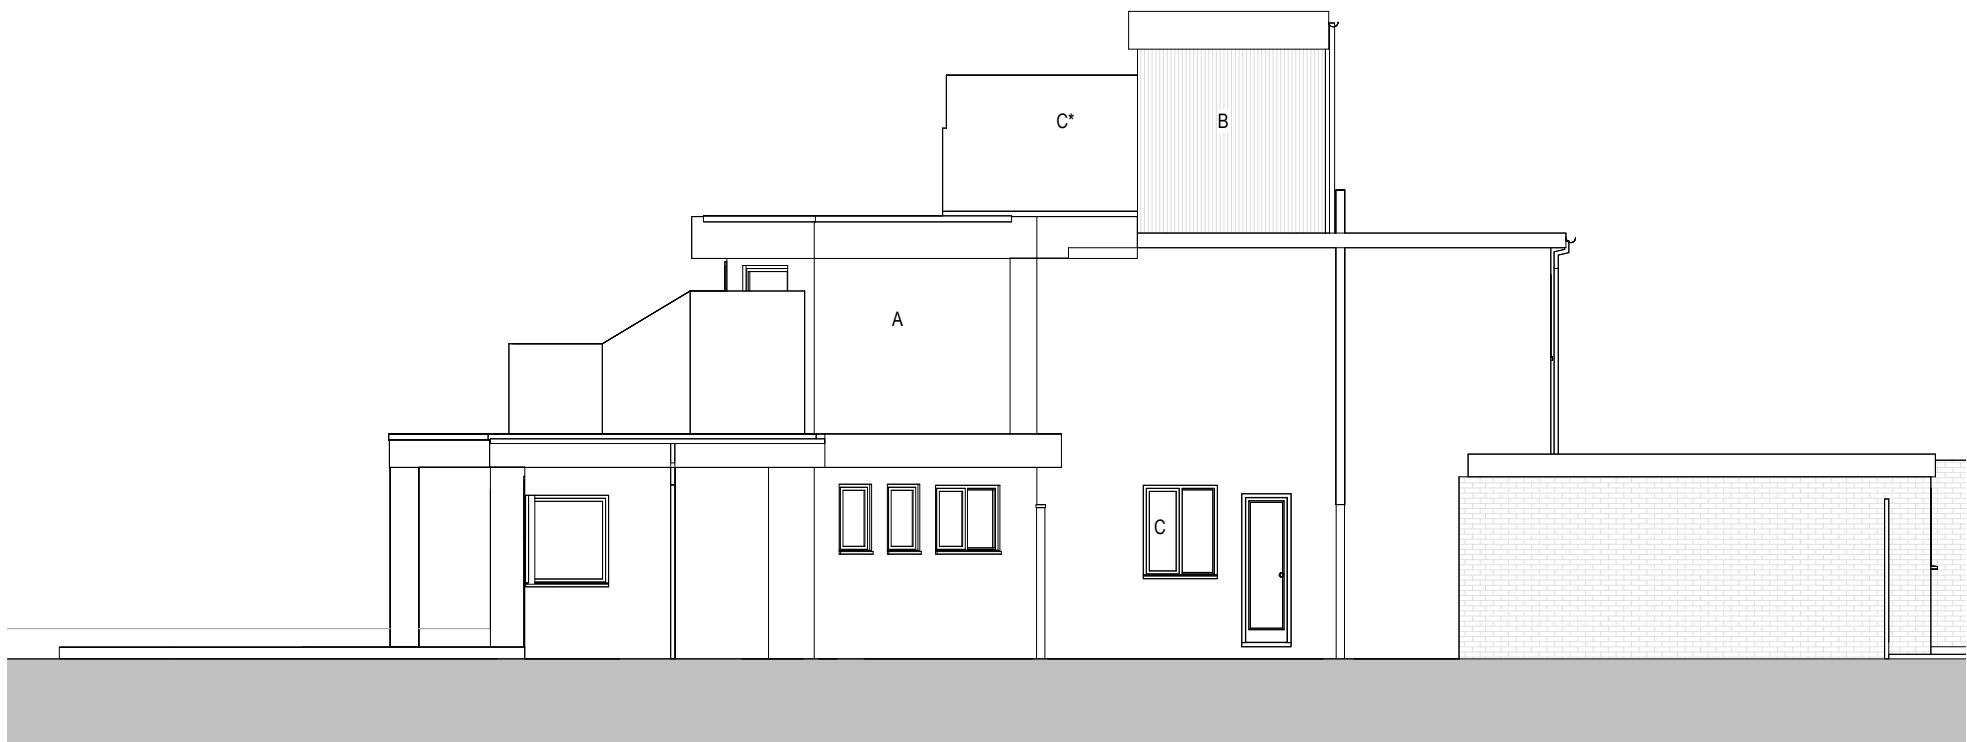

Proposed East Elevation

1 : 100

Revisions

No.	Description	Date	By
4	Revised terrace	19-02-26	
3	Revised plans	17-02-26	
2	Revised plans	26-02-12	
1	Planning	05-12-25	

Notes:

GENERAL NOTES:

All dimensions & levels are preliminary and approximate and subject to utilities search, legal boundaries and detailed layouts/ design development through consultation.

Dimensions are to be checked on site by contractor & sub contractors prior to commencement of work, any discrepancies are to be highlighted immediately to the architects.

KEY

- A - Painted render
- B - Vertical timber cladding
- C - Glass
- C* - Obscured glass

Scale 1 to 100



Project No. Project Name:

647 167 Old Fort Road

Drawing Name:

Proposed Elevations

Drawing No. Revision: Suitability Description:

P012 P4 PLANNING

Drawn: MS Checked: GF Orig Paper Size: A3

FRESH Architects

T 07703682107 | 07393913140

info@fresh-architects.co.uk | www.fresharchitects.co.uk

Use figured dimensions only. All levels and dimensions to be checked. This drawing is to be read in conjunction with all other relevant drawings and specifications.

© FRESH Architects Ltd. All rights reserved