

Revisions			
No.	Description	Date	By
4	Revised terrace	19-02-26	
3	Revised plans	17-02-26	
2	Revised plans	26-02-12	
1	Planning	05-12-25	

Notes:


GENERAL NOTES:

All dimensions & levels are preliminary and approximate and subject to utilities search, legal boundaries and detailed layouts/ design development through consultation.


Dimensions are to be checked on site by contractor & sub contractors prior to commencement of work, any discrepancies are to be highlighted immediately to the architects.



Proposed North Elevation
1 : 100

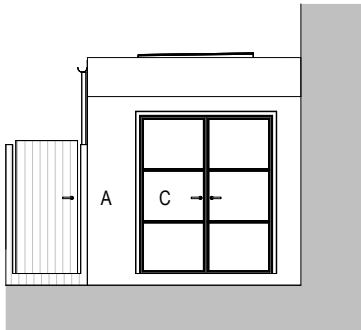

Porch - South Elevation
1 : 100

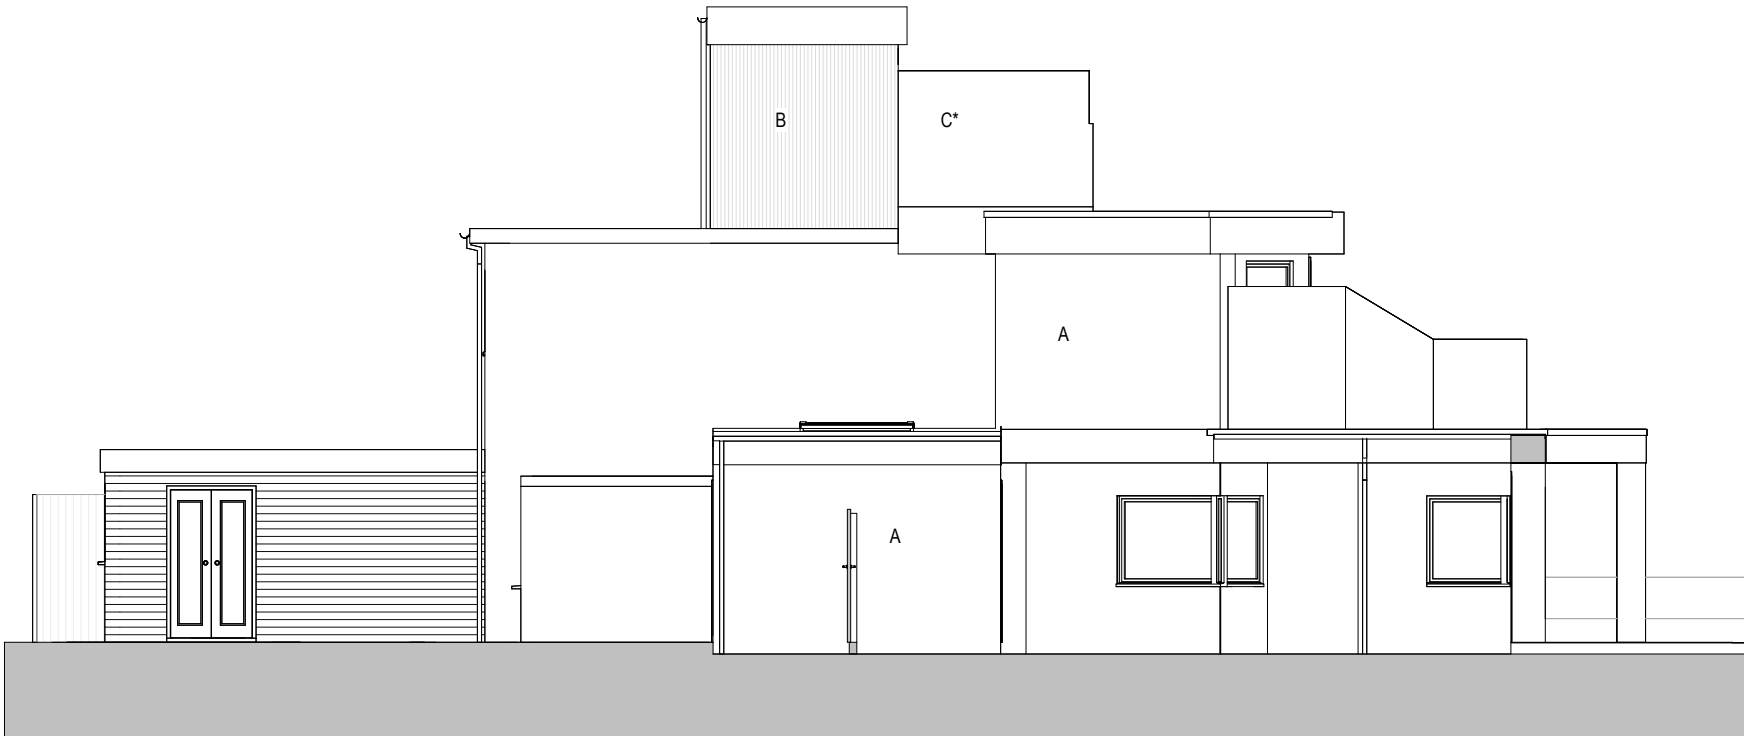

Proposed West Elevation
1 : 100

KEY
A - Painted render
B - Vertical timber cladding
C - Glass
C* - Obscured glass

Scale 1 to 100

0 1 2 5 M

Project No. Project Name:
647 167 Old Fort Road

Drawing Name:
Proposed Elevations

Drawing No. Revision: Suitability Description:
P013 P4 PLANNING

Drawn: MS Checked: GF Orig Paper Size: A3