

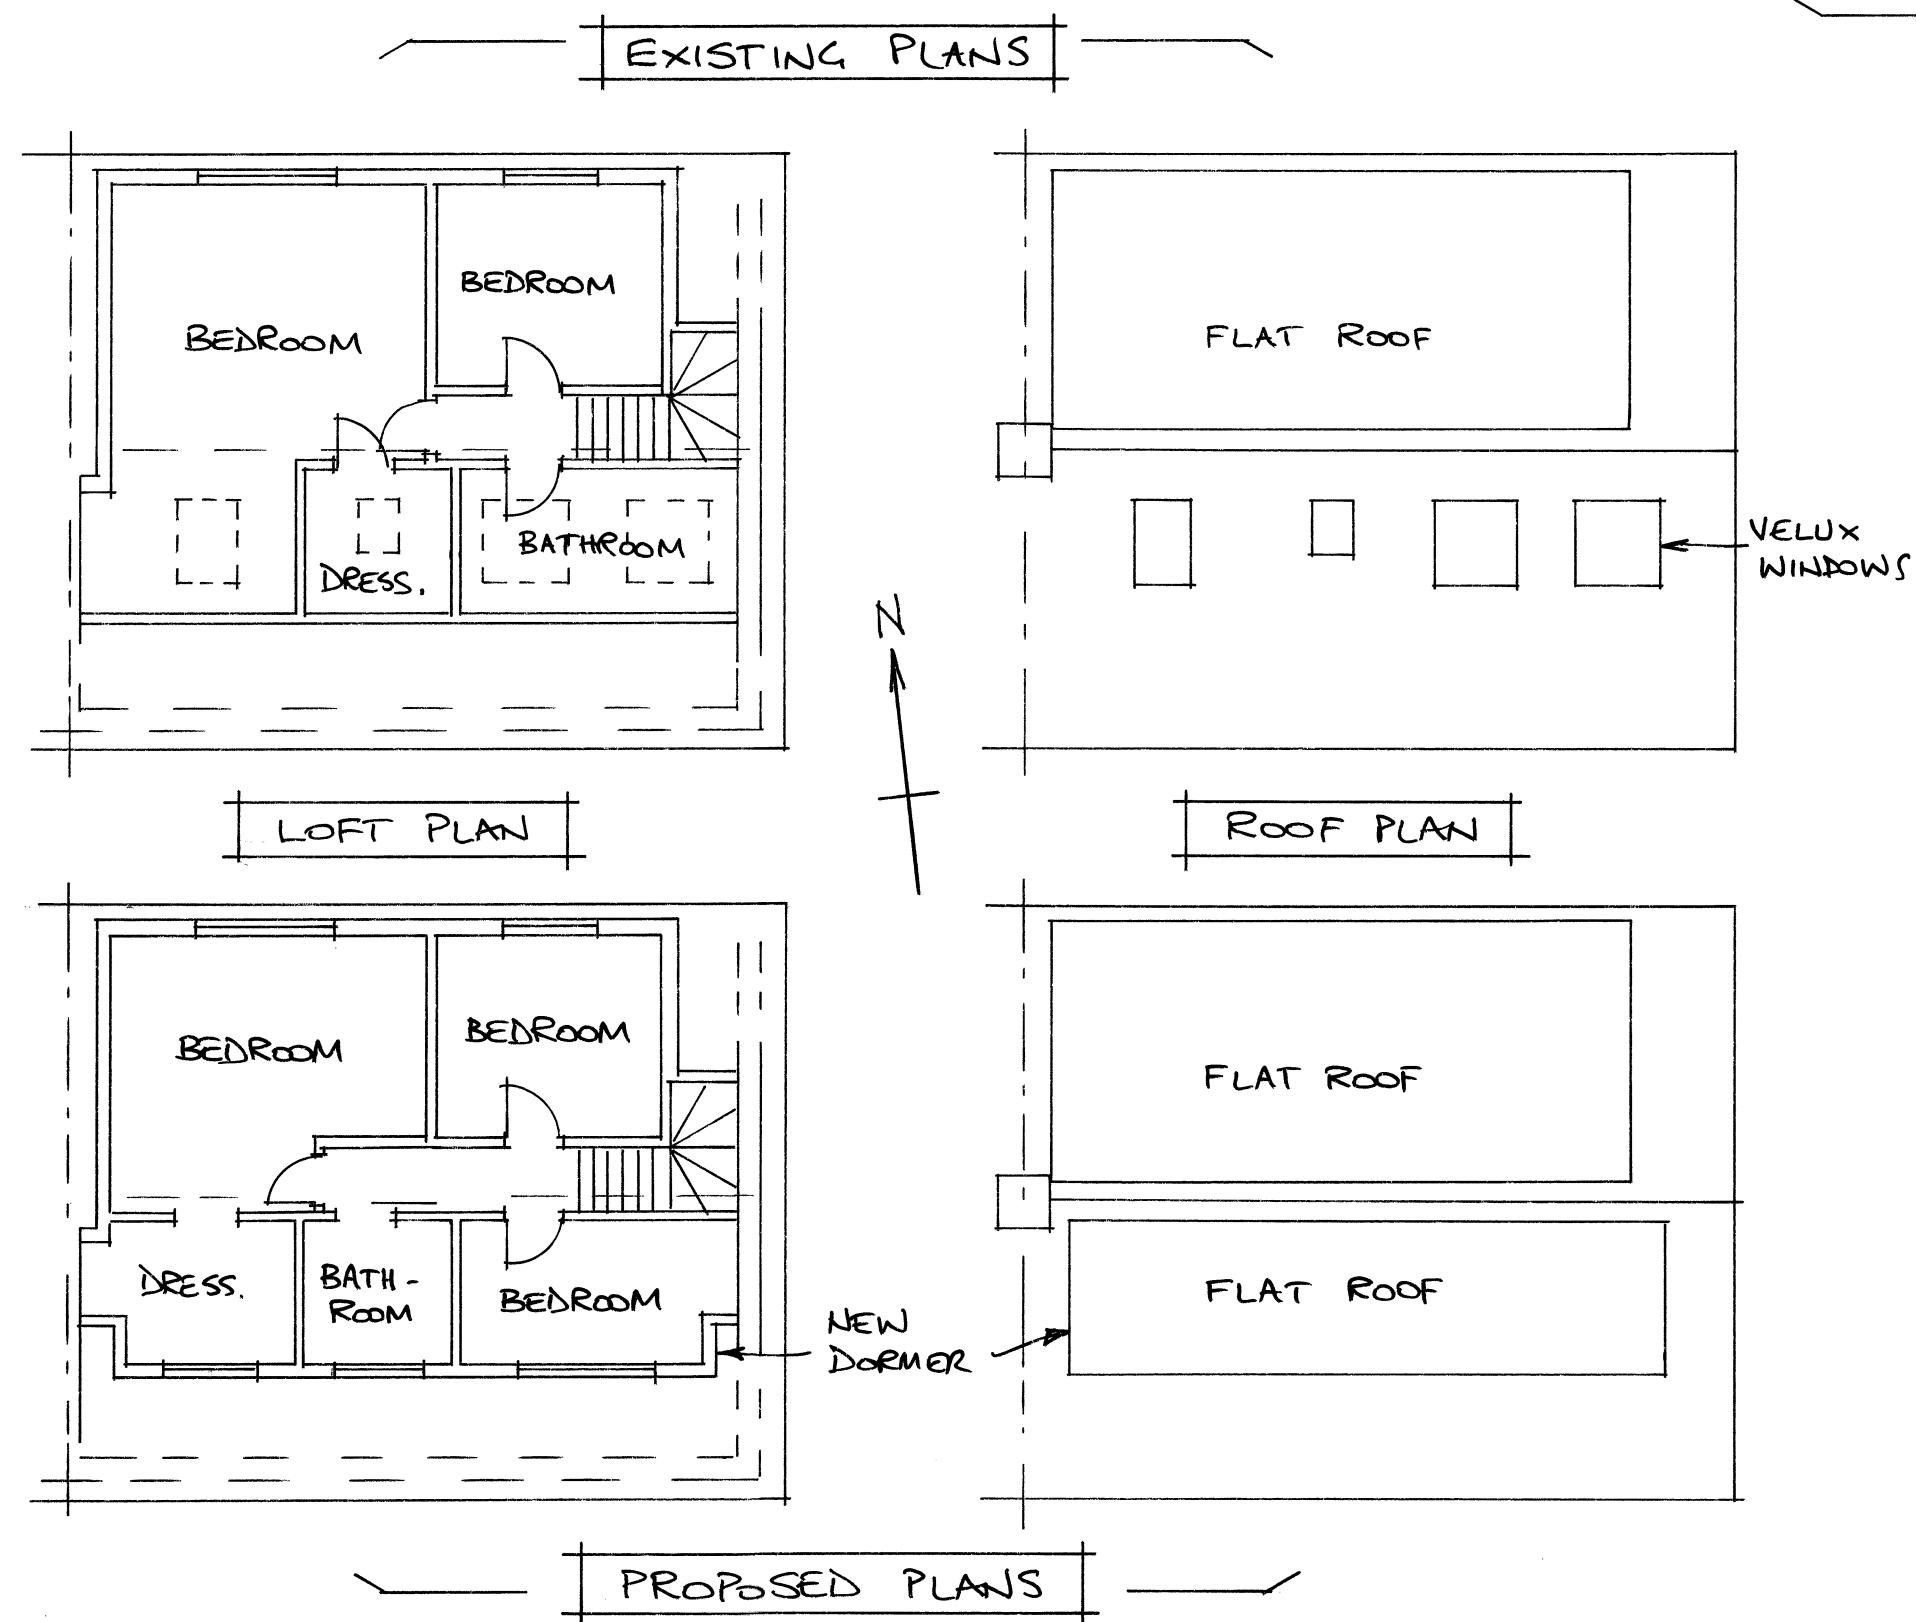


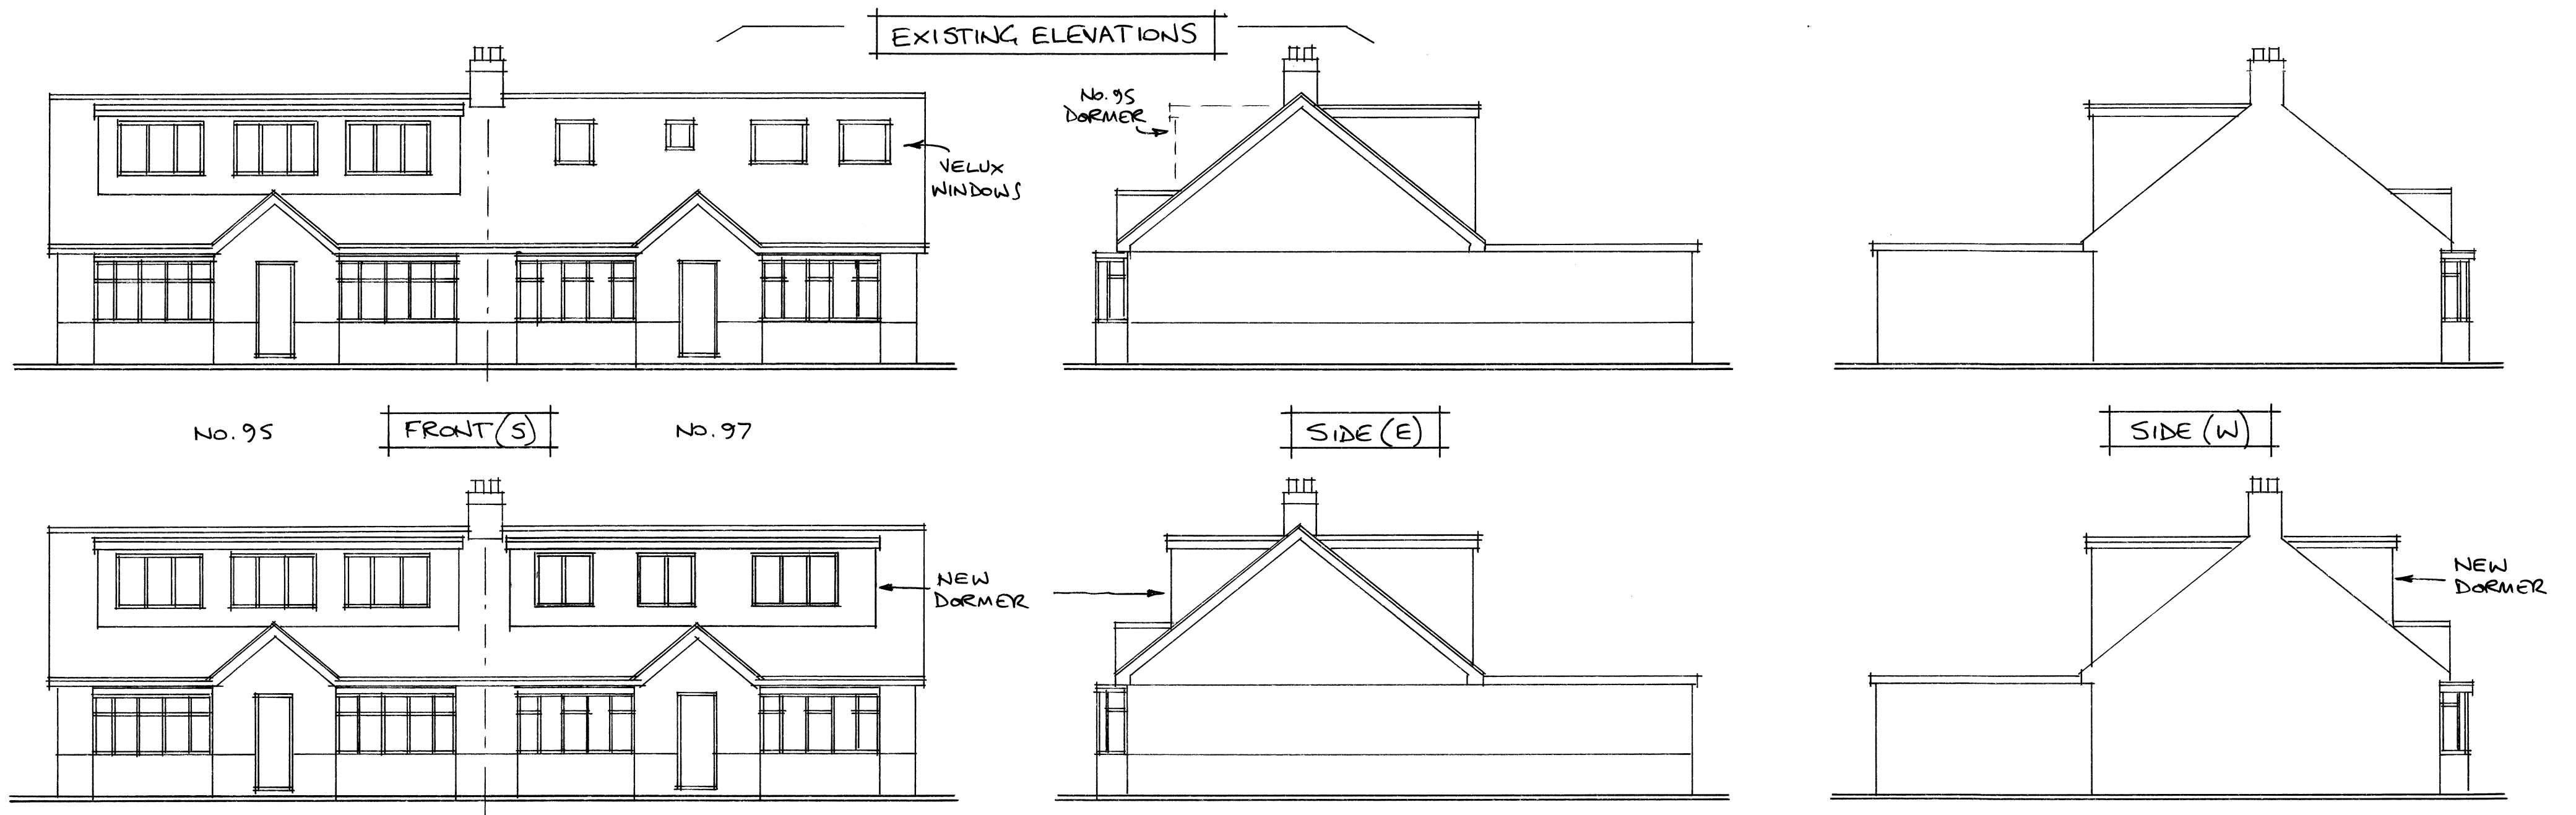

- NOTE:
- DORMER TILE-HUNG TO MATCH EXISTING ROOF TILES.
 - NO ALTERATIONS TO GROUND FLOOR OR REAR ELEVATION.

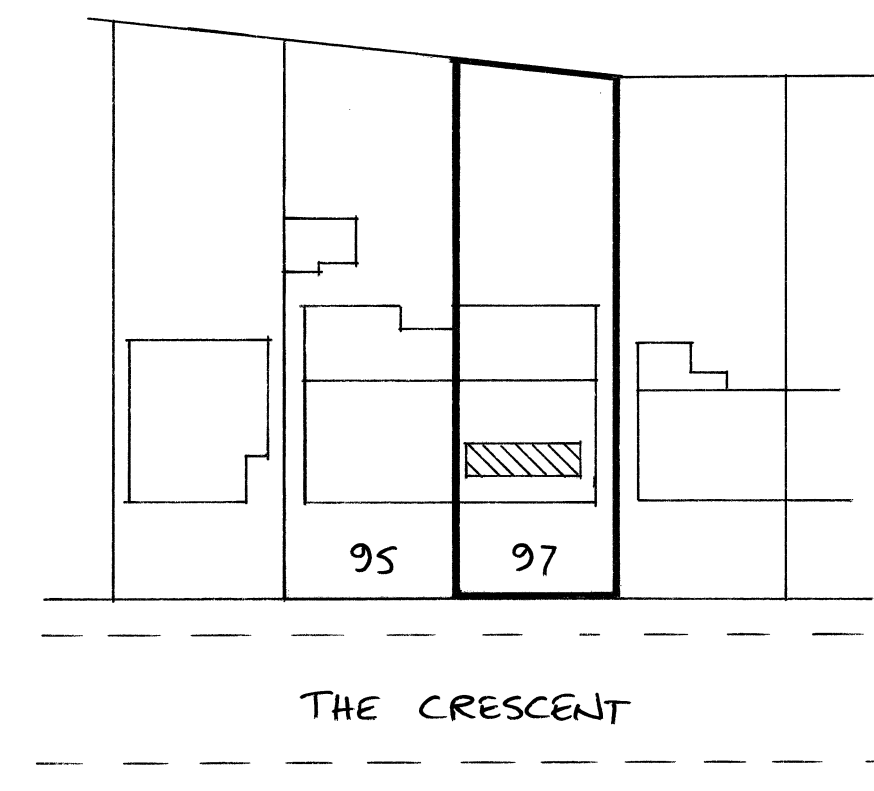

0 1 2 3 4 5 6 7 8 9 10 m

SCALE 1/100 ON A2 PAPER

PROPOSED ALTERATIONS FOR MR. GLEESON
97 THE CRESCENT, SOUTHWICK
DATE: 16.12.2025 DRG. NO: GL/01