



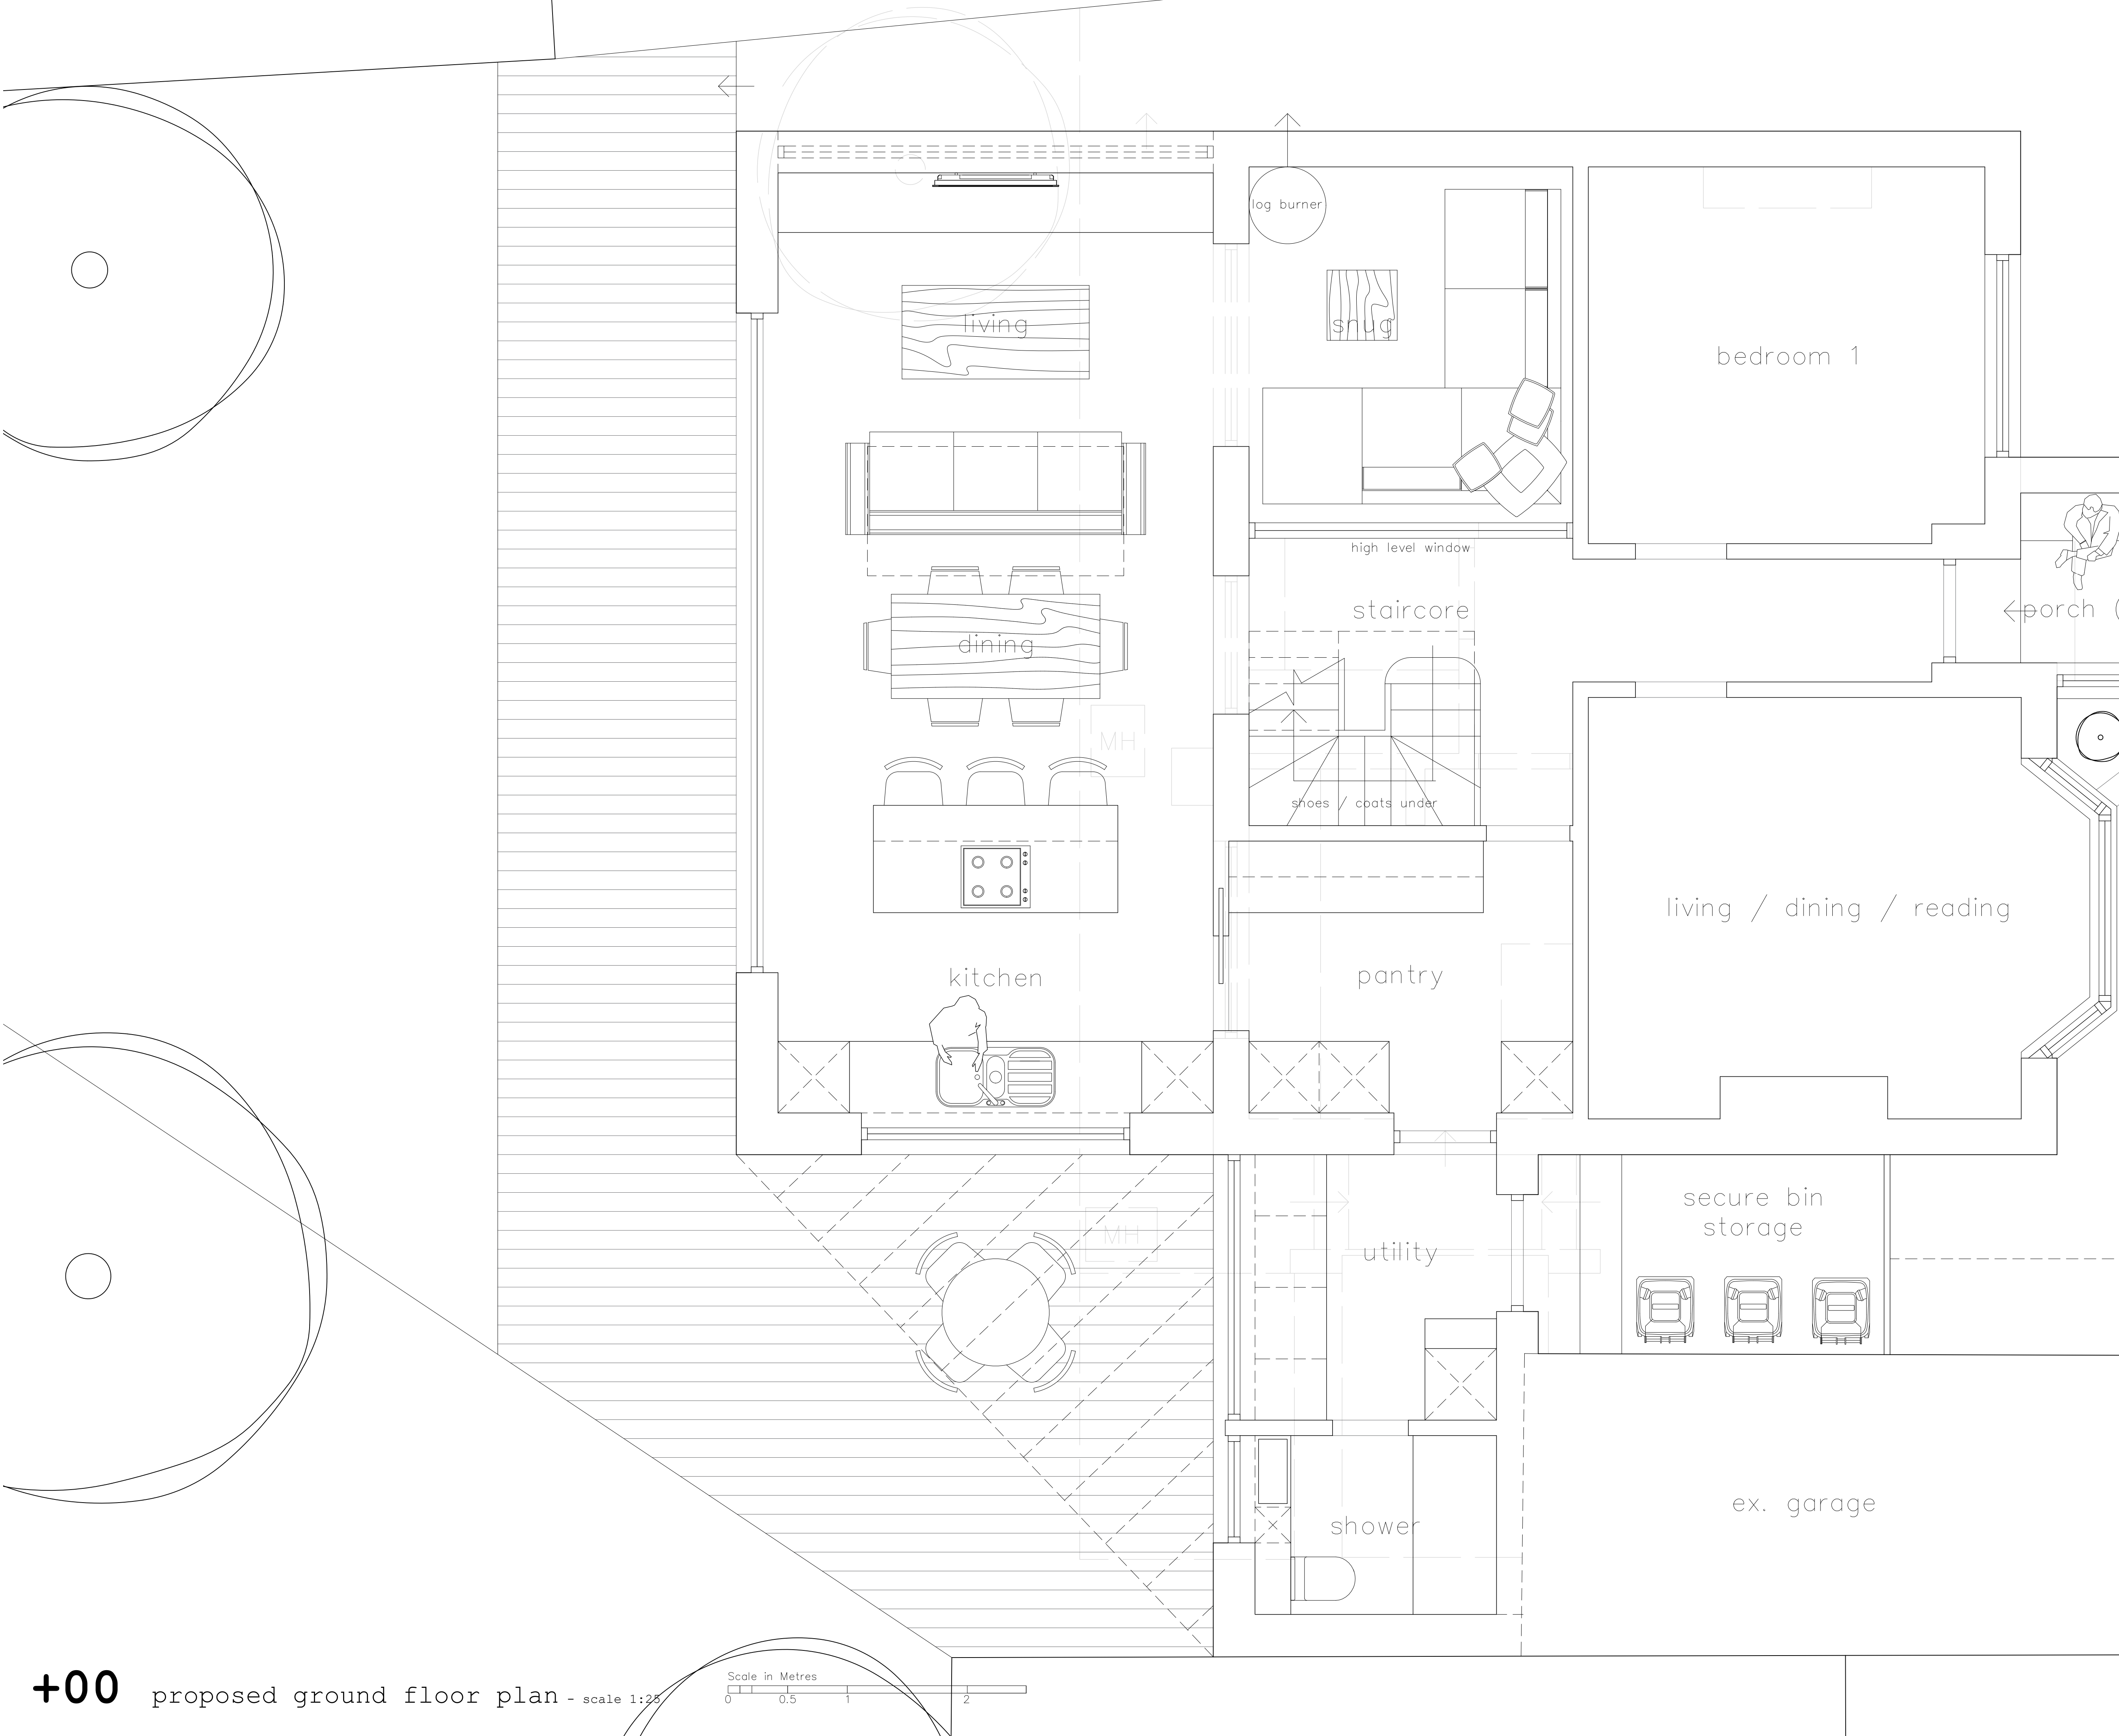

Only figured dimensions are to be used. All dimensions to be checked on site.

Please note: Refer to 'type' of drawing below; planning drawings should only be treated as such.

Notes _____

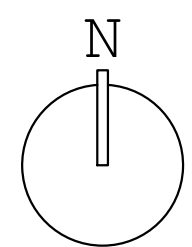

APPLICATION FOR DETAILED
PLANNING CONSENT

REVISION

**Architecture
of Calm**

a less determined, more composed form of practice

95 Denton Road, Newhaven
Scott J Currie BA (Hons) Arch
07786 848920 // scottjcurrie@icloud.com

JOB	DATE
132 GREENWAYS CRESCENT SHOREHAM BN43 6HQ	10.25
DRAWING	SCALE
PROPOSED GROUND FLOOR PLAN	1:25 @ A1 1:50 @ A3
IN DETAIL	CHECKED
CLIENT	SJC
KATE + RICHARD O'NEILL	DRAWN
	SJC
	REVISION
	NUMBER
	0155-FE-040

+00 proposed ground floor plan - scale 1:25



DO NOT SCALE FROM THIS DRAWING.
THIS DRAWING IS COPYRIGHT ©