



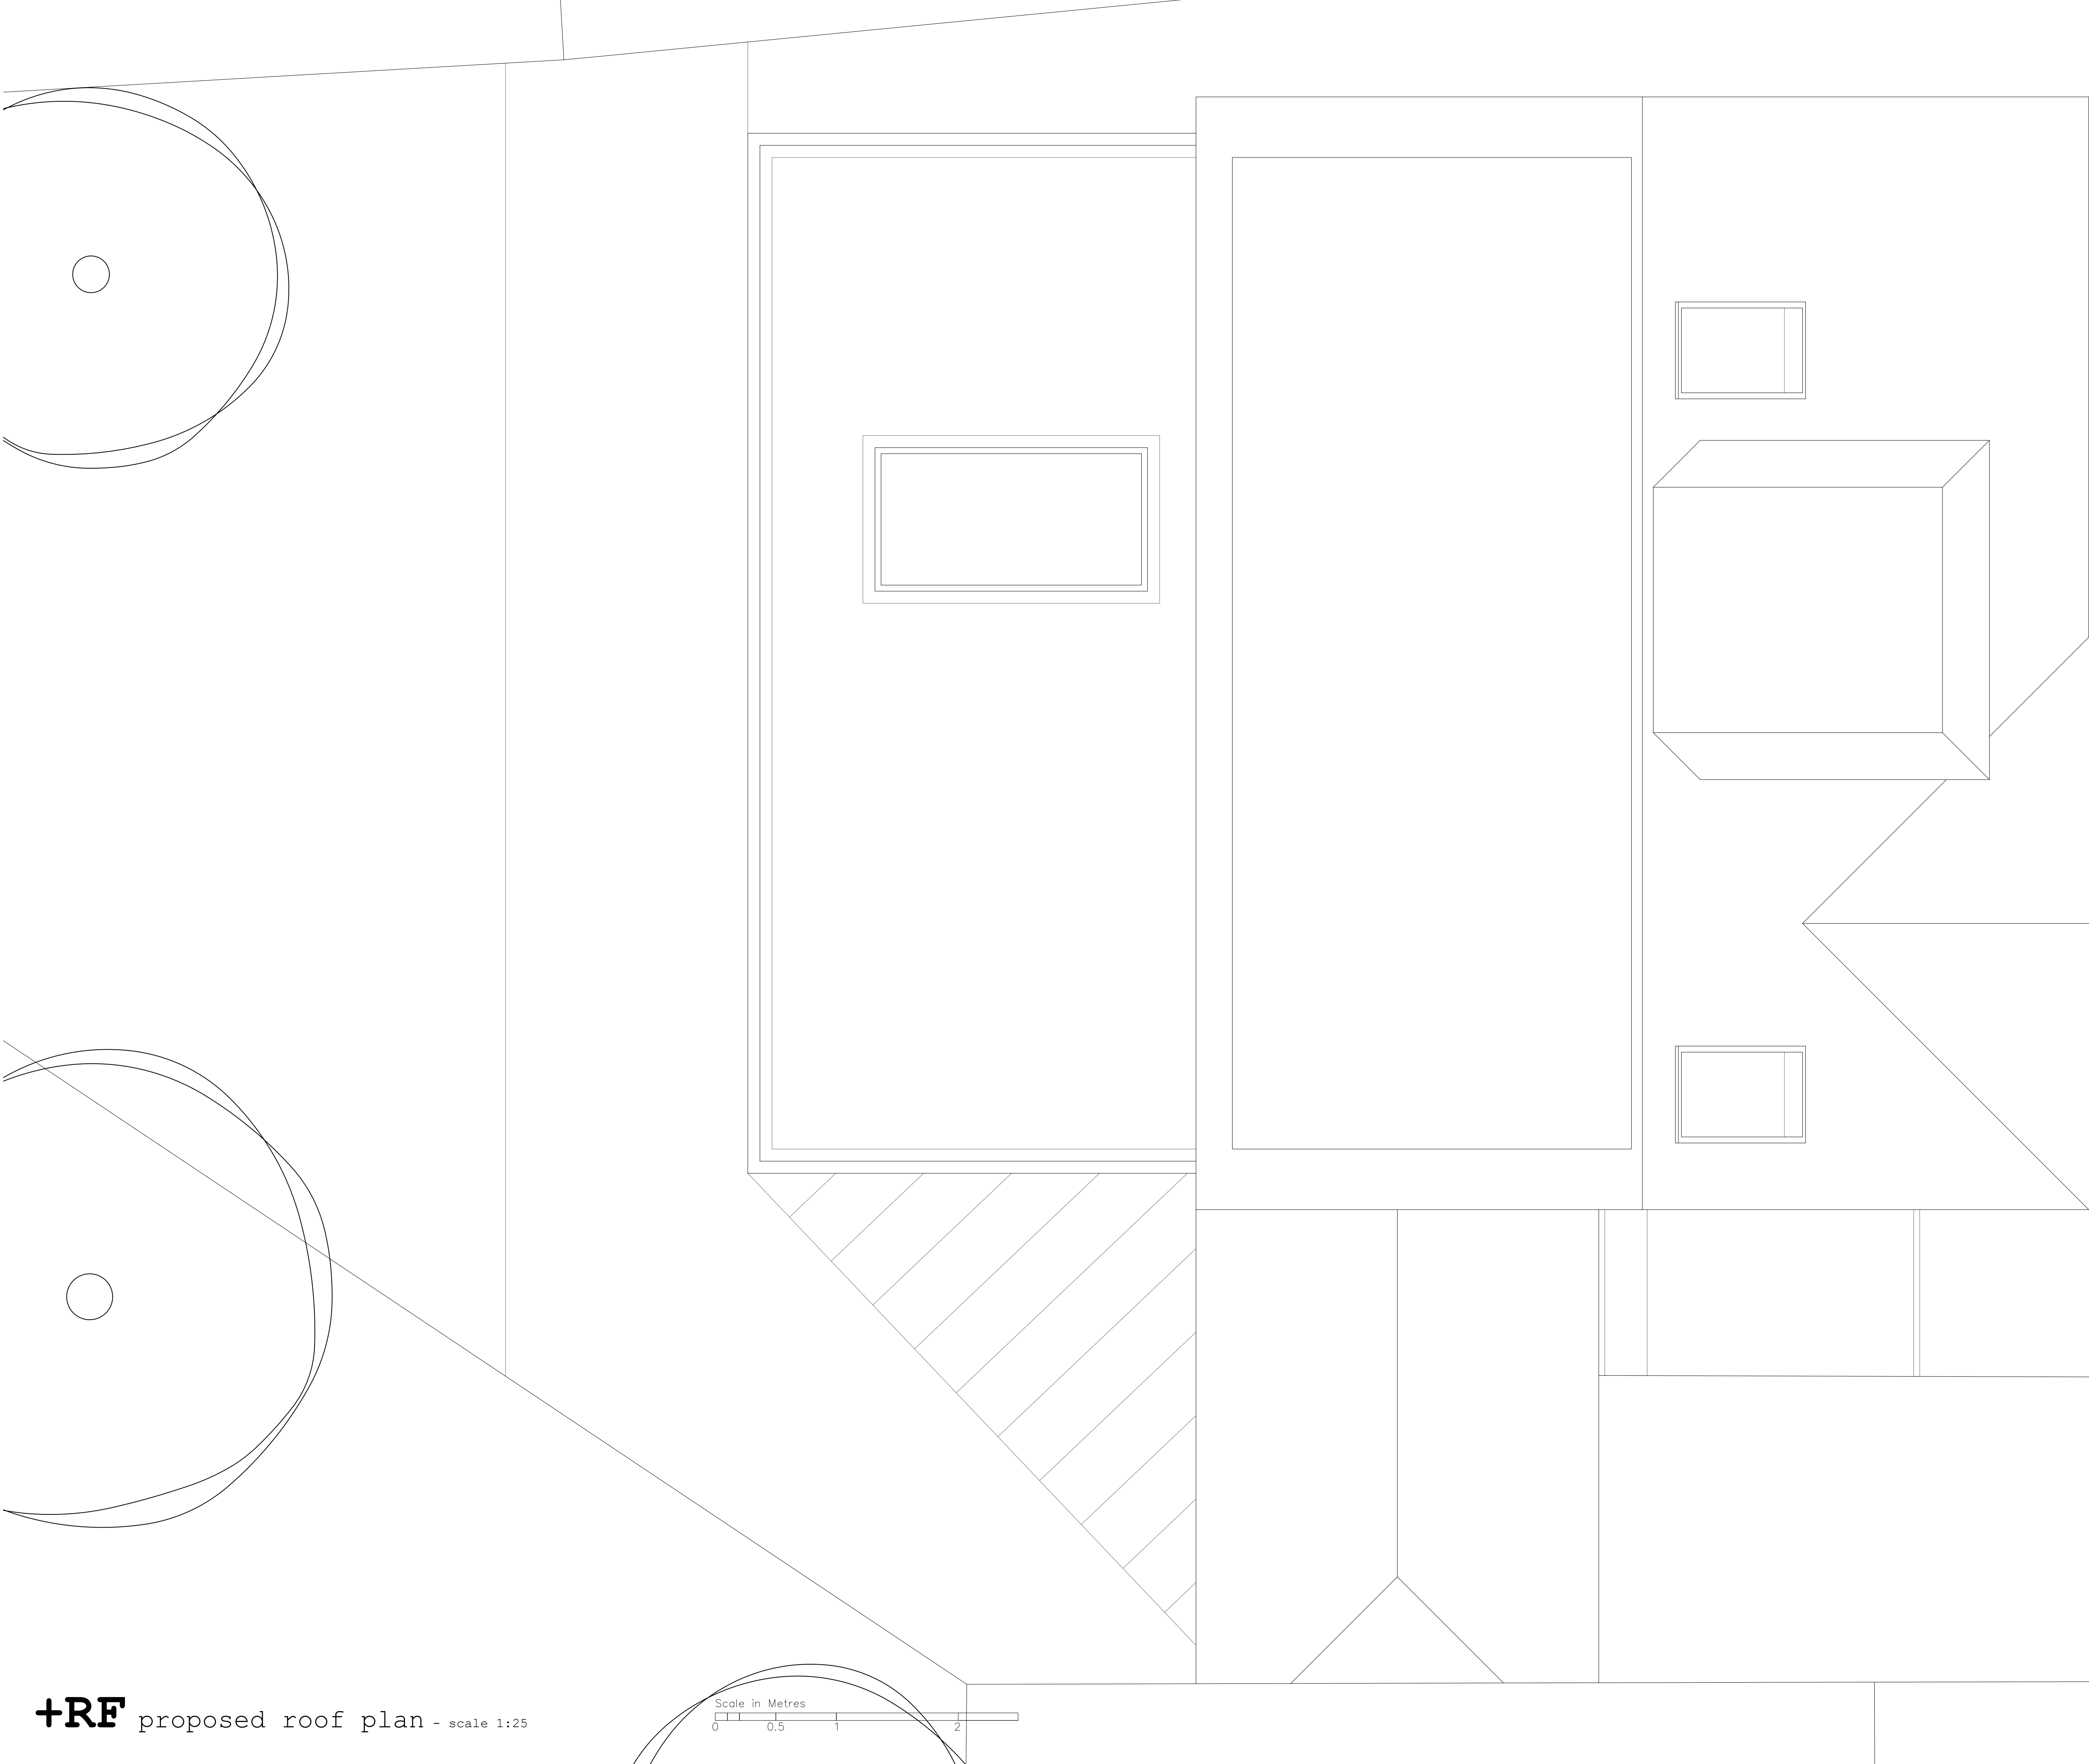

Only figured dimensions are to be used. All dimensions to be checked on site.

Please note: Refer to 'type' of drawing below; planning drawings should only be treated as such.

Notes _____

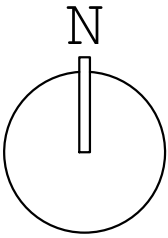

APPLICATION FOR DETAILED
PLANNING CONSENT

REVISION

**Architecture
of Calm**

a less determined, more composed form of practice

95 Denton Road, Newhaven
Scott J Currie BA (Hons) Arch
07786 848920 // scottjcurrie@icloud.com

JOB	DATE
132 GREENWAYS CRESCENT SHOREHAM	10.25
BN43 6HQ	SCALE 1:25 @ A1 1:50 @ A3
DRAWING	CHECKED
PROPOSED ROOF PLAN	SJC
IN DETAIL	DRAWN SJC
CLIENT	REVISION
KATE + RICHARD O'NEILL	NUMBER
	0155-FE-042

DO NOT SCALE FROM THIS DRAWING.
THIS DRAWING IS COPYRIGHT ©

+RF proposed roof plan - scale 1:25

Scale in Metres
0 0.5 1 2