


Only figured dimensions are to be used. All dimensions to be checked on site.

Please note: Refer to 'type' of drawing below; planning drawings should only be treated as such.

Notes

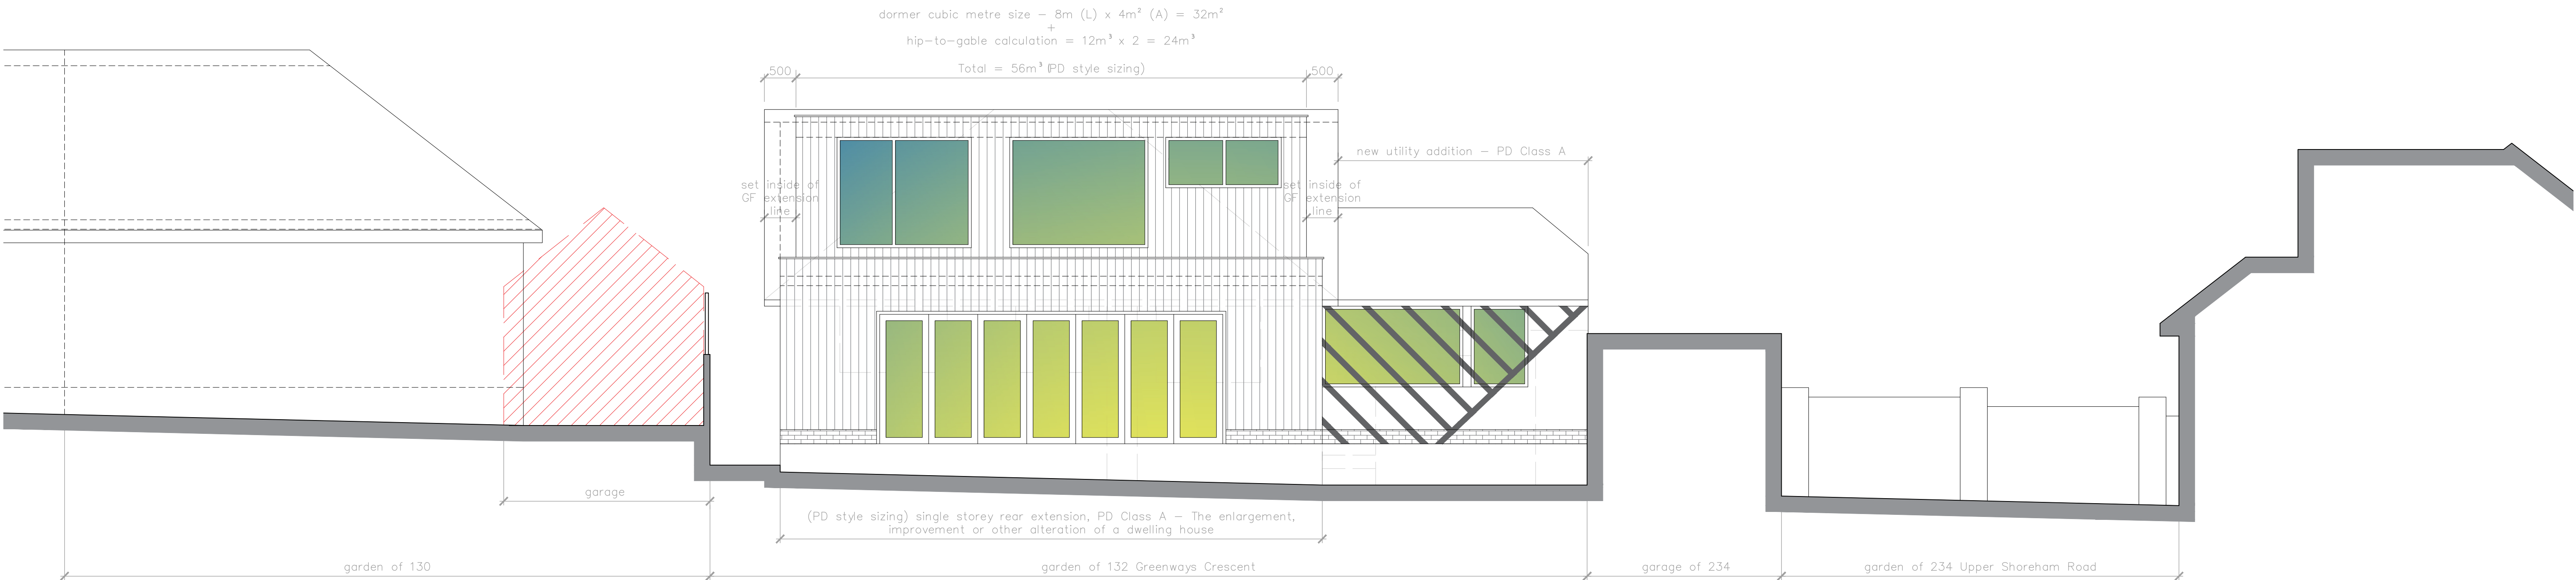

APPLICATION FOR DETAILED
PLANNING CONSENT

REVISION

Architecture
of Calm

a less determined, more composed form of practice

95 Denton Road, Newhaven
Scott J Currie BA (Hons) Arch
07786 848920 // scottjcurrie@icloud.com

JOB	DATE
132 GREENWAYS CRESCENT SHOREHAM	10.25
BN43 6HQ	SCALE 1:50 @ A1 1:100 @ A3
DRAWING	CHECKED
PROPOSED WEST FACING REAR ELEVATION	SJC
	DRAWN SJC
CLIENT	REVISION
KATE + RICHARD O'NEILL	NUMBER 0155-FE-051

DO NOT SCALE FROM THIS DRAWING.
THIS DRAWING IS COPYRIGHT ©

+EL proposed west facing rear elevation - scale 1:50

