


Note: This drawing is to be used for 'G A Elevations' purposes only

This drawing to be read in conjunction with Portakabin Limited drawing numbers:

PTK-A1-00-D-A-1001 - G A Floor Plan
PTK-A1-00-D-A-1201 - Partition Construction Plan
PTK-A1-00-D-A-1401 - Fire Strategy Approval
PTK-A1-00-D-A-1501 - Acoustic Strategy
PTK-A1-00-D-A-1803 - Proposed Site Plan


This drawing is to be read in conjunction with all relevant M&E Consultant detail design drawings and specifications

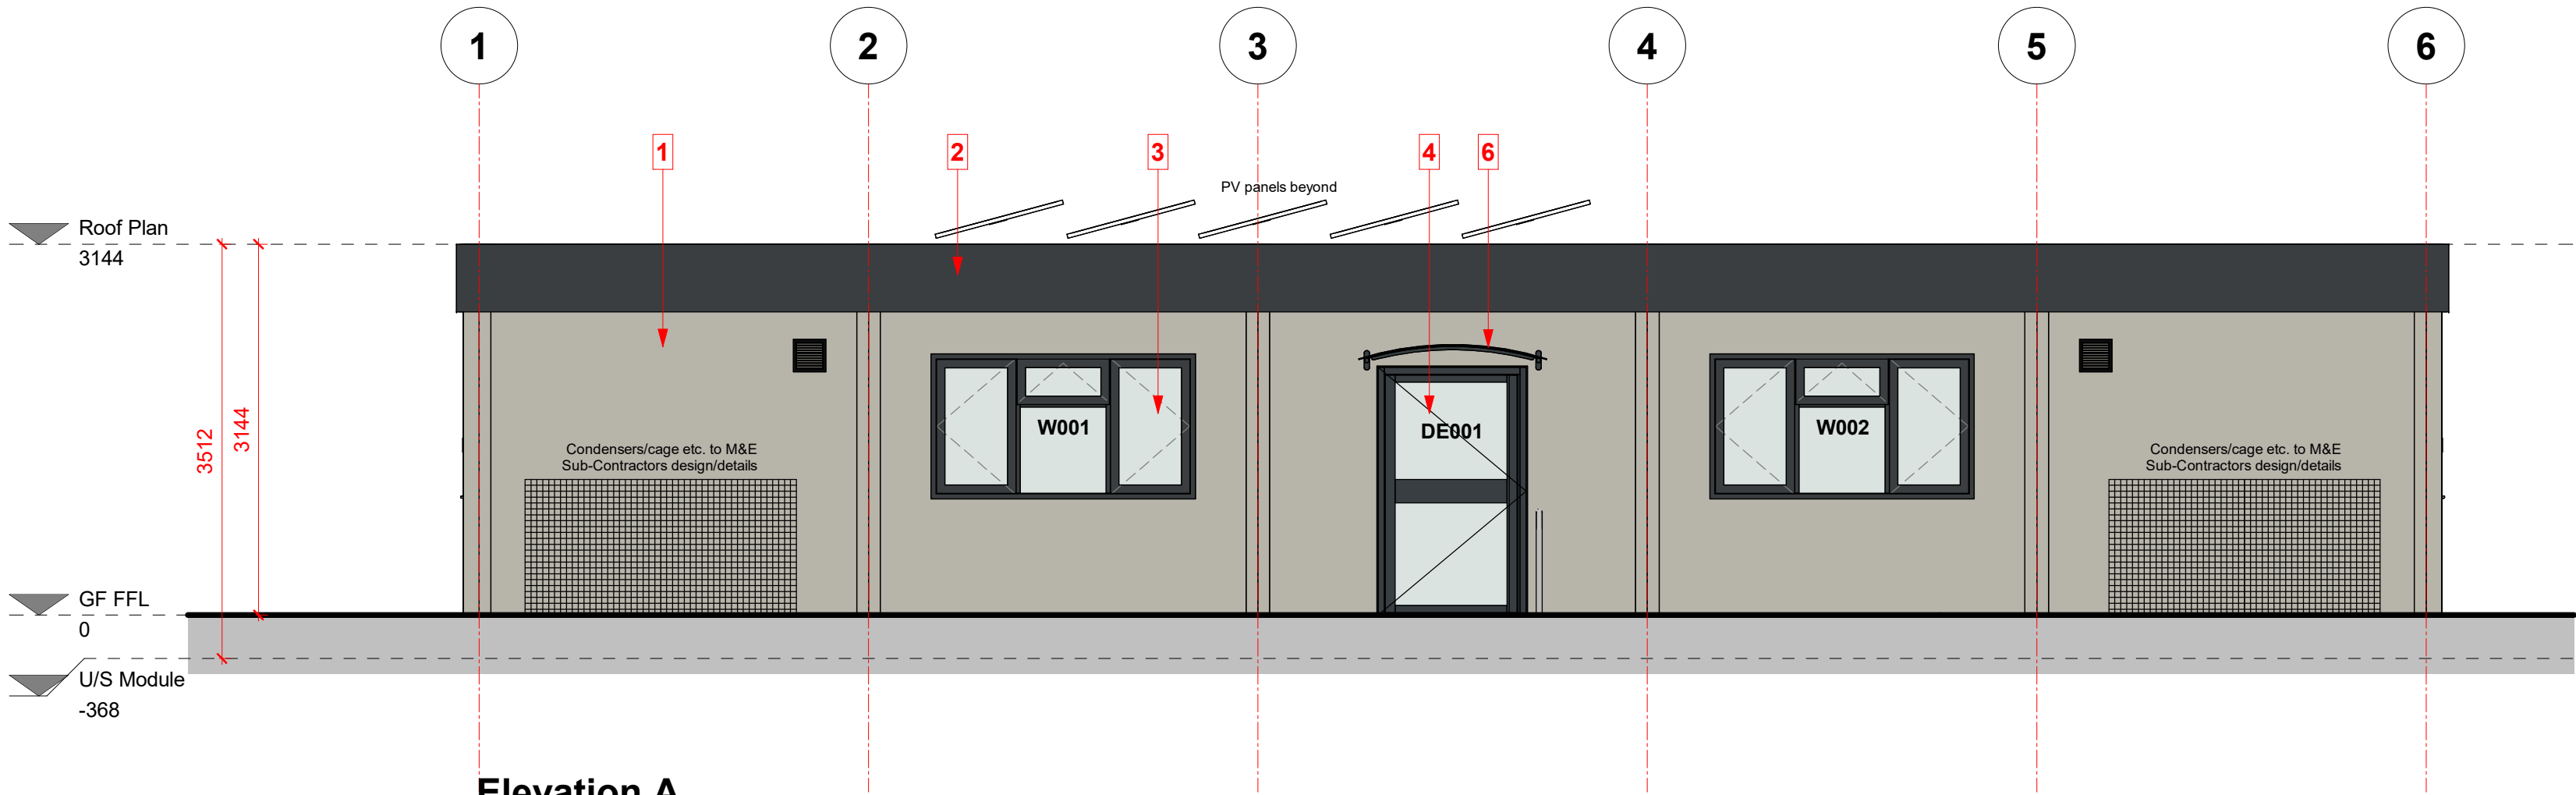

Elevation A
1 : 50



Elevation B
1 : 50

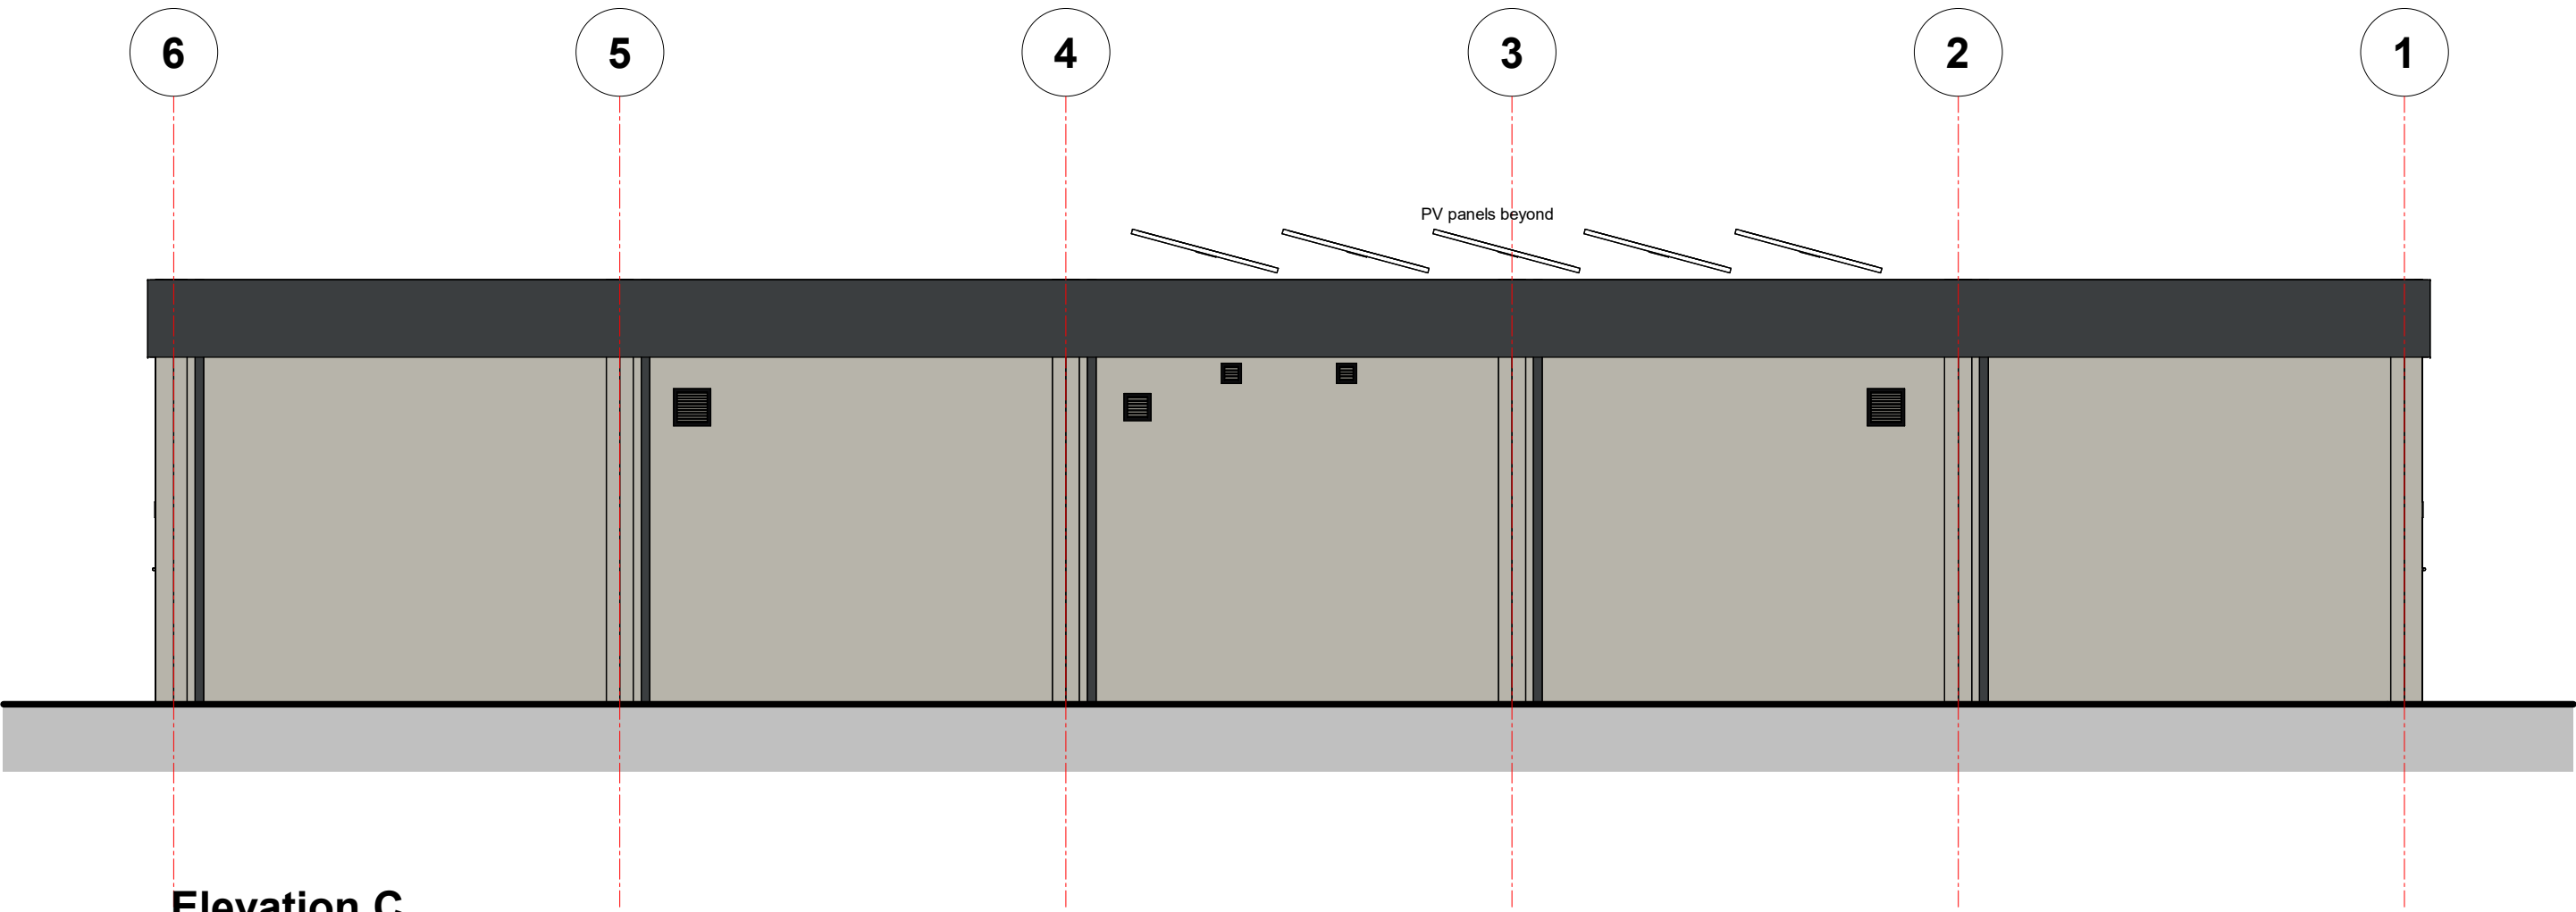

Elevation C
1 : 50



Elevation D
1 : 50

- MATERIALS KEY**
- 1. **Module Wall Panel** - (Colour: Goosewing Grey BS 10A05)
 - 2. **Module Fascia** - 575mm flat fascia (Colour: Anthracite Grey RAL 7016)
 - 3. **Windows** - Double glazed uPVC (Colour: Anthracite Grey RAL 7016)
 - 4. **Door** - Polyester powder coated aluminium double glazed (Colour: Anthracite Grey RAL 7016)
 - 5. **Door** - Insulated polyester powder coated solid faced (Colour: Anthracite Grey RAL 7016)
 - 6. **Polycarbonate Canopy** - Polyester powder coated supports (Colour: RAL 7016 Anthracite Grey)


Copyright Portakabin Limited 2026.

Porta and Portakabin are registered trademarks.

This drawing is the property of Portakabin Limited. It must not be copied, reproduced or divulged to anyone without written permission.

Do not scale off this drawing. All discrepancies to be reported to Portakabin Limited.

Rev:	Date:	Description:	By:	Chk:
P01	12/08/25	First Issue	MC	SPM
P02	15/08/25	Door/Window numbers indicated	MC	SPM
P03	18/08/25	Building indicated 'recessed' to suit meeting comments 18th August 2025, elevations updated to suit	MC	SPM
P04	22/09/25	Module elevation colour appearance corrected	MC	SPM
P05	09/01/26	PV roof panels indicated, vent grilles added to accord with Richardsons dwg no 10046-REU-01-00-D-M-1200-S4-P03, external condensers/cages added	MC	SPM
P06	07/04/26	Condensers relocated onto Elevation A to accord with Richardsons dwg no 10046-REU-01-00-D-E-1111-S4-P07	MC	SPM

 

Status: S0 Purpose Of Issue: Preliminary
Client: Turner & Townsend
Project: YIF Adur Council
Title: G.A Elevations

Scale @ A1:	Date:	Drawn By:	Checked By:
1 : 50	16/07/25	MC	SPM
Opportunity Number:	Project Number:		
OPP1368970	16969		
Document Number:	Rev:		
PTK - A1 - 00 - D - A - 2001	P06		