

Note: This drawing is to be used for 'G A Floor Plan' purposes only

This drawing is to be read in conjunction with Portakabin Limited drawing numbers:

PTK-A1-00-D-A-1201 - Partition Construction Plan
PTK-A1-00-D-A-1401 - Fire Strategy Appraisal
PTK-A1-00-D-A-1501 - Acoustic Strategy
PTK-A1-00-D-A-1803 - Proposed Site Plan
PTK-A1-00-D-A-2001 - G A Elevations

This drawing is to be read in conjunction with all relevant M&E Consultant detail design drawings and specifications


Copyright Portakabin Limited 2026.

Porta and Portakabin are registered trademarks.

This drawing is the property of Portakabin Limited. It must not be copied, reproduced or divulged to anyone without written permission.

Do not scale off this drawing. All discrepancies to be reported to Portakabin Limited.

Rev:	Date:	Description:	By:	Chk:
P01	12/08/25	First Issue	MC	SPM
P02	18/08/25	External steps/ramps omitted to suit meeting comments 18th August 2025	MC	SPM
P03	09/01/26	Condensers added to suit Richardsons dwg no 10046-REU-01-00-D-E-1111-S4-P05, external door guarding shown to DE001	MC	SPM
P04	07/04/26	Condensers relocated onto Gridline B to accord with Richardsons dwg no 10046-REU-01-00-D-E-1111-S4-P07	MC	SPM

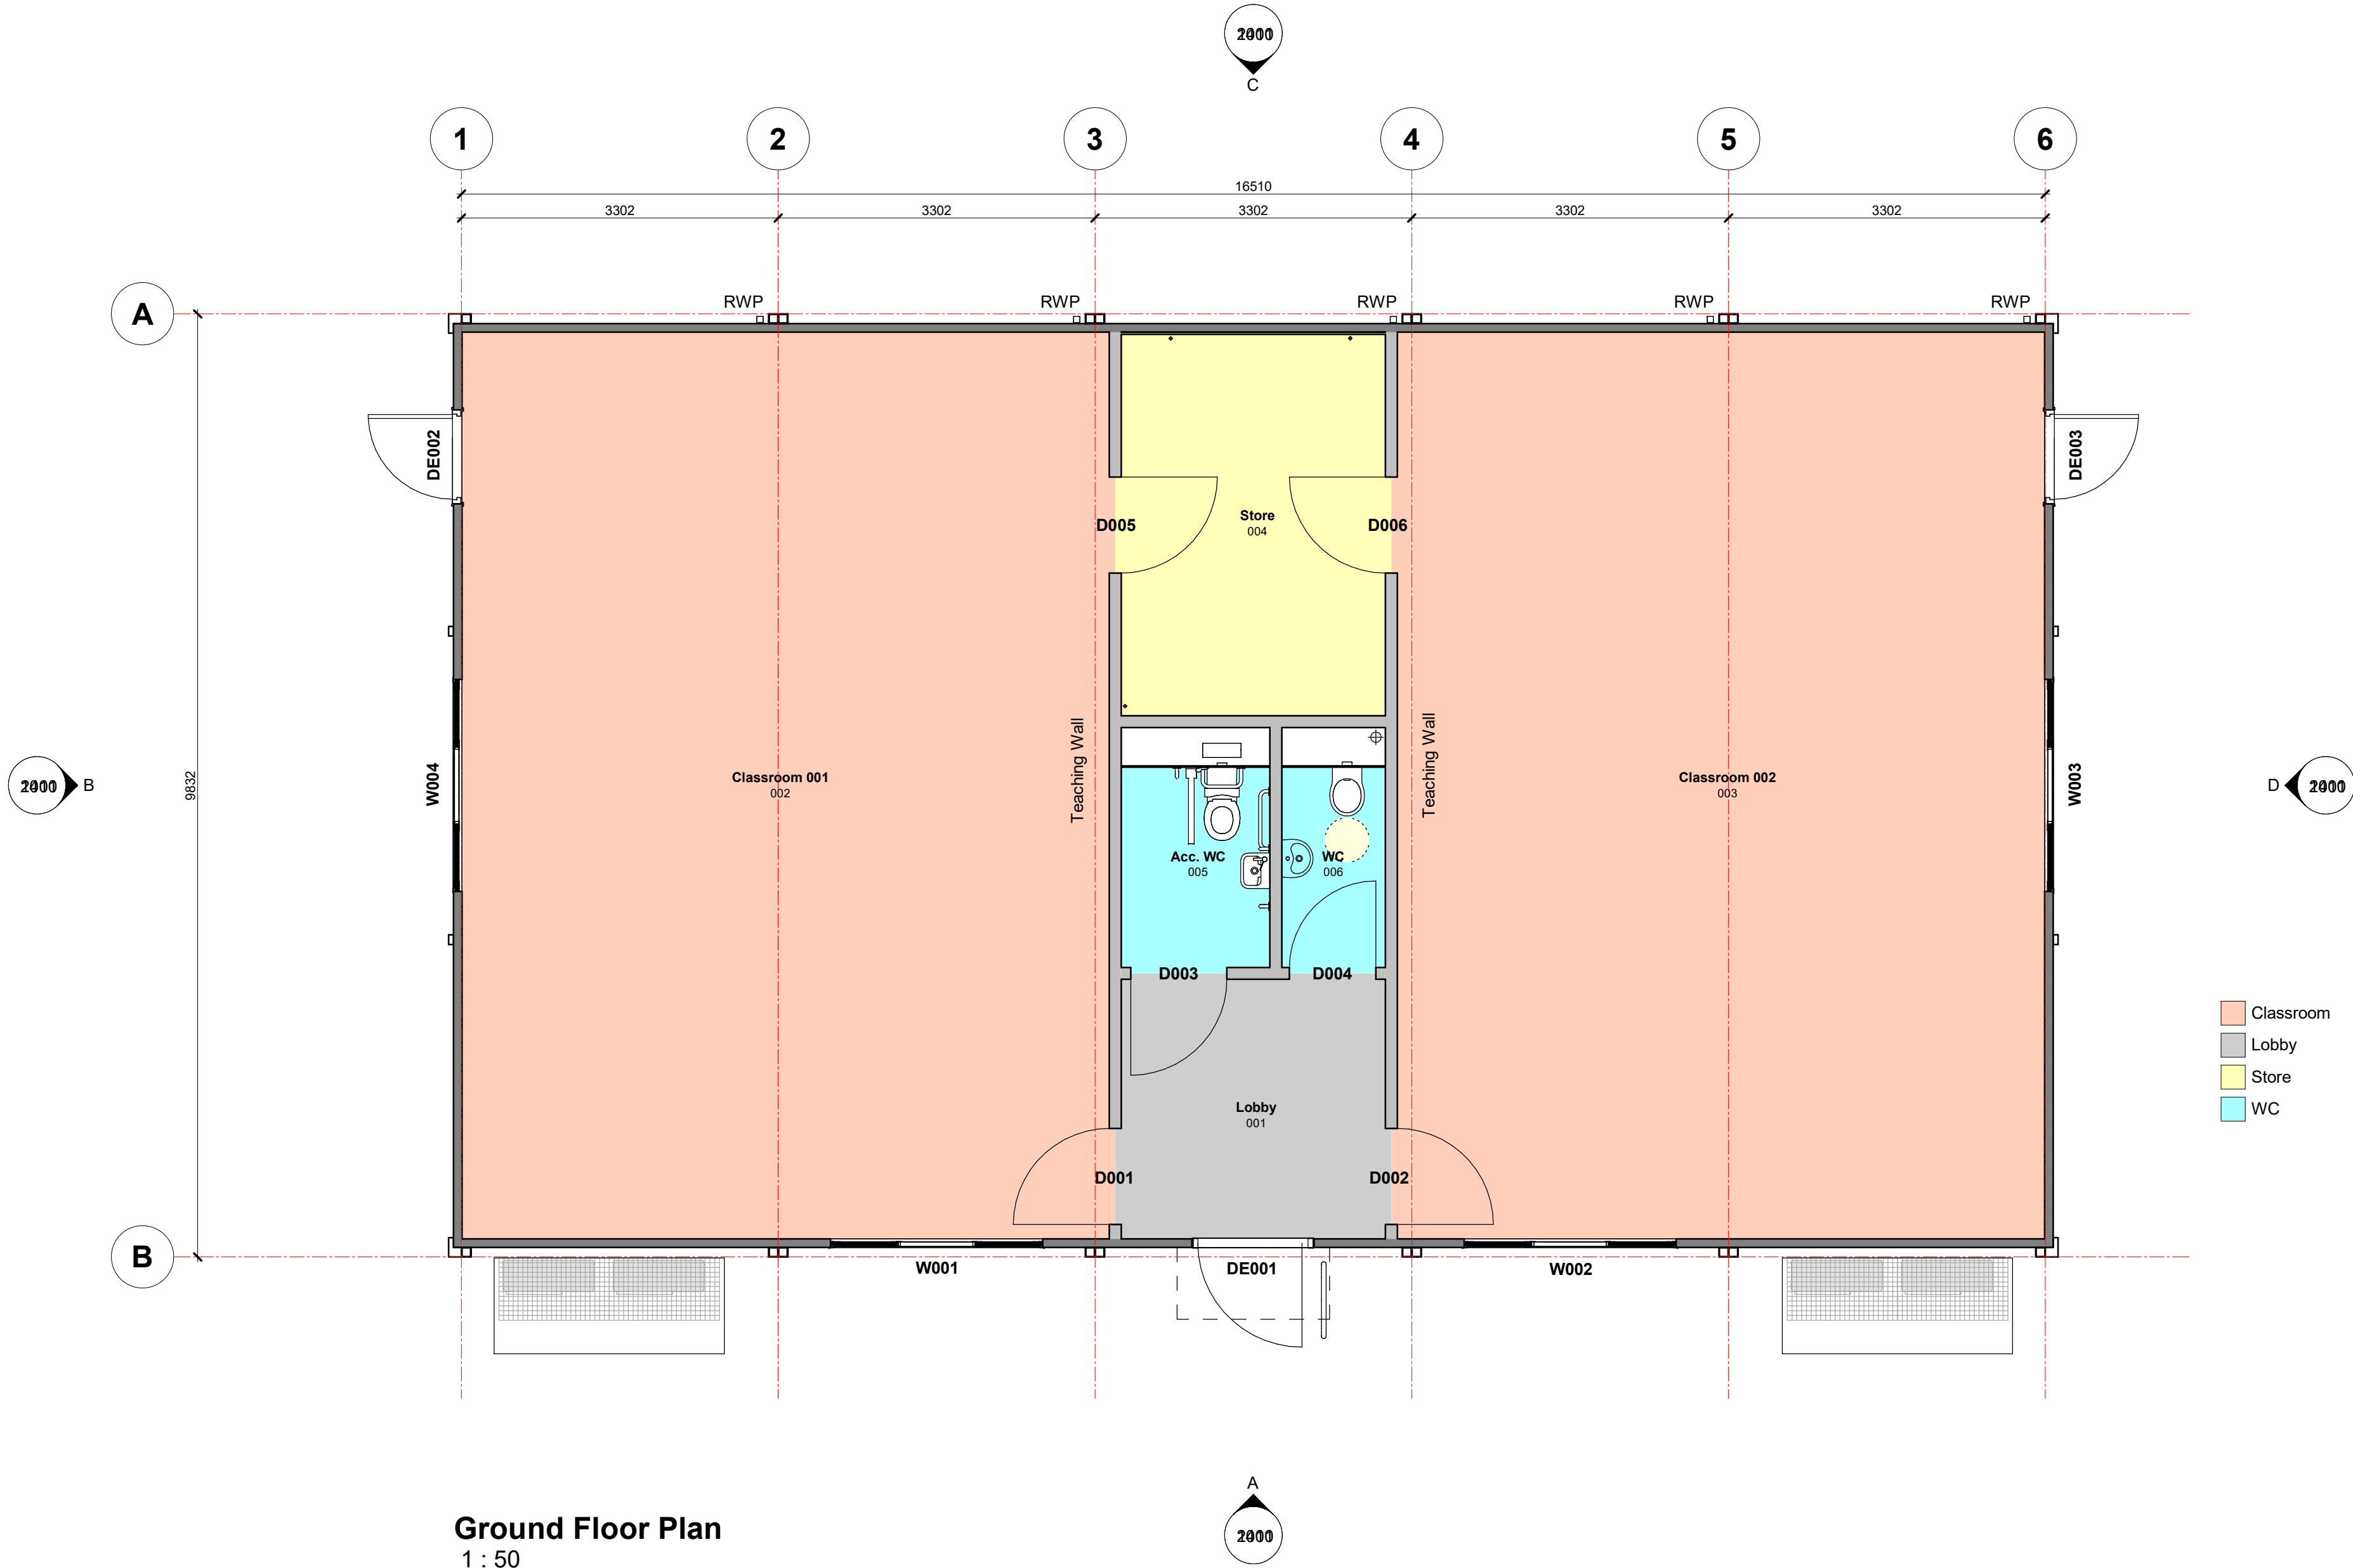

Room Schedule		
Number	Name	Area
001	Lobby	7 m²
002	Classroom 001	64 m²
003	Classroom 002	64 m²
004	Store	11 m²
005	Acc. WC	3 m²
006	WC	2 m²

Module Schedule						
Level	Model	Module Width	Module Length	Module Height	Column Size	Qty
U/S Module	UK093	3302	9832	3512	100	5
Grand total						5



Status: S0 Purpose Of Issue: Preliminary
Client: Turner & Townsend
Project: YIF Adur Council

Title: G.A Floor Plan

Scale @ A1: 1 : 50 Date: 30/07/25 Drawn By: MC Checked By: SPM
Opportunity Number: OPP1368970 Project Number: 16969
Document Number: PTK - A1 - 00 - D - A - 1001 Rev: P04

