

Note: This drawing is based on topographical survey carried out by Offington Land Surveys Limited (drawing no 15751217 Site Plan version 1.0 dated 8th December 2017)

Note: Ordnance Survey data indicated for context purposes only

Note: This drawing is to be used for 'Proposed Site Plan' purposes only

This drawing to be read in conjunction with Portakabin Limited drawing numbers:

- PTK-A1-00-D-A-1001 - G.A Floor Plan
- PTK-A1-00-D-A-1802 - Existing Site Plan
- PTK-A1-00-D-A-1804 - Demolitions Site Plan
- PTK-A1-00-D-A-2001 - G.A Elevations


This drawing is to be read in conjunction with all relevant M&E Consultant detail design drawings and specifications

Copyright Portakabin Limited 2025.

This drawing is the property of Portakabin Limited. It must not be copied, reproduced or divulged to anyone without written permission.

Do not scale off this drawing. All discrepancies to be reported to Portakabin Limited.

Rev:	Date:	Description:	By:	Chk:
P01	20/08/25	First Issue	MC	SPM
P02	18/11/25	Additional annotation added, reference notes updated, external condensers added	MC	SPM
P03	18/12/25	Updated to suit Adur-Worthing Council dwg no 2526\156150\Scope, fencing etc. removed to 'secret garden' to accord with T&T email 27th November 2025	MC	SPM
P04	06/01/26	Updated to suit Adur District Council comments dated 30th December 2025	MC	SPM
P05	09/01/26	External condenser unit base locations updated to accord with Richardsons dwg no 10046-REU-01-00-D-M-1200-S4-P03	MC	SPM
P06	13/01/26	Existing paved footpath removed and extent of grassed landscaping amended to suit Adur District Council email comments dated 13th January 2026	MC	SPM
P07	07/04/26	Condensers relocated onto Gridline B (front elevation) to accord with Richardsons dwg no 10046-REU-01-00-D-E-1111-S4-P07, extent of tarmacadam hardstanding amended to suit	MC	SPM

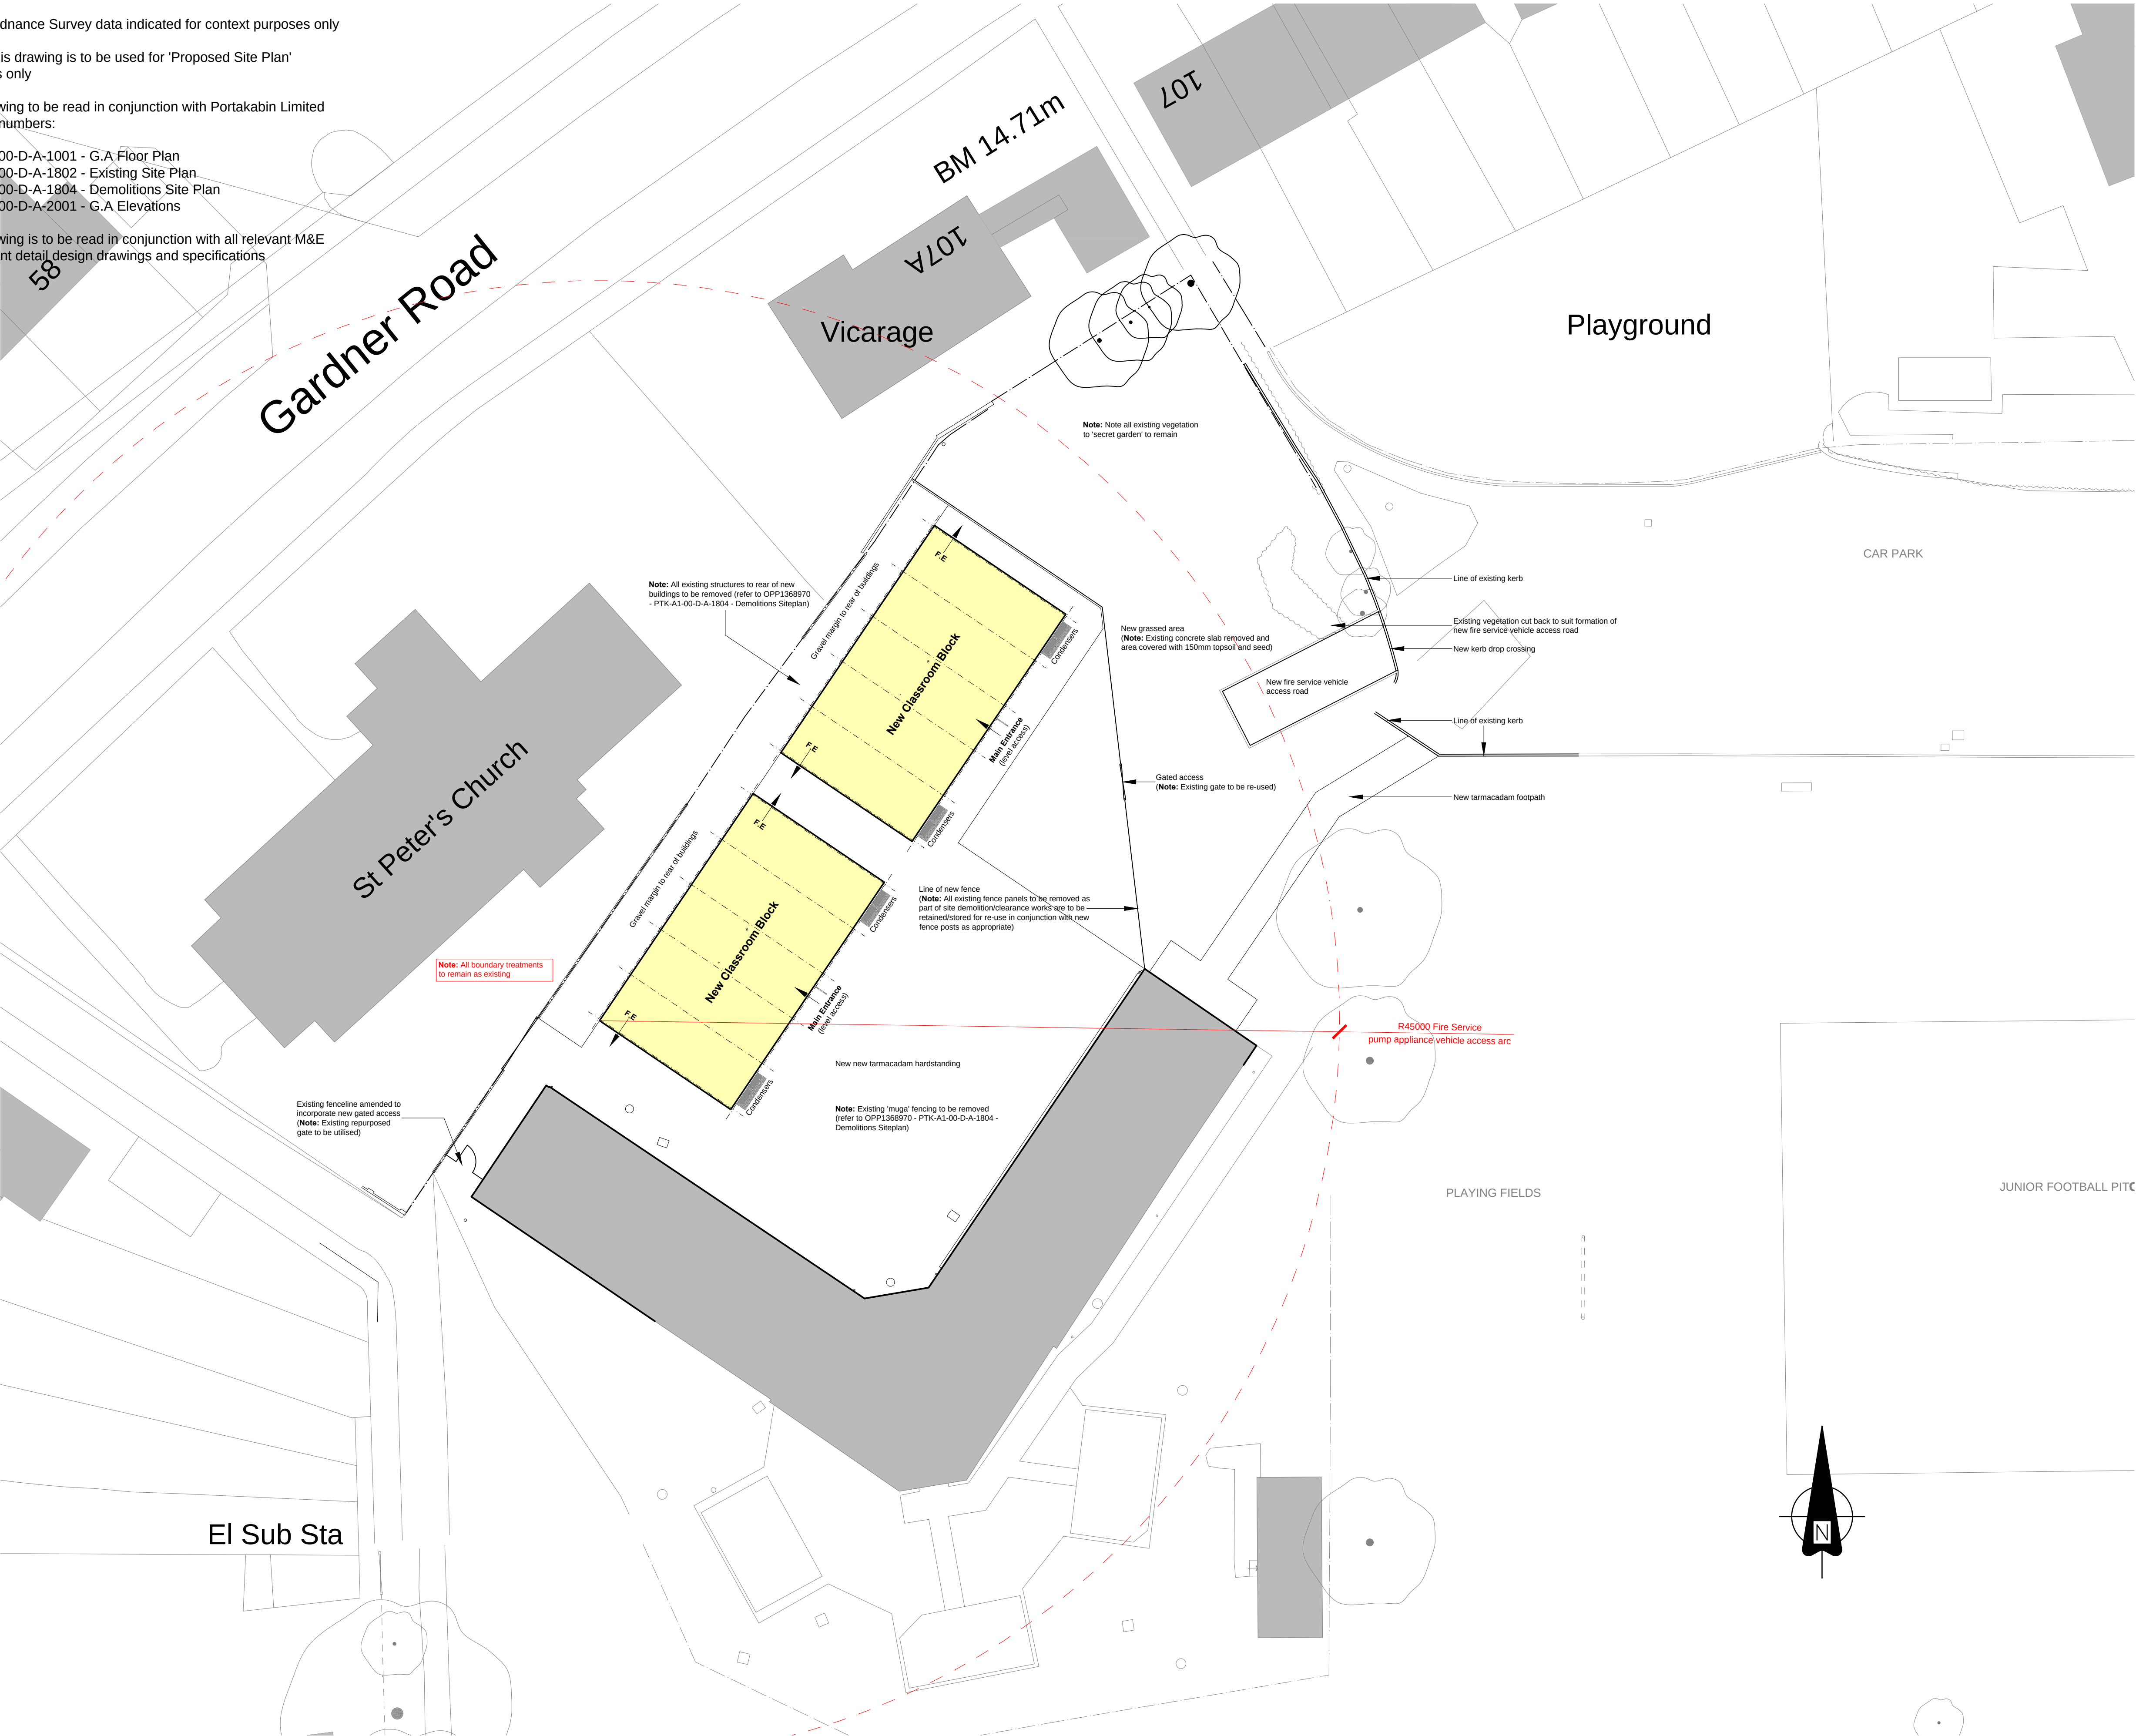

Status: S0 Purpose Of Issue: Preliminary

Client: Turner & Townsend

Project: YIF Adur Council

Title: Proposed Siteplan

Scale @ A1: 1:200 Date: 20/08/25 Drawn By: MC Checked By: SPM

Opportunity Number: OPP1368970 Project Number: 16969

Document Number: PTK A1 00 D A 1803 P07 Rev: