



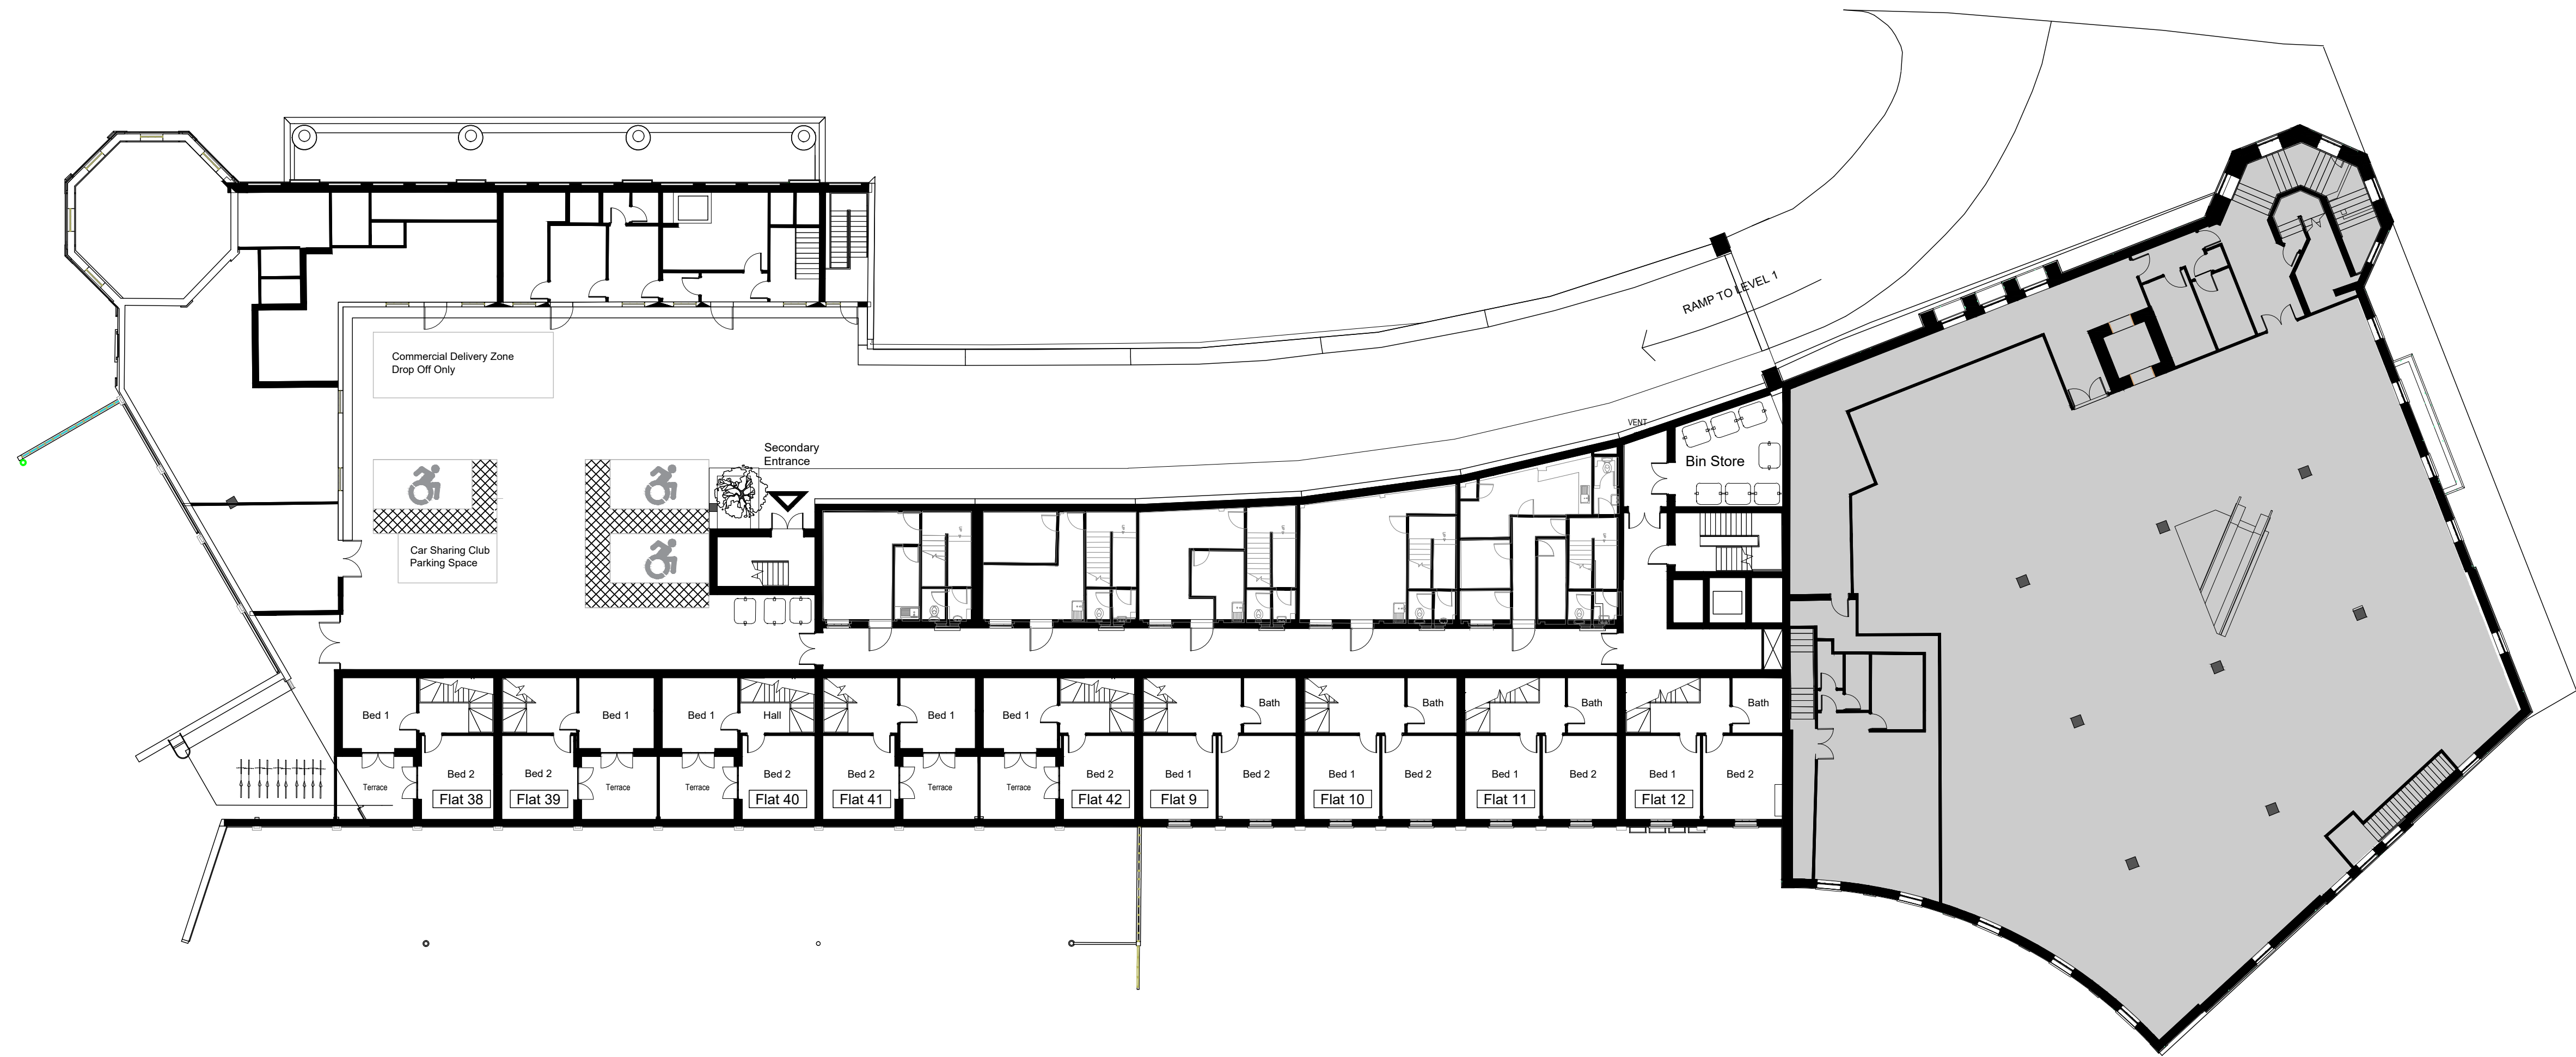

Level 01 Proposed Plan
Scale 1:200@A1

10.08.26		First Issue	
Rev	Date	Description	
ACCEL CONSULTING LTD			
20 Southwick Street		Tel 01273 894921	
Southwick		www.accelconsulting.co.uk	
West Sussex, BN42 4TB			
Client			
CAYUGA 013 LLP			
Project		No	
MONTAGUE QUARTER, WORTHING		1983	
Drawing Title			
PROPOSED FIRST FLOOR PLAN			
Drawing No.	Rev	Rev Date	Scale
S73-102	-	10 Aug 2026	1:200@A1

PLANNING ISSUE

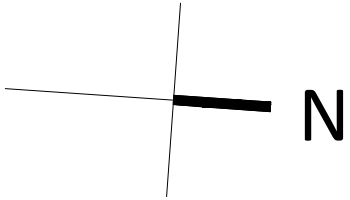