


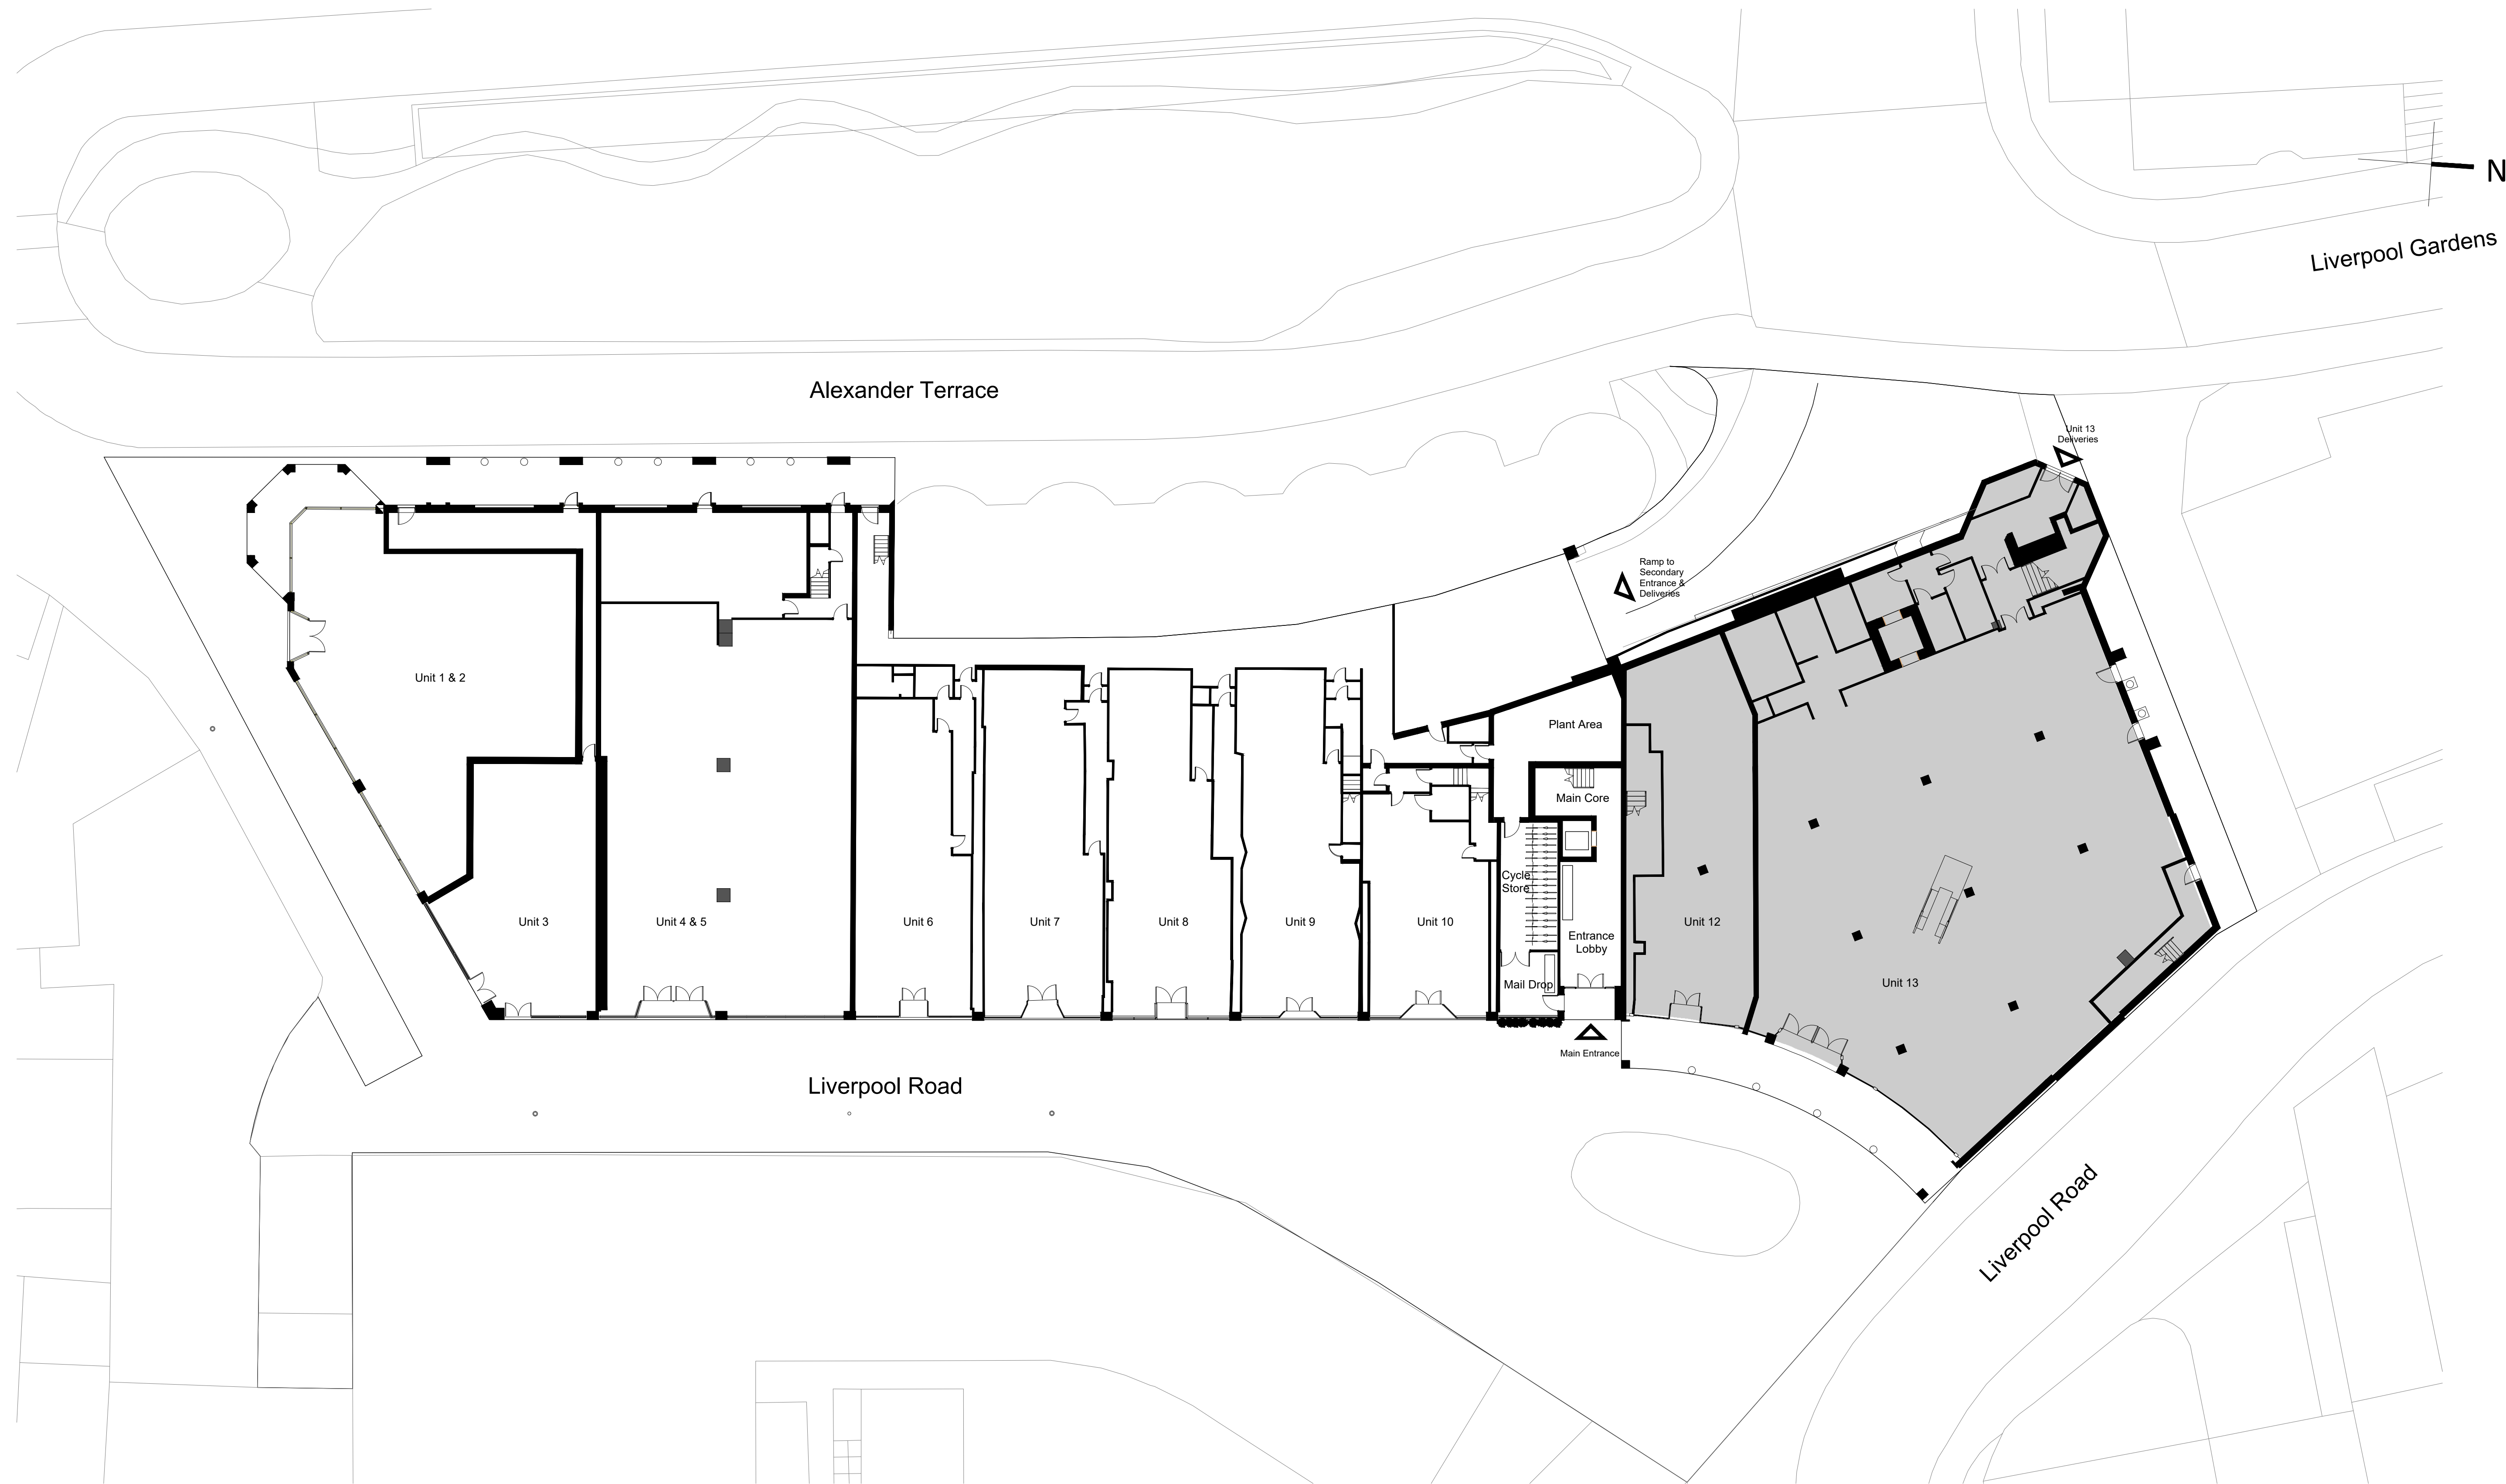

Level 00 Proposed Plan
Scale 1:200@A1



Rev	Date	Description
-	10.08.26	First Issue
ACCEL CONSULTING LTD		
20 Southwick Street		
Southwick, B84 2TB		
Tel: 01273 934921		
www.accelconsulting.co.uk		
Client		
CAYUGA 013 LLP		
Project		
MONTAGUE QUARTER, WORTHING		
Drawing Title		
PROPOSED GROUND FLOOR PLAN		
Drawing No.	Rev	Scale
573-101	-	1:200@A1

PLANNING ISSUE

ACCEL Consulting Ltd