




APARTMENT BLOCK A
GROUND FLOOR LAYOUT
PLOTS 44 - 55

BLOCK A - FLOOR AREAS			
APT. UNIT	GROSS FLOOR AREA TO PLASTER FACE (GFA) (sqm)	NET INTERNAL FLOOR AREA TO PLASTER FACE (NIFA) (sqm)	NET INTERNAL FLOOR AREA TO STRUCTURE (NIFA) (sqm)
UNIT 2 (M4-3)	73.47 sqm	790.83 sqft	800.13 sqft
UNIT 1 (M4-3)	75.23 sqm	809.84 sqft	819.26 sqft

Rev.	Description	Date
Drawing Revisions		

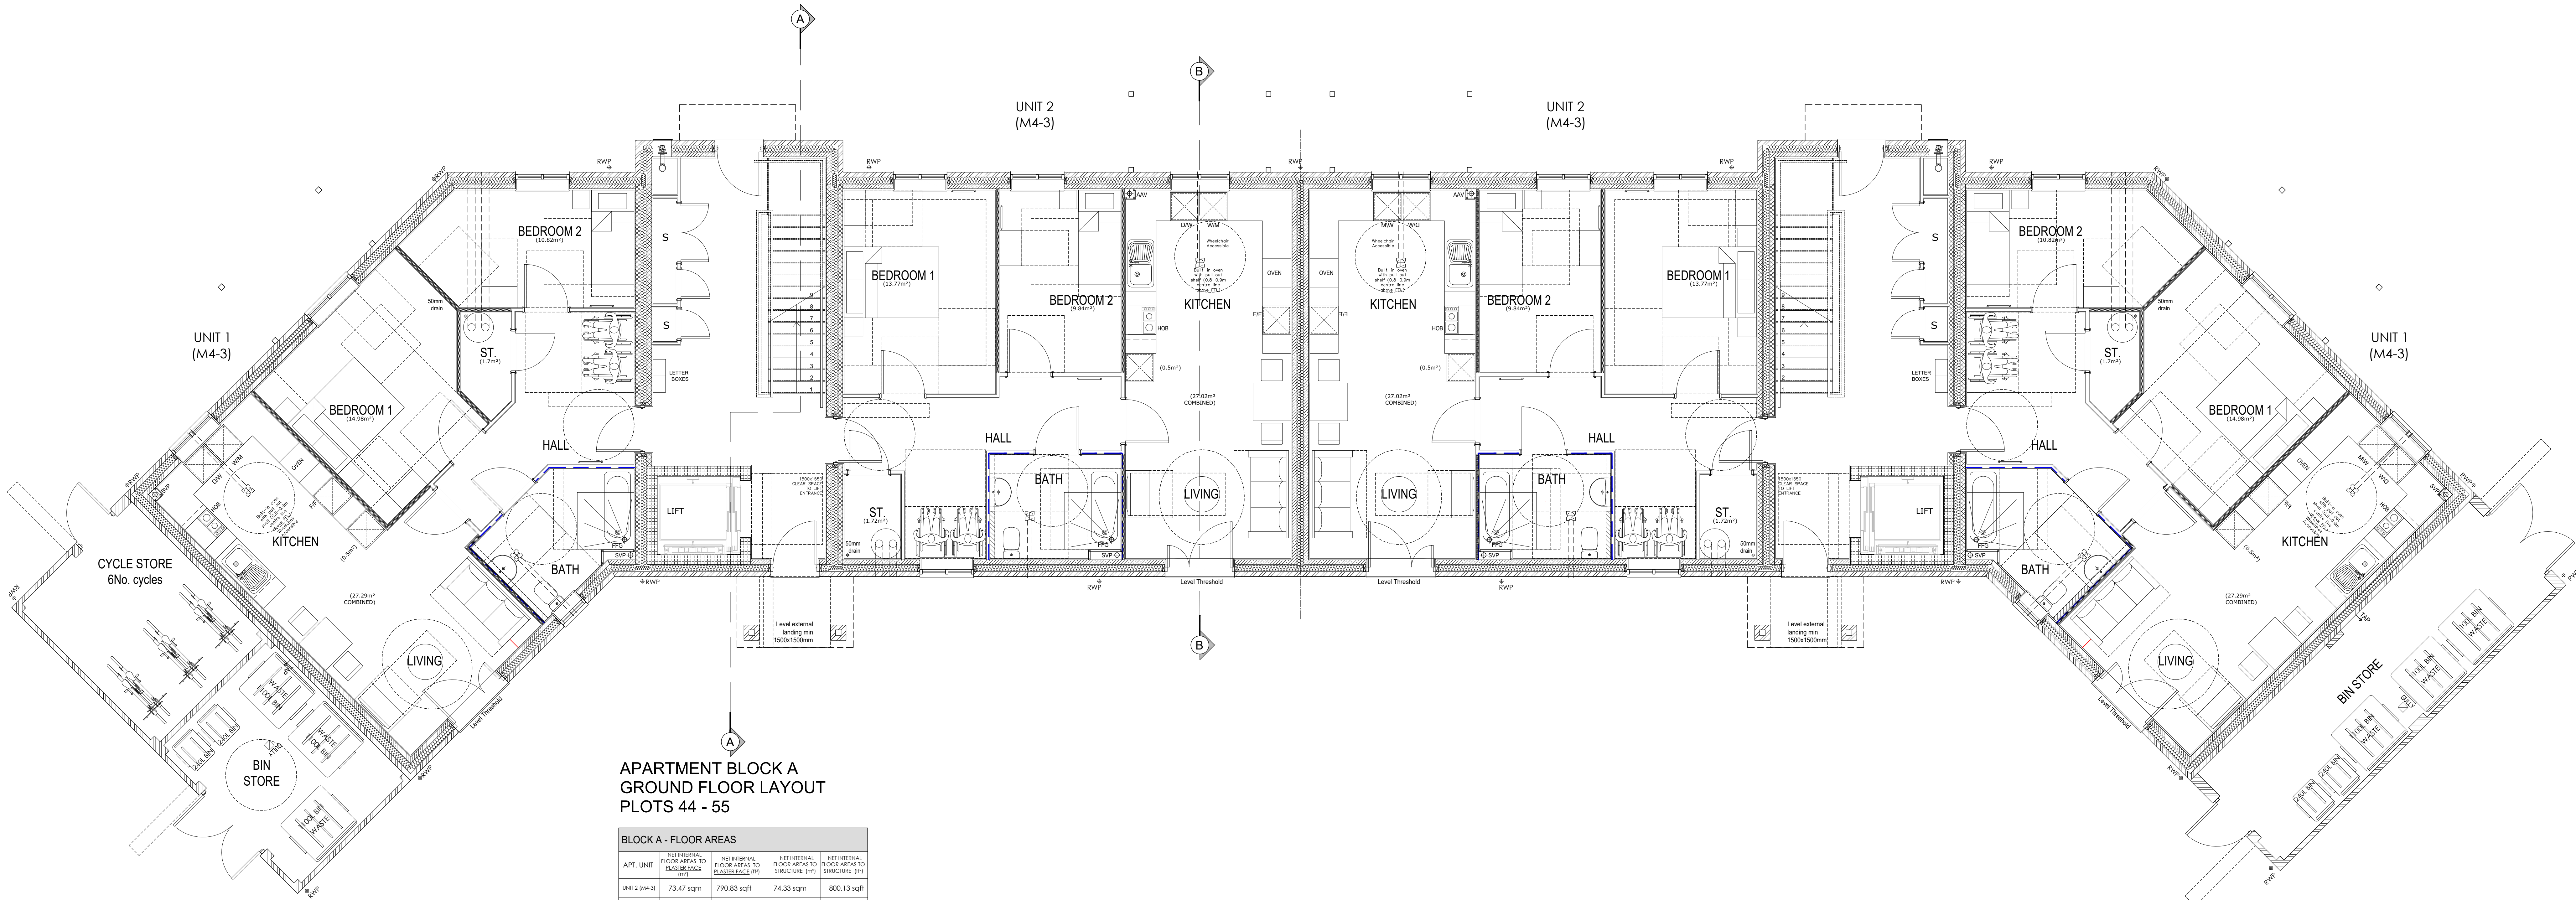

Persimmon House
Knoll Road
Camberley, Surrey
GU15 3TG

Phase 3,
West Somting

Malthouse Meadows
Phase 3
West Somting

Apartment Block A - Ground Floor Plan

Date: April 2026	Scale: 1:500 A0	Drawn: AT
Project: Planning	Block: 612_PL_PH3_BLK A_P1	Page: 1

