





APARTMENT BLOCK B
REAR ELEVATION

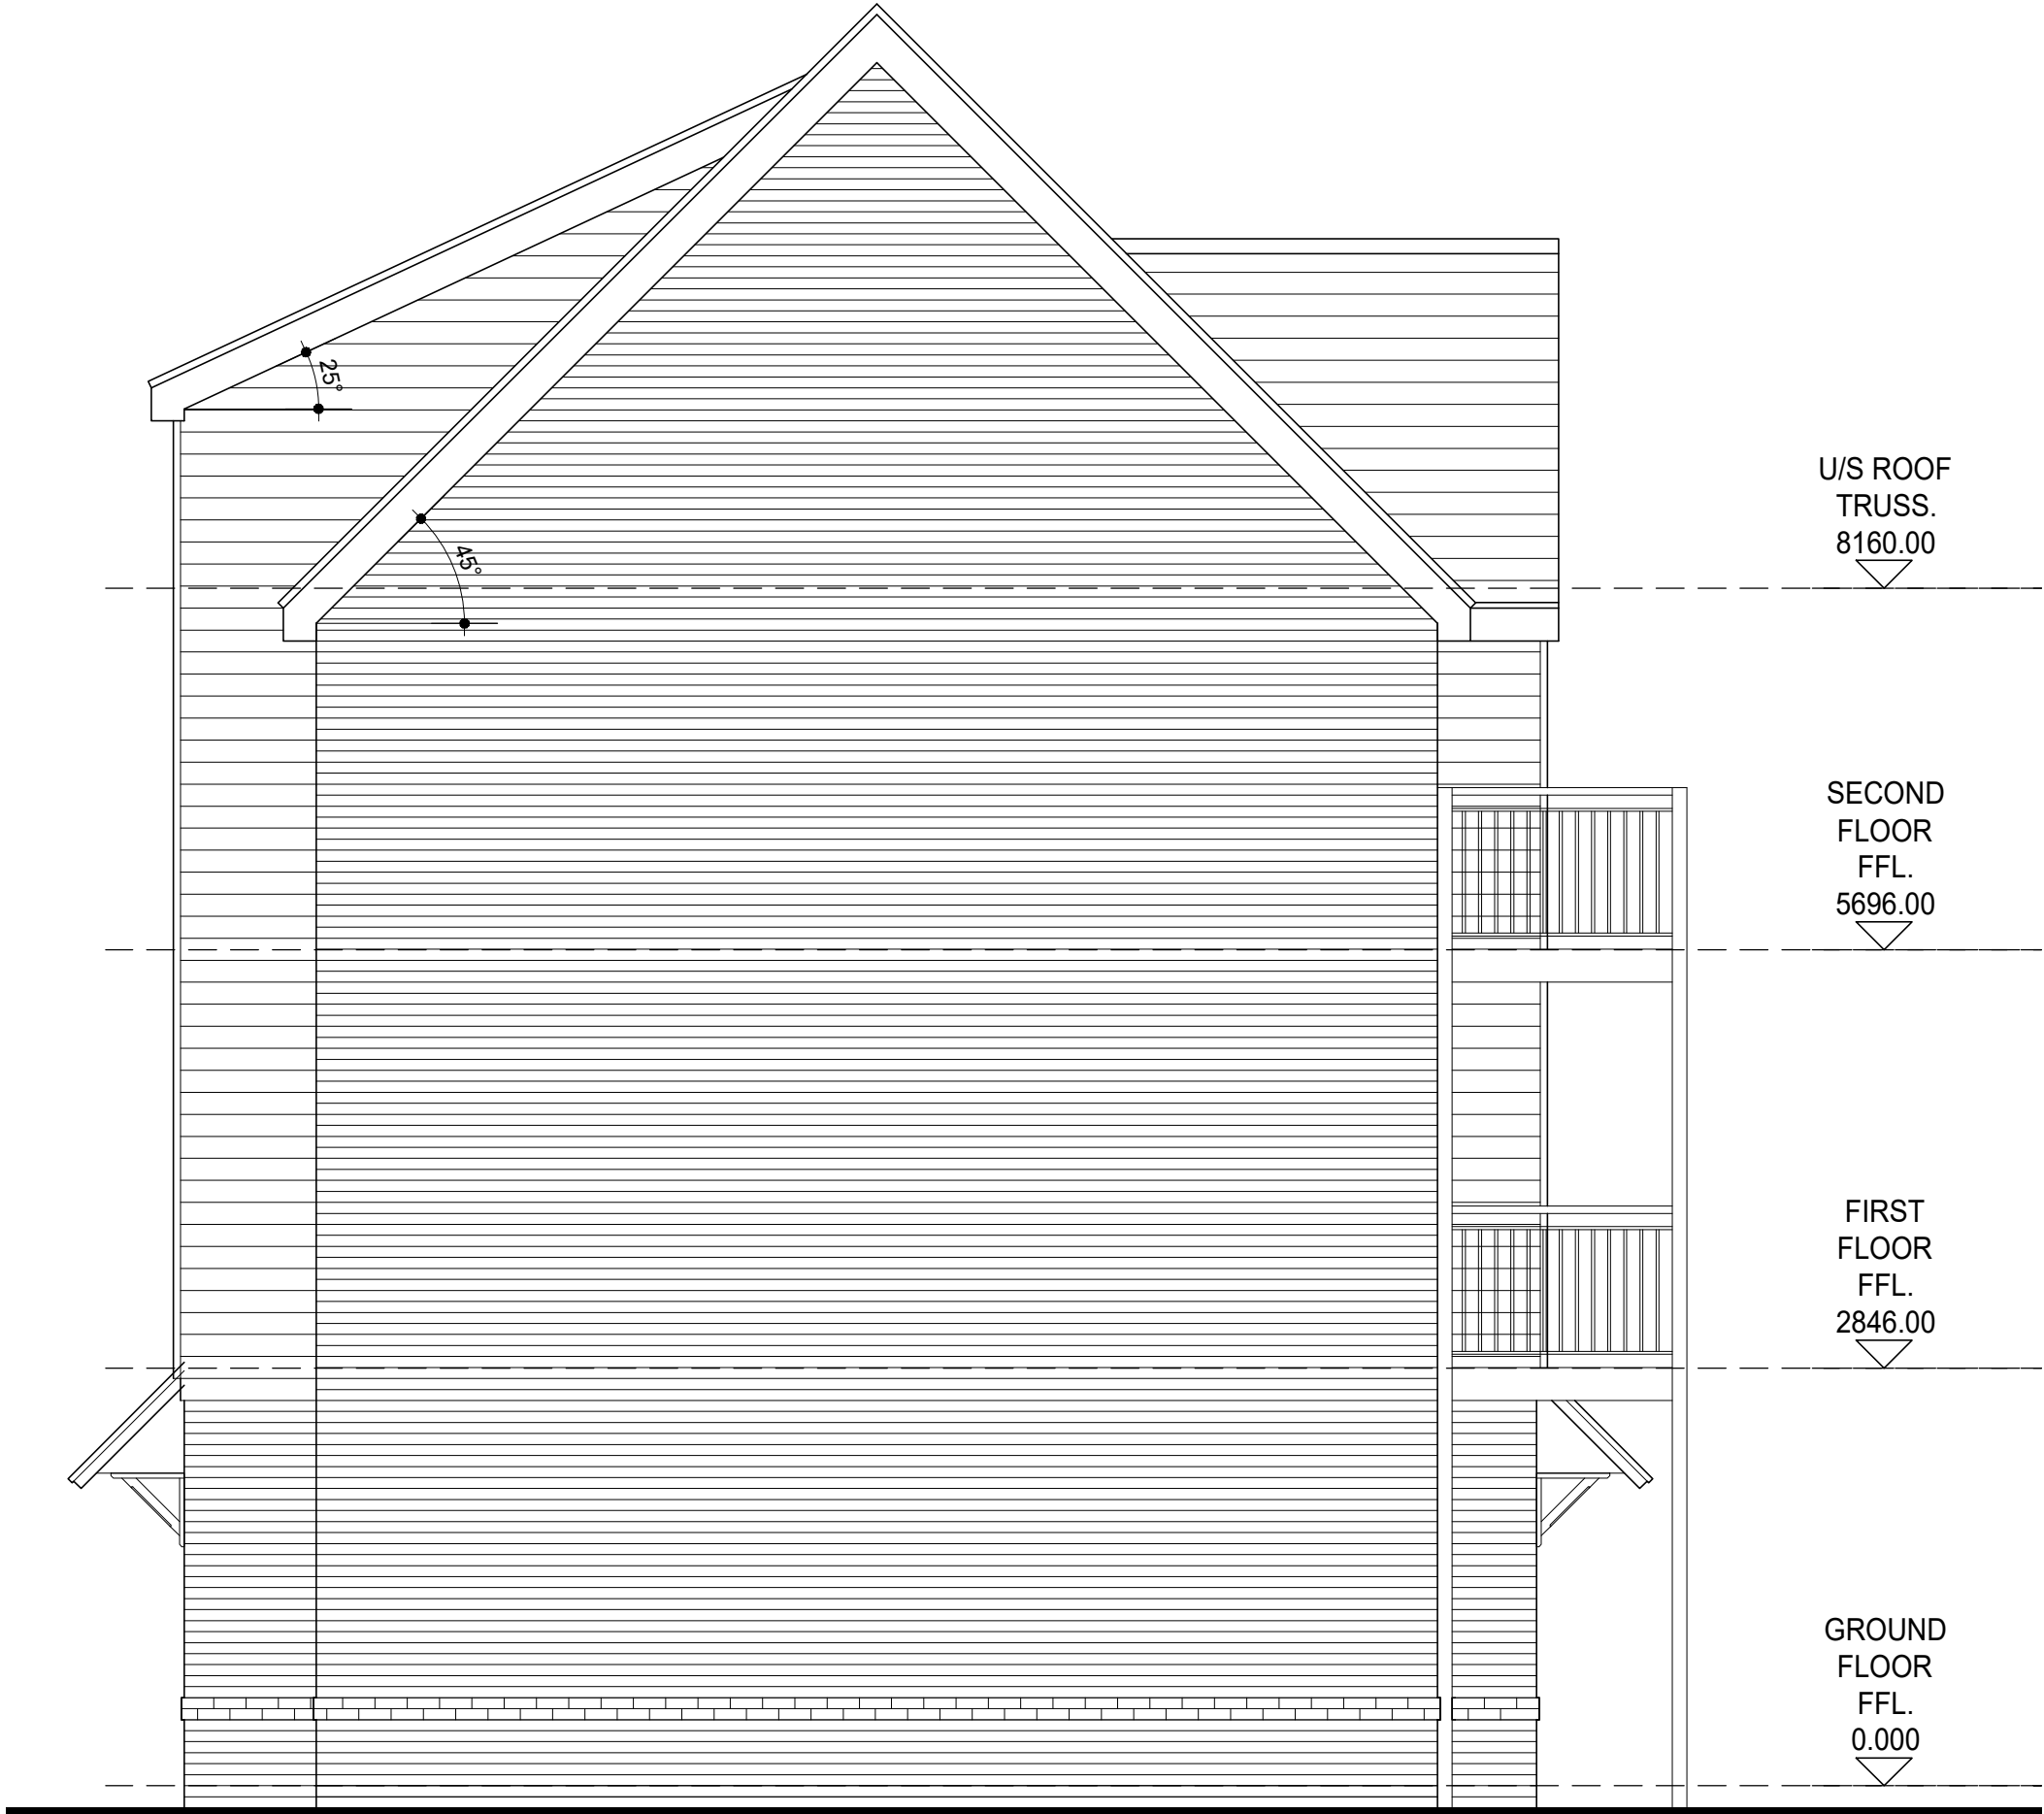

APARTMENT BLOCK B
SIDE ELEVATION

 

Rev.	Description	Date
Drawing Revisions		



Persimmon House
Knoll Road
Camberley, Surrey
GU15 3TG

Phase 3,
West Sampling

Malthouse Meadows
Phase 3
West Somting

Apartment Block B - Rear & Side Elevations

Drawn By Planning	Check By 612_PL_PH3_B&F_B_E2	Date AT
----------------------	---------------------------------	------------