




APARTMENT BLOCK B1 (AS) / B2 (OPP)
GROUND FLOOR LAYOUT

BLOCK B1 / B2 - FLOOR AREAS				
APT. UNIT	NET INTERNAL FLOOR AREA TO BOUNDARY (PP)	NET INTERNAL FLOOR AREA TO BOUNDARY (PP)	NET INTERNAL FLOOR AREA TO BOUNDARY (PP)	NET INTERNAL FLOOR AREA TO BOUNDARY (PP)
UNIT 1 (M4-2)	52.78 sqm	568.14 sqft	53.51 sqm	575.98 sqft
UNIT 2 (M4-2)	52.78 sqm	568.14 sqft	53.51 sqm	575.98 sqft



APARTMENT BLOCK B1 (AS) / B2 (OPP)
FIRST FLOOR LAYOUT

BLOCK B1 / B2 - FLOOR AREAS				
APT. UNIT	NET INTERNAL FLOOR AREA TO BOUNDARY (PP)	NET INTERNAL FLOOR AREA TO BOUNDARY (PP)	NET INTERNAL FLOOR AREA TO BOUNDARY (PP)	NET INTERNAL FLOOR AREA TO BOUNDARY (PP)
UNIT 1 (M4-2)	52.78 sqm	568.14 sqft	53.51 sqm	575.98 sqft
UNIT 2 (M4-2)	52.78 sqm	568.14 sqft	53.51 sqm	575.98 sqft

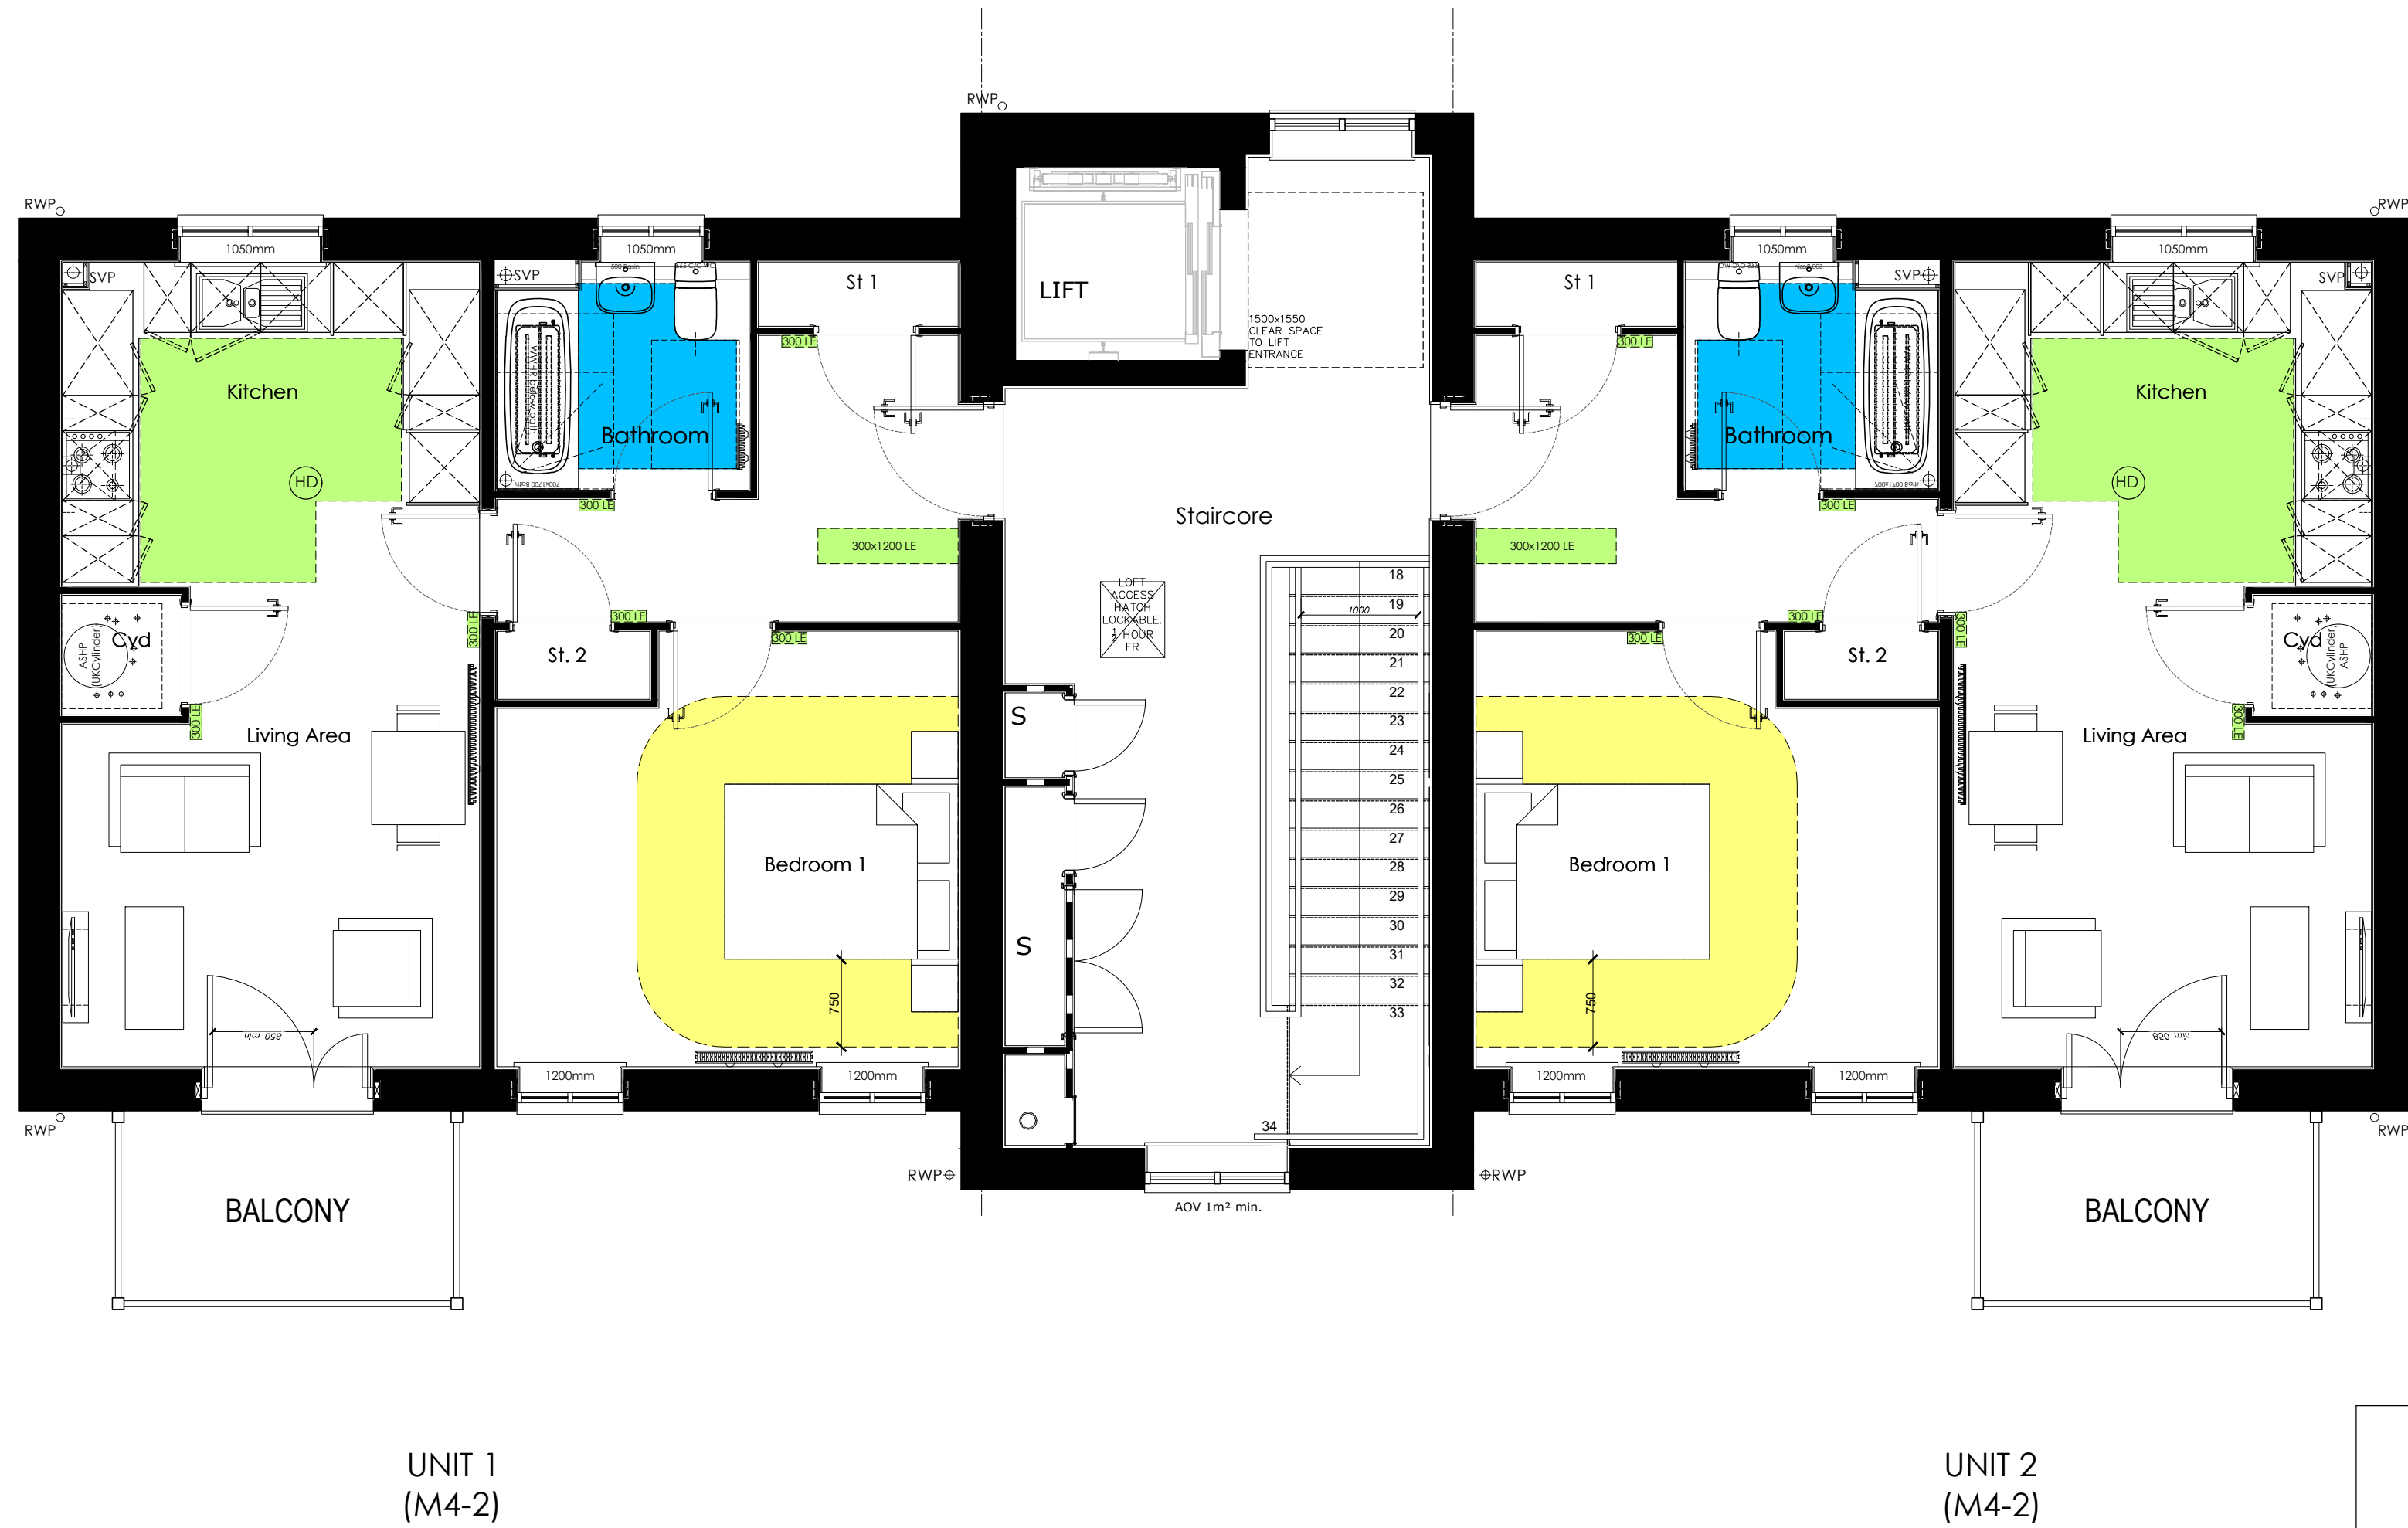

APARTMENT BLOCK B1 (AS) / B2 (OPP)
SECOND FLOOR LAYOUT

BLOCK B1 / B2 - FLOOR AREAS				
APT. UNIT	NET INTERNAL FLOOR AREA TO BOUNDARY (PP)	NET INTERNAL FLOOR AREA TO BOUNDARY (PP)	NET INTERNAL FLOOR AREA TO BOUNDARY (PP)	NET INTERNAL FLOOR AREA TO BOUNDARY (PP)
UNIT 1 (M4-2)	52.78 sqm	568.14 sqft	53.51 sqm	575.98 sqft
UNIT 2 (M4-2)	52.78 sqm	568.14 sqft	53.51 sqm	575.98 sqft

Rev.	Description	Date
Drawing Revisions		



Persimmon House
Knoll Road
Camberley, Surrey
GU15 3TG

Phase 3,
West Sampling

Malthouse Meadows
Phase 3
West Sampling

Apartment Block B - Floor Plans

Drawn April 2026	Scale 1:500 A3	Drawn AT
Checked Planning	Project No. 612_PL_P3_BLK B_P1	Rev. 1

