


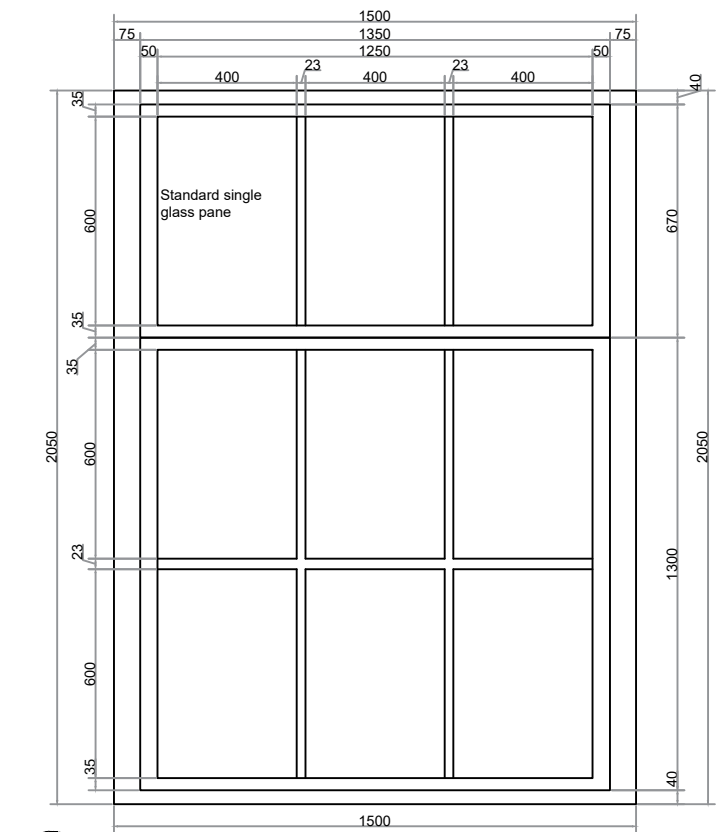


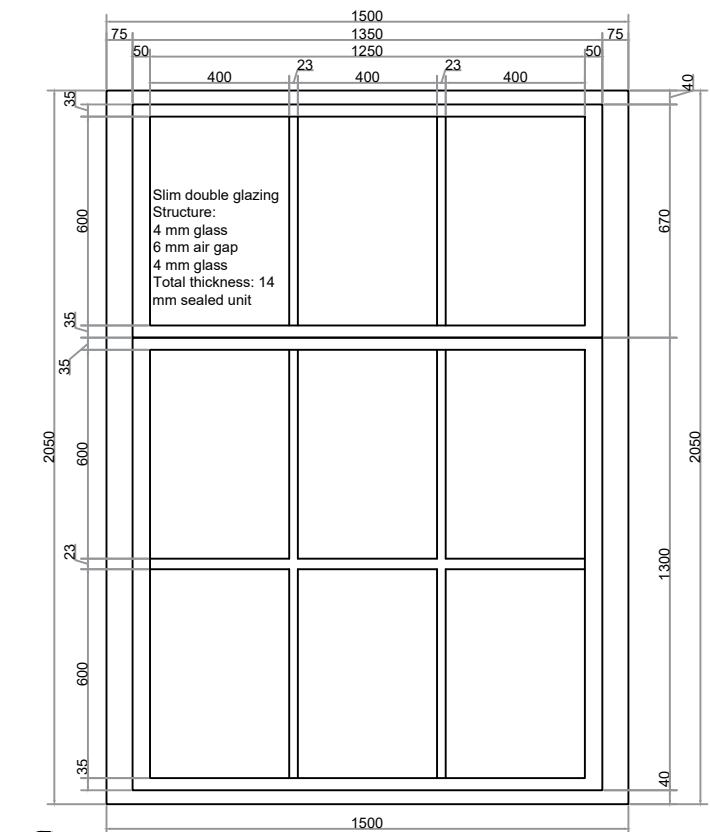


EXISTING WINDOW
SCALE:1:20=1MM

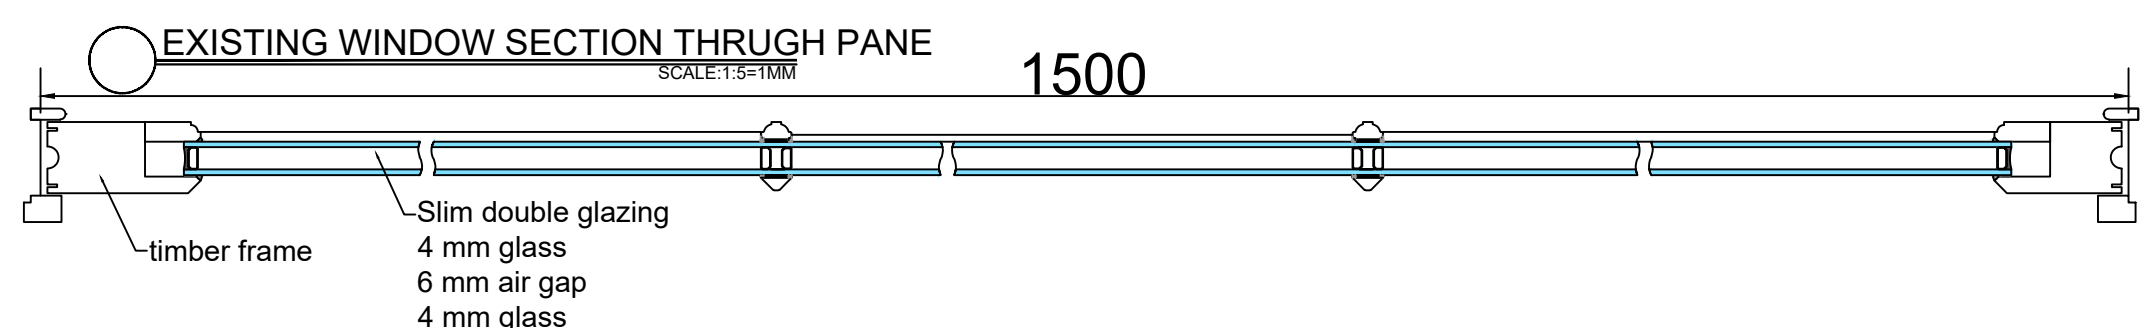


PROPOSED WINDOW
SCALE:1:20=1MM

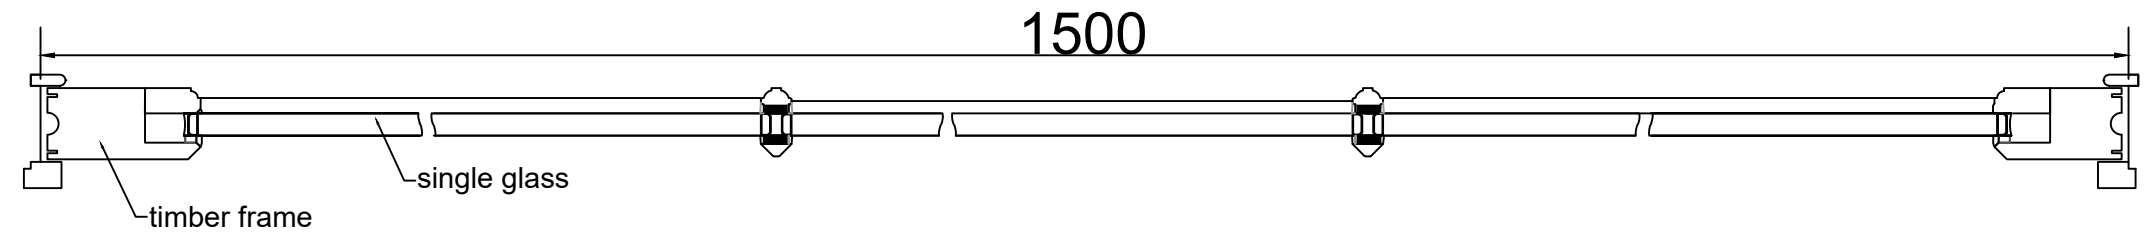

PROPOSED WINDOW SECTION THROUGH PANE
SCALE:1:5=1MM

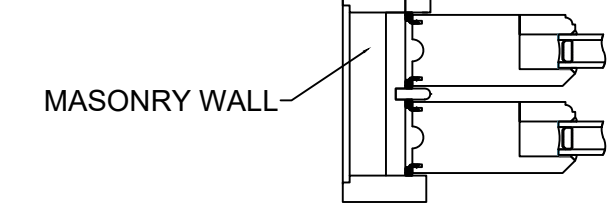

PROPOSED FRAME WITH WALL SECTION
SCALE:1:5=1MM

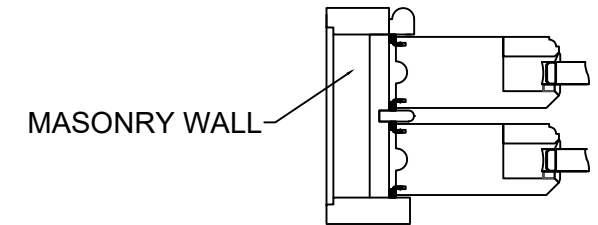

EXISTING FRAME WITH WALL SECTION
SCALE:1:5=1MM

LOGO

REVISION	NO. DATE DESCRIPTION				

ADDRESS

CLIENT

DRAWN BY:

CHECK BY:

SCALE
AS PER SHEET

PROJECT

DATE

SHEET

LOUNGE
WINDOW