


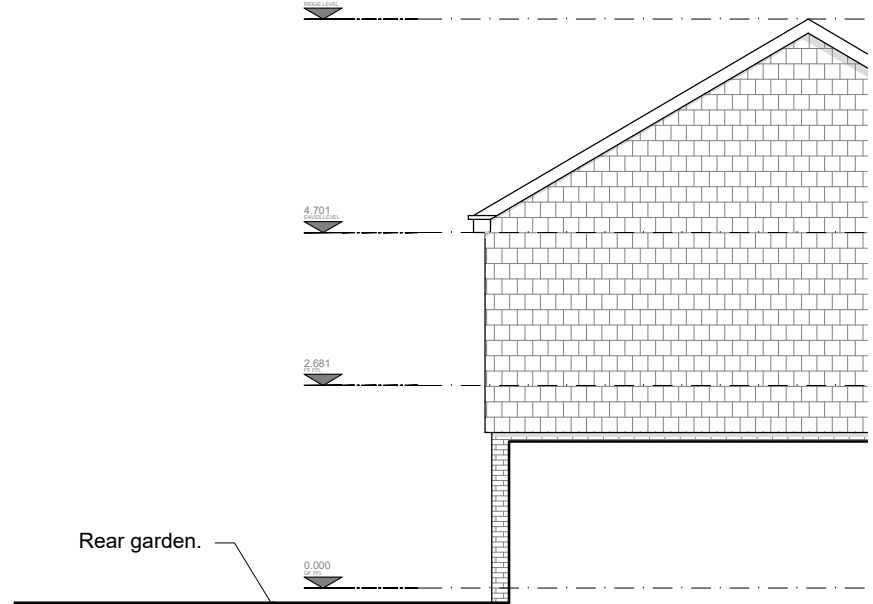


1 Existing
South Elevation


0 0.5 1.0 2.0 3.0 4.0 5.0 10.0
Scale in metres




2 Existing
West Elevation

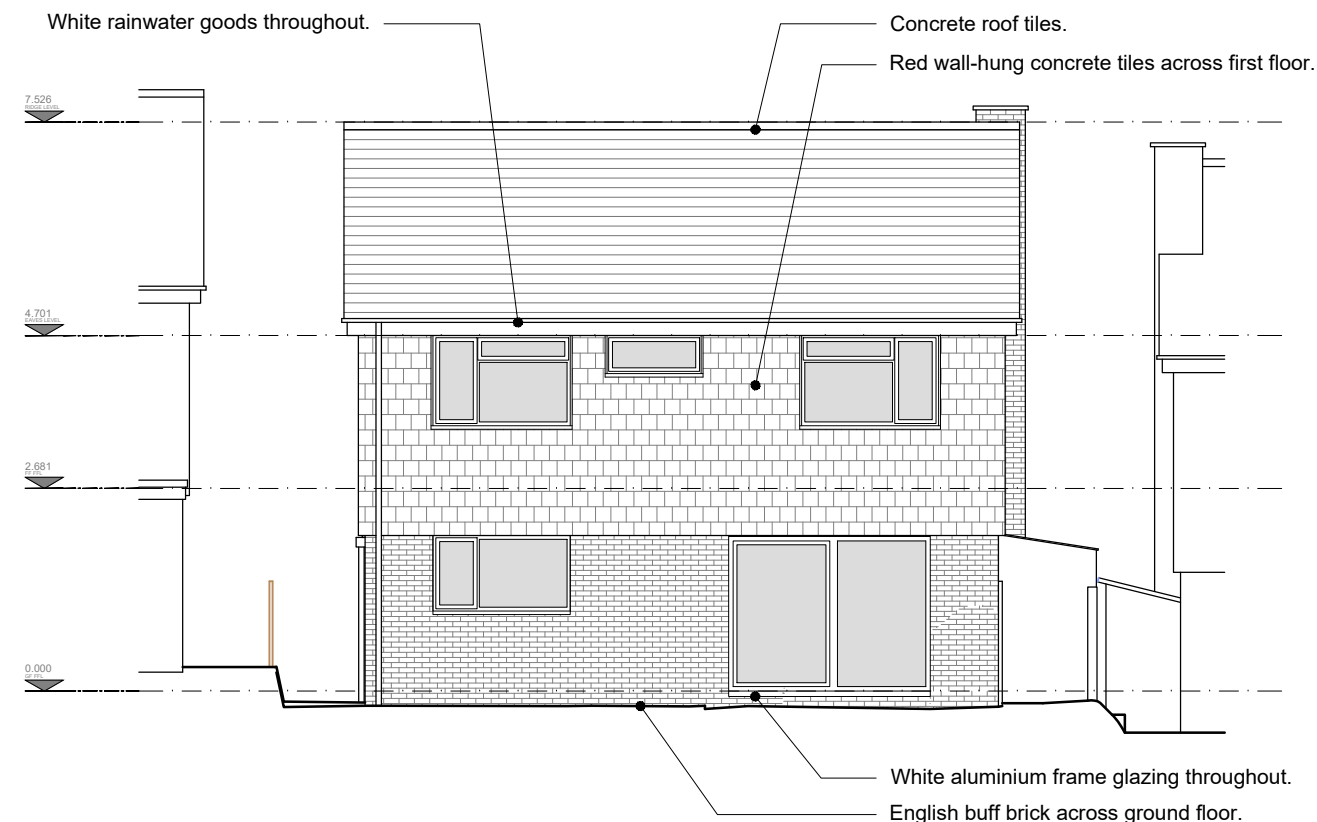

3 Existing
North Elevation

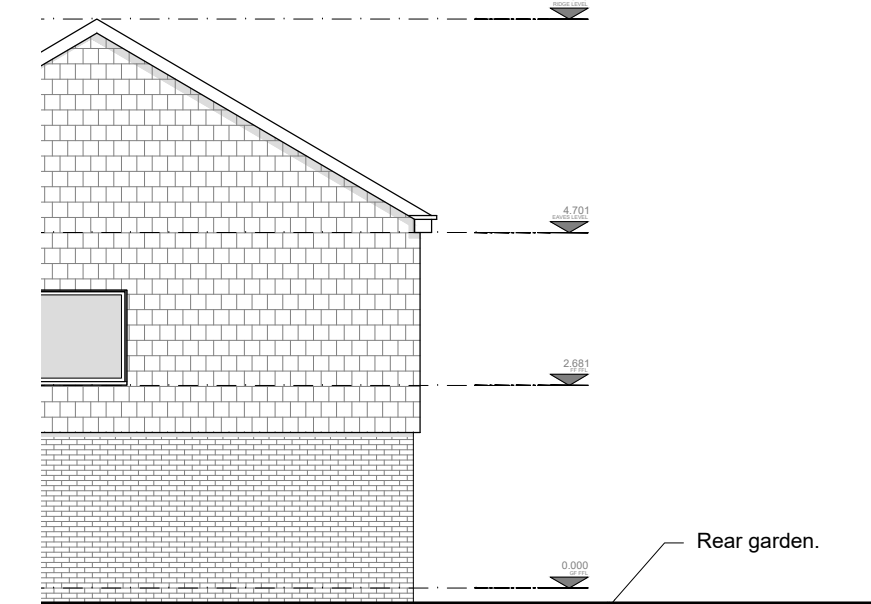


4 Existing
East Elevation

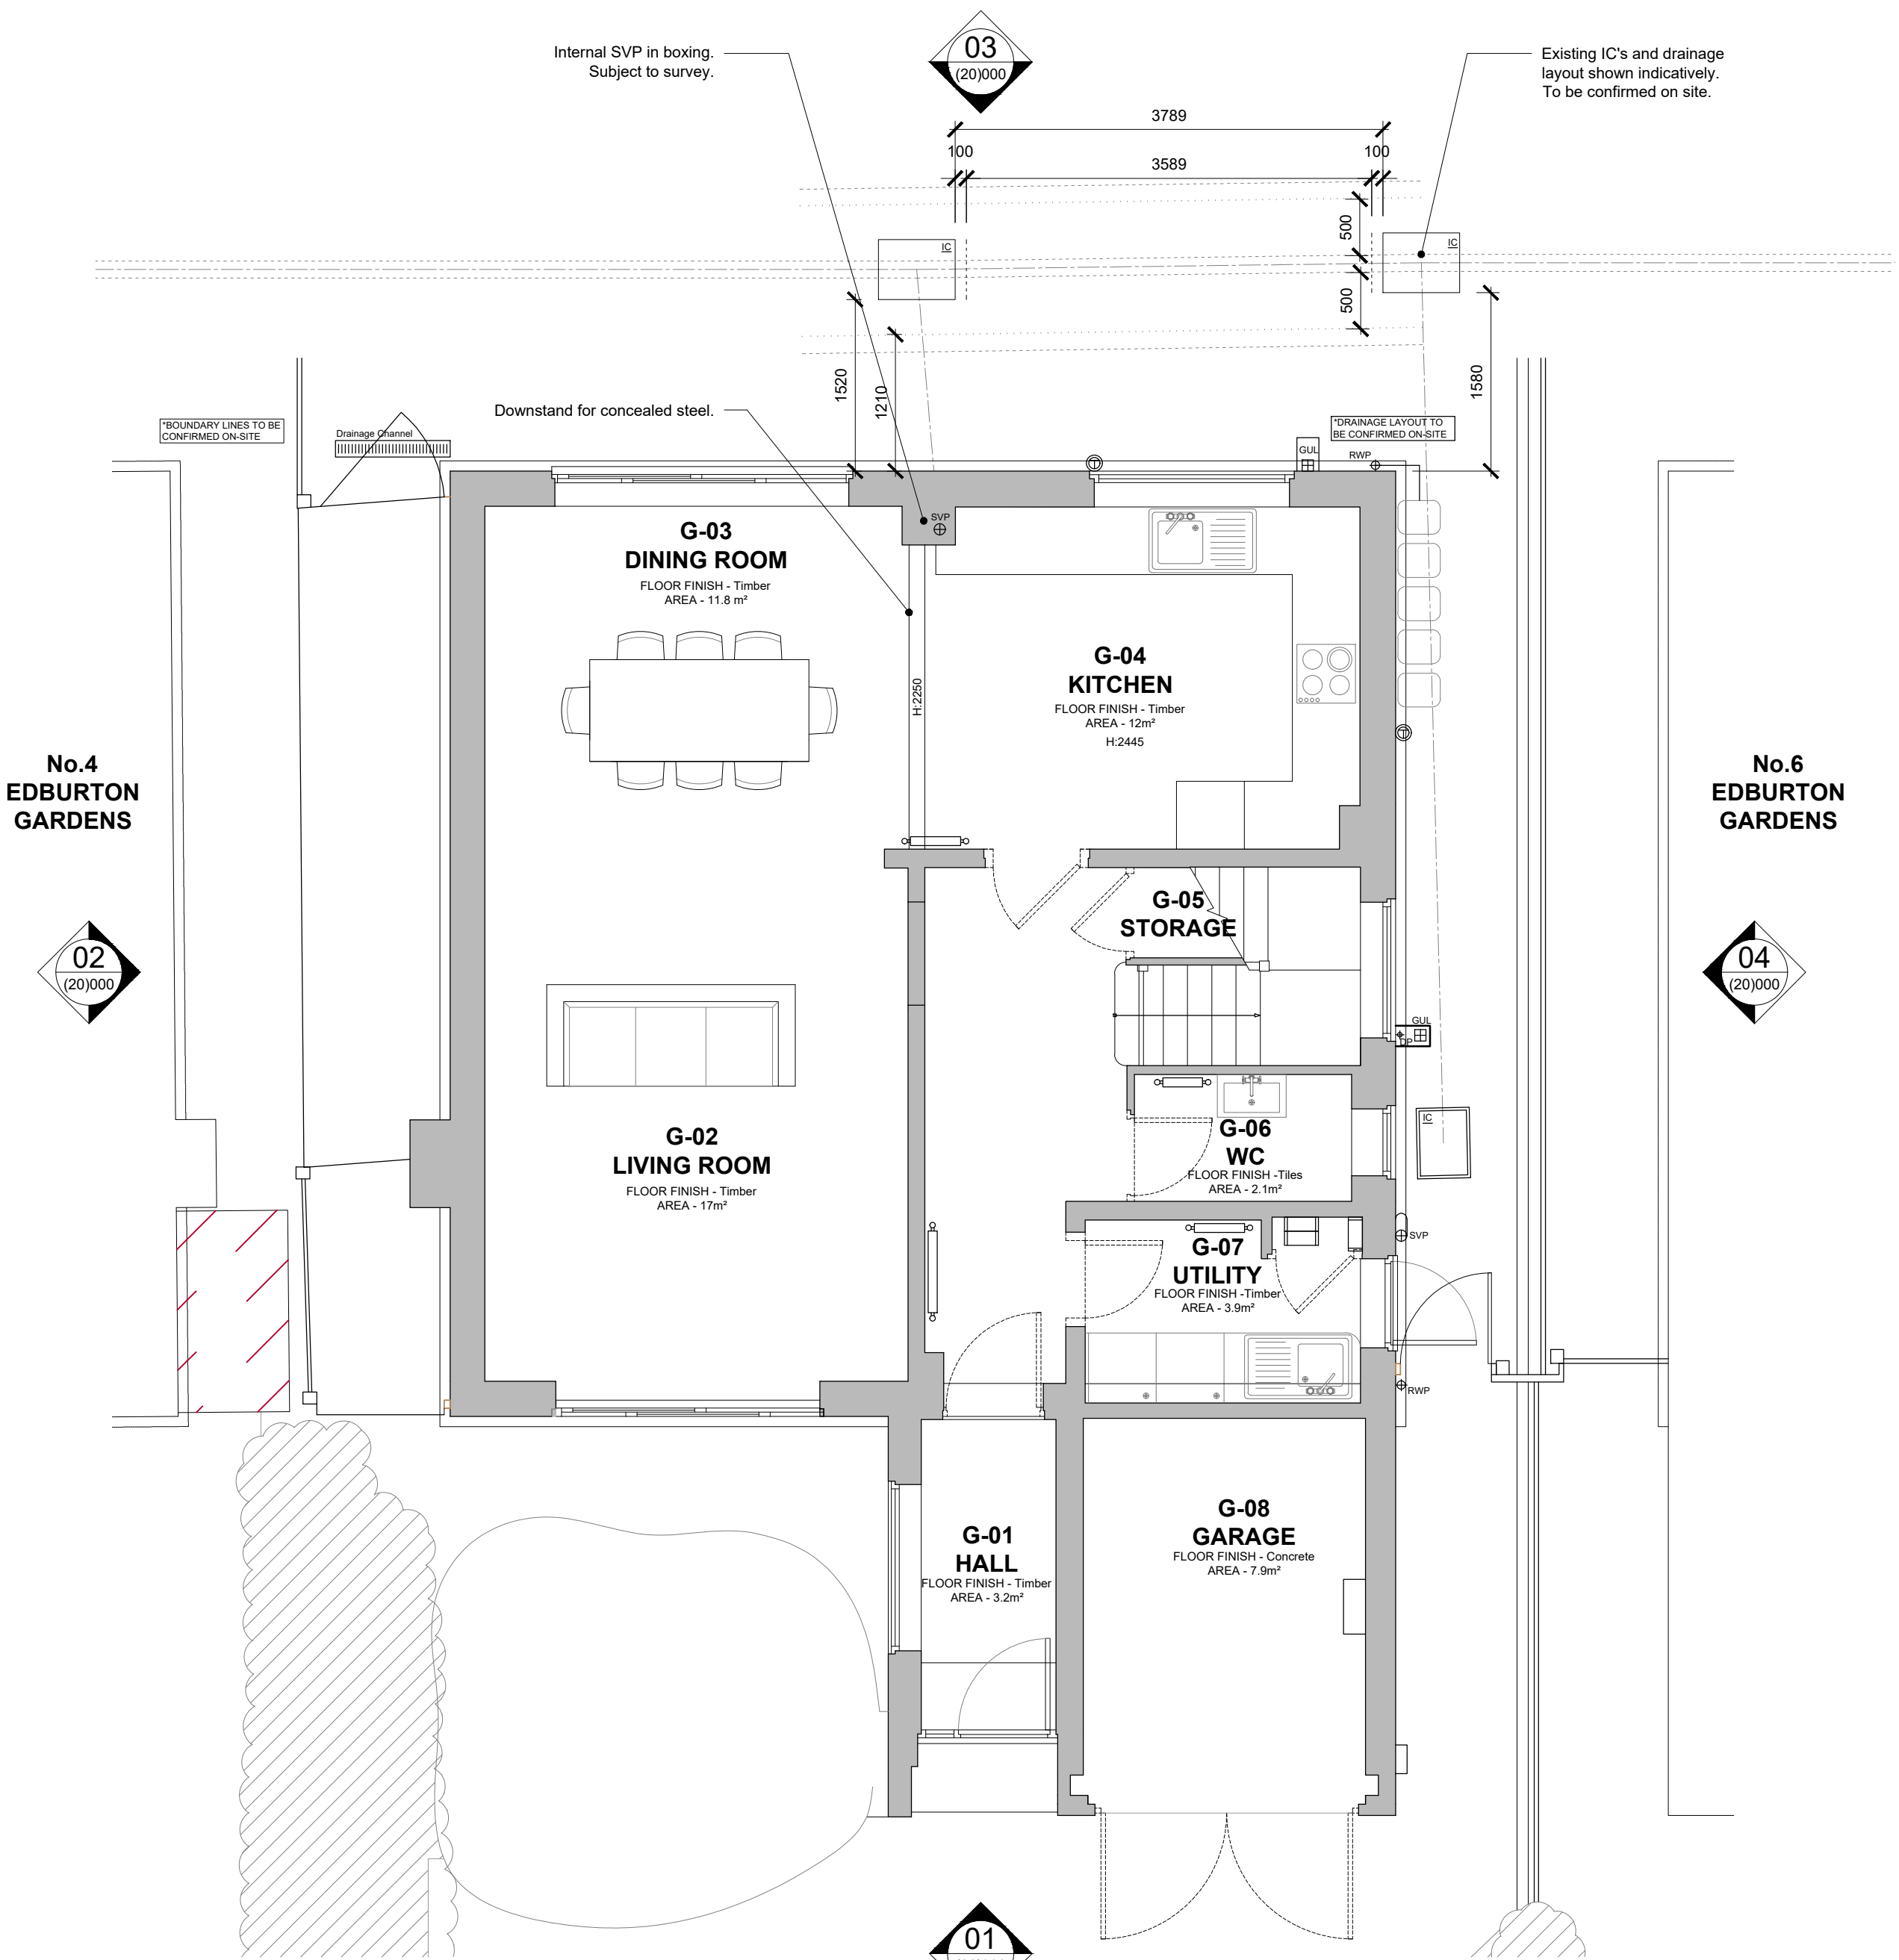

5 Existing
Ground Floor Plan

0 0.5 1.0 2.0 3.0 4.0 5.0
Scale in metres

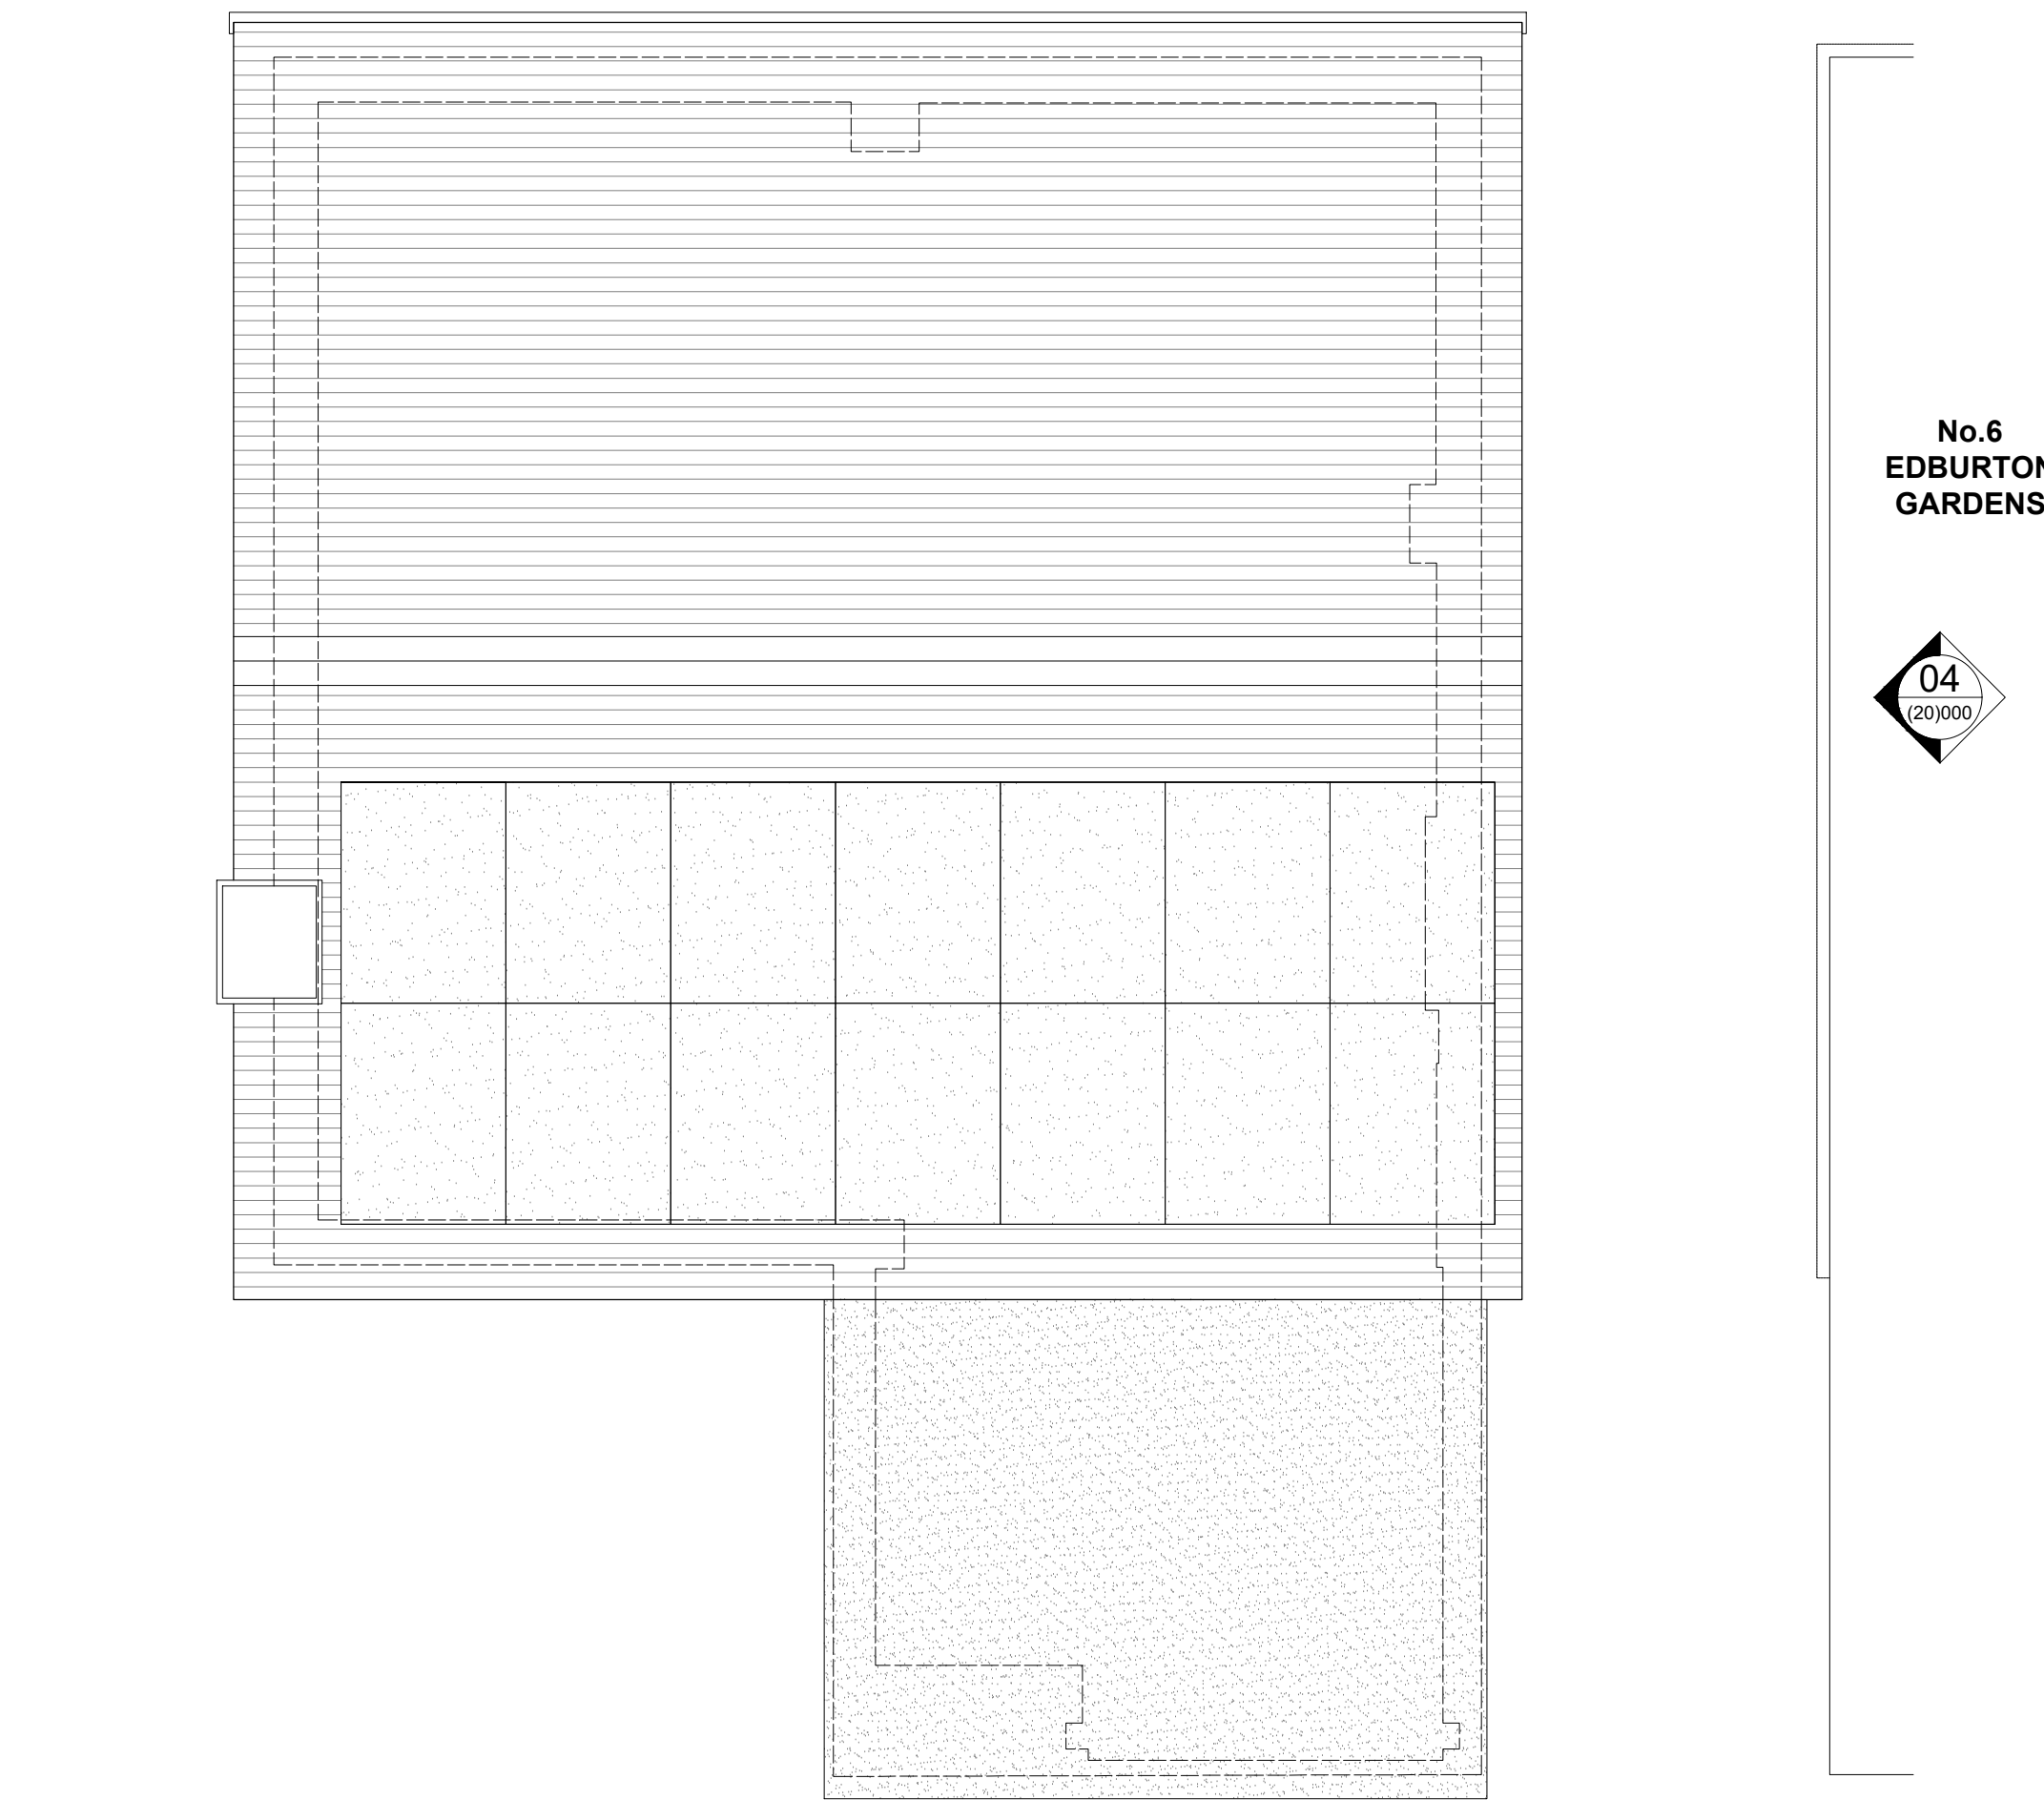

6 Existing
Roof Plan

0 0.5 1.0 2.0 3.0 4.0 5.0
Scale in metres

key:
Existing Walls

/ 13/02/2026 Issued for approval. SP LH

rev. date notes drawn checked

This drawing is the property of Willow Design & Planning Ltd © and protected by the Copyright, Designs and Patents Act, 1988. Do Not Scale. All dimensions and conditions are to be checked on site prior to preparing drawings or commencing any work.

client:
Katy Hodgson

architect:
WILLOW
DESIGN PLANNING DELIVERY
370 The Yard Brighton Road,
Shoreham by Sea,
West Sussex, BN43 6RE
tel. 01273 456519
info@willowarchitects.net

issued for:
Approval

drawn by: checked by:
SP LH

project north:



drawing title:
Existing
Plans & Elevations

scale @ A1:
1:50

(20)000

drawing no. revision