





1 Proposed South Elevation 1:100


0 0.5 1.0 2.0 3.0 4.0 5.0 10.0
Scale in metres

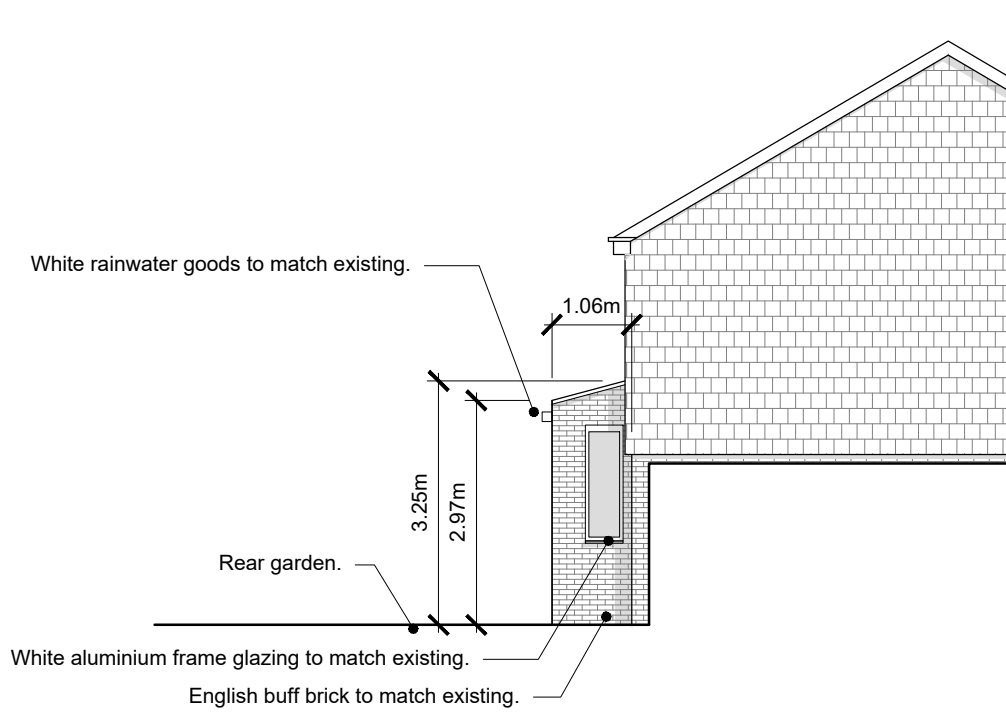


2 Proposed West Elevation 1:100

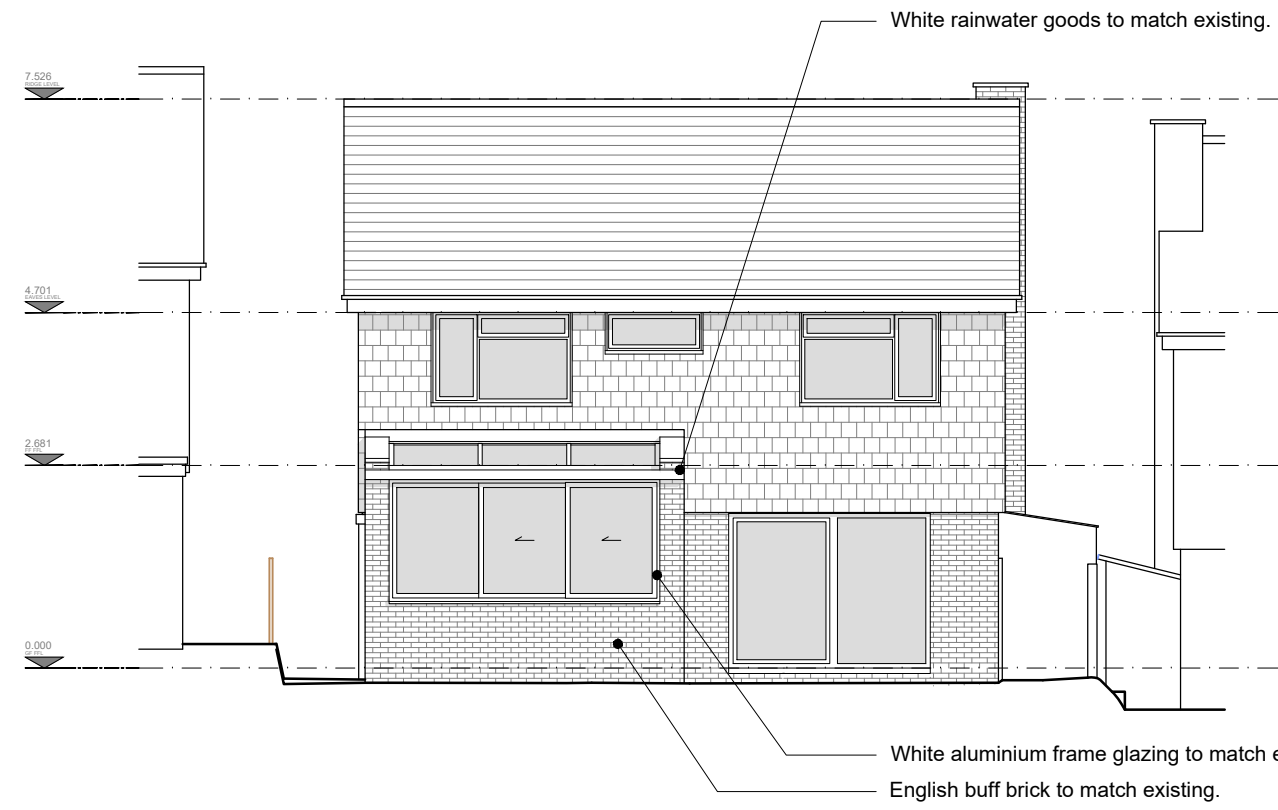

3 Proposed North Elevation 1:100

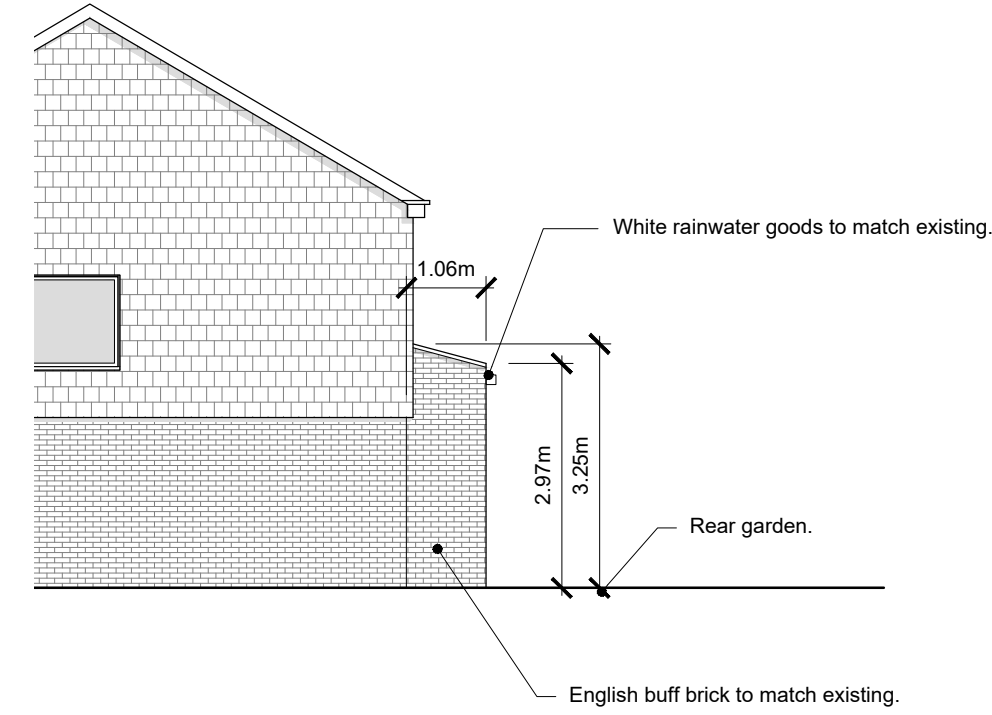

4 Proposed East Elevation 1:100

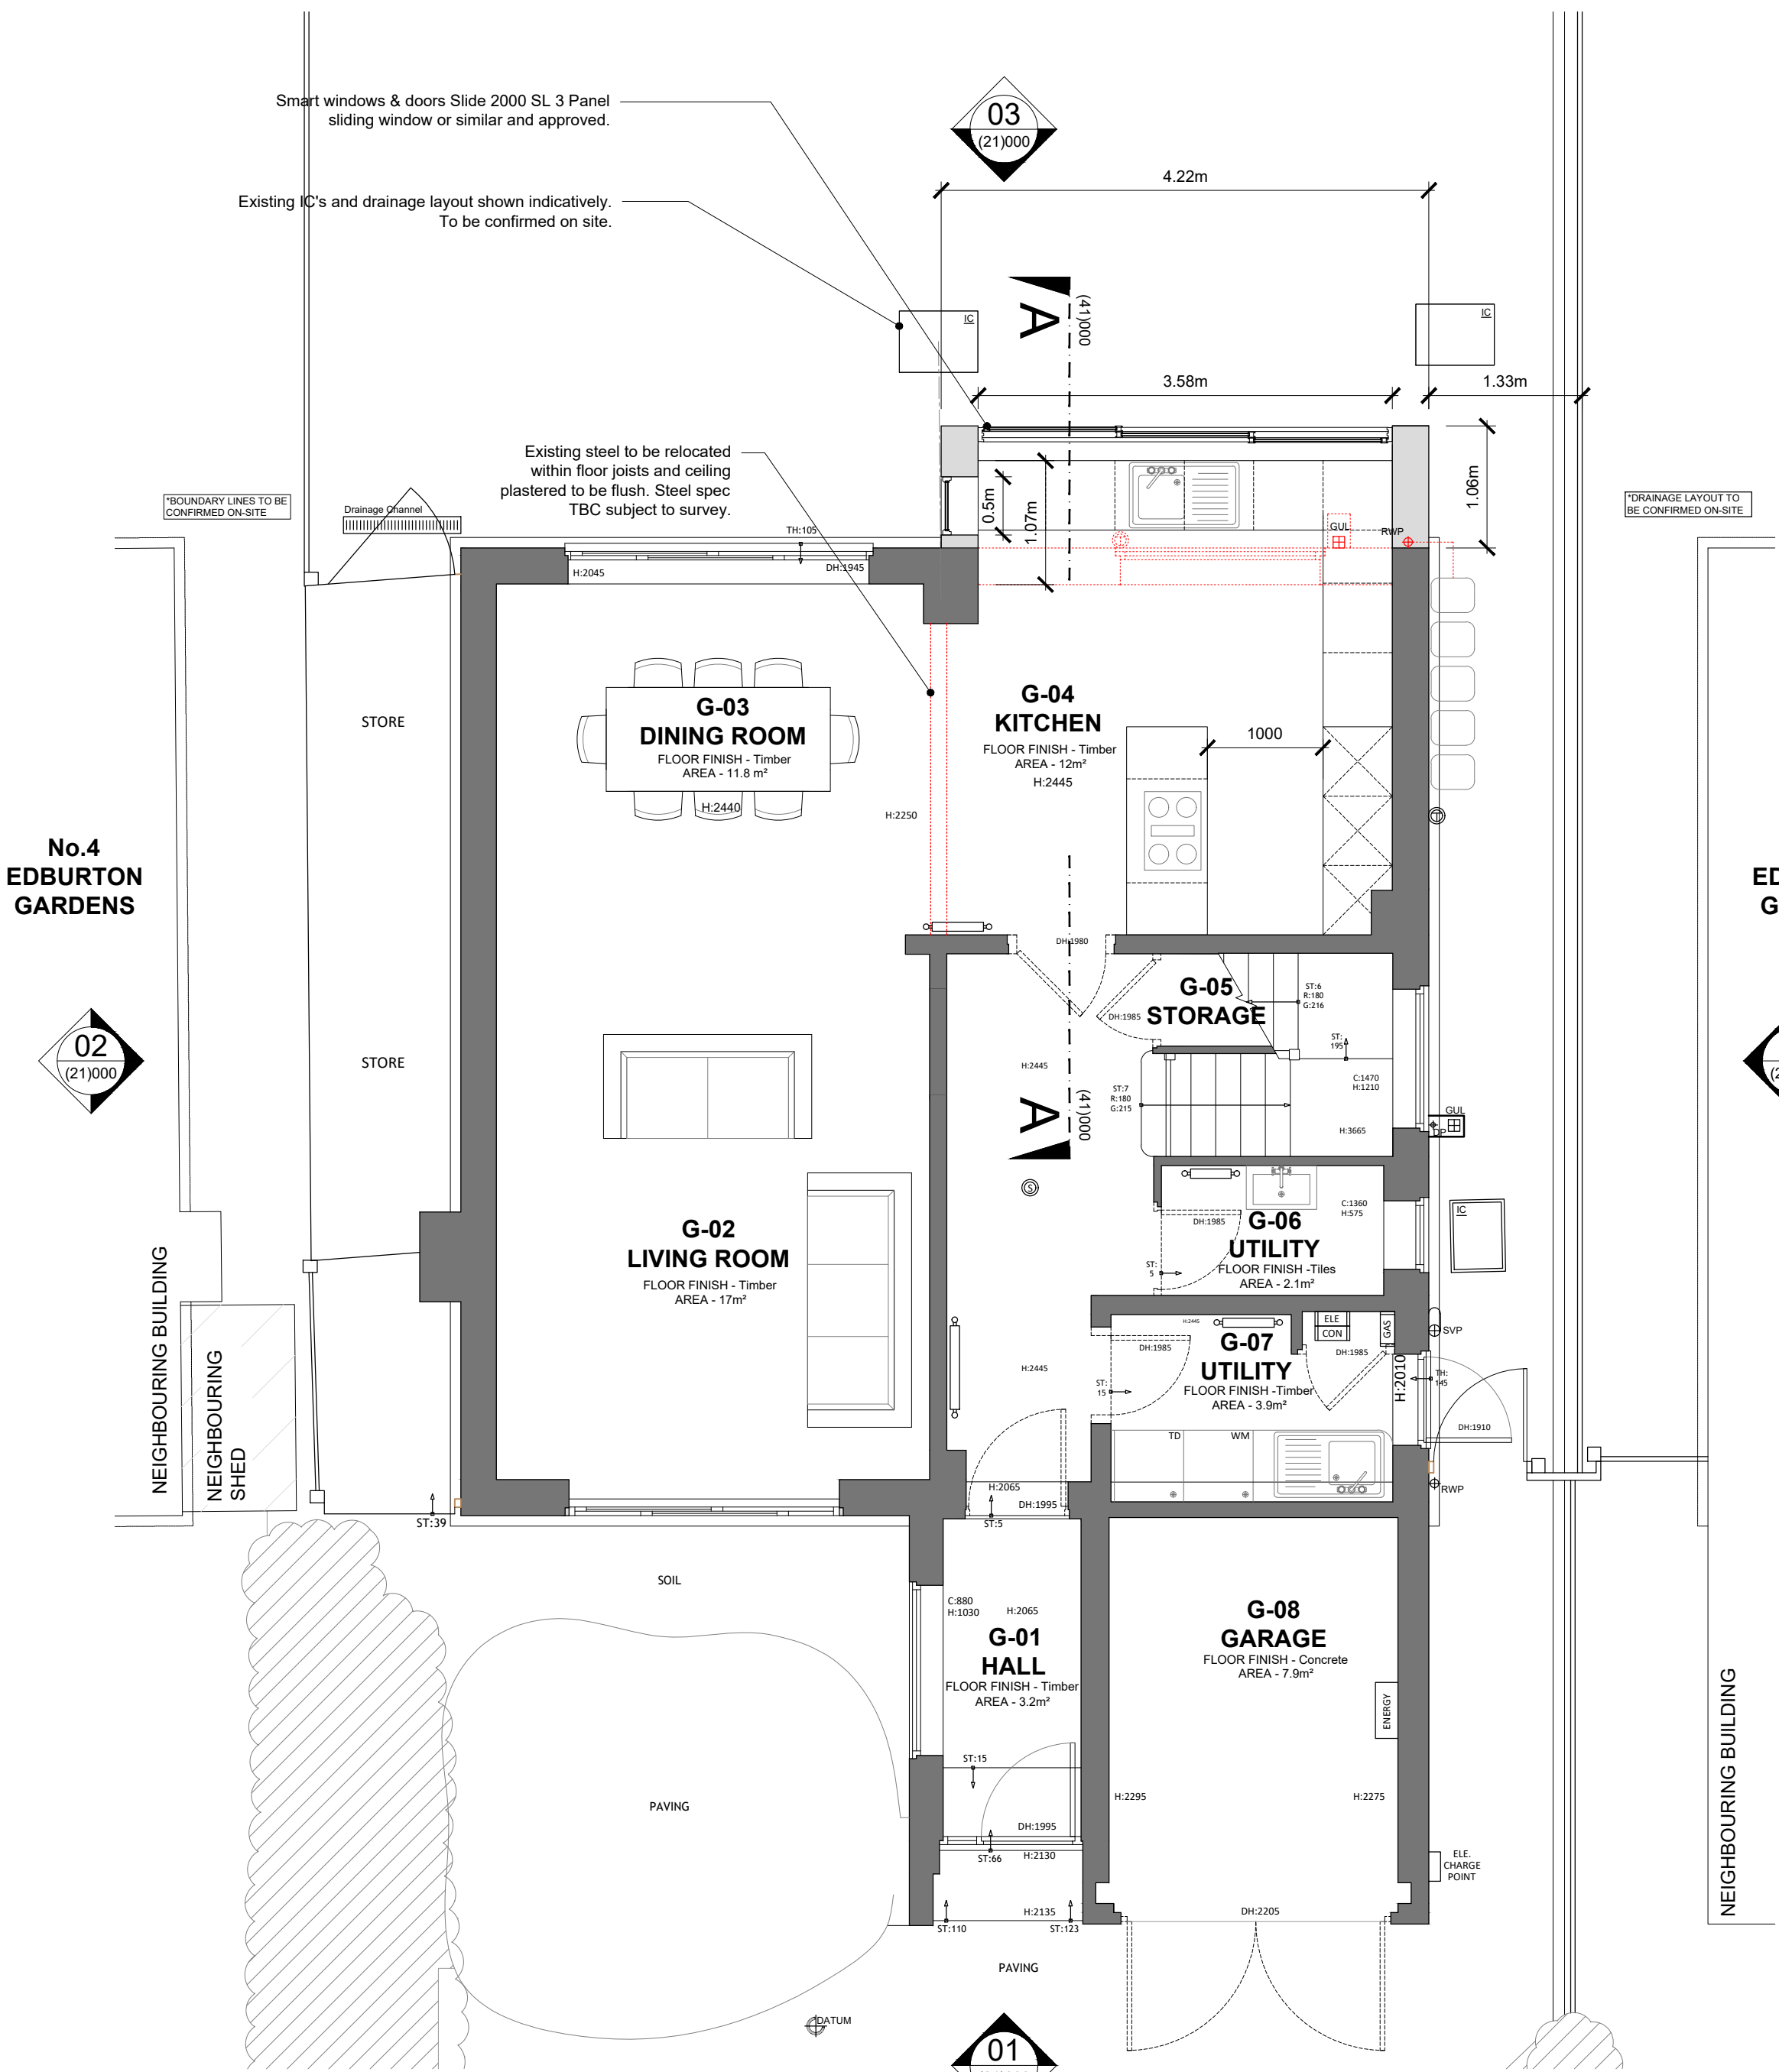

5 Proposed Ground Floor Plan 1:50

0 0.5 1.0 2.0 3.0 4.0 5.0
Scale in metres

6 Proposed Roof Plan 1:50

0 0.5 1.0 2.0 3.0 4.0 5.0
Scale in metres

key:
Existing Walls
Proposed Walls
Demolition

/ 13/02/2026 Issued for approval. SP LH

rev. date notes drawn checked

This drawing is the property of Willow Design & Planning Ltd © and protected by the Copyright, Designs and Patents Act, 1988. Do Not Scale. All dimensions and conditions are to be checked on site prior to preparing drawings or commencing any work.

client:
Katy Hodgson

architect:
WILLOW
DESIGN PLANNING DELIVERY
370 The Yard Brighton Road,
Shoreham by Sea,
West Sussex, BN43 6RE
tel. 01273 456519
info@willowarchitects.net

issued for:
Approval

drawn by: checked by:
SP LH

project north:



drawing title:
Proposed
Plans & Elevations
scale @ A1:
1:50

(21)000 /

drawing no. revision