

© 2023 1 Stop Design & Build.
All dimensions to be checked on site by the contractor and such dimensions to be their responsibility. All construction works must comply with the relevant British Standards and Building Regulations requirements. Any drawing errors and omissions to be reported to 1 Stop Design & Build.

Client Name

TD

Project Address

7 Colebrook Rd, Southwick,
Brighton BN42

Section

REAR EXTENSION

Stage

PLANNING

Drawing Title

EXISTING ELEVATIONS

Drawing Status

For Approval

Revisions and Notes

EXISTING STRUCTURE

STRUCTURE TO BE DEMOLISHED

PROPOSED STRUCTURE

SHARED WALL

LEGEND

Project No. 2026-05-BN42

Drawing No. A-003

Revision 00

Scale at A3 1:100

Date 17/07/2026

Designed MI Checked FM


Drawn MI Approved FM

**1 STOP
DESIGN
& BUILD**


1 STOP DESIGN & BUILD
128 CITY ROAD LONDON, EC1V 2NX, UK
Email: info@1stopdesignandbuild.co.uk

Web: www.1stopdesignandbuild.co.uk

Phone No.: 0208 0366888

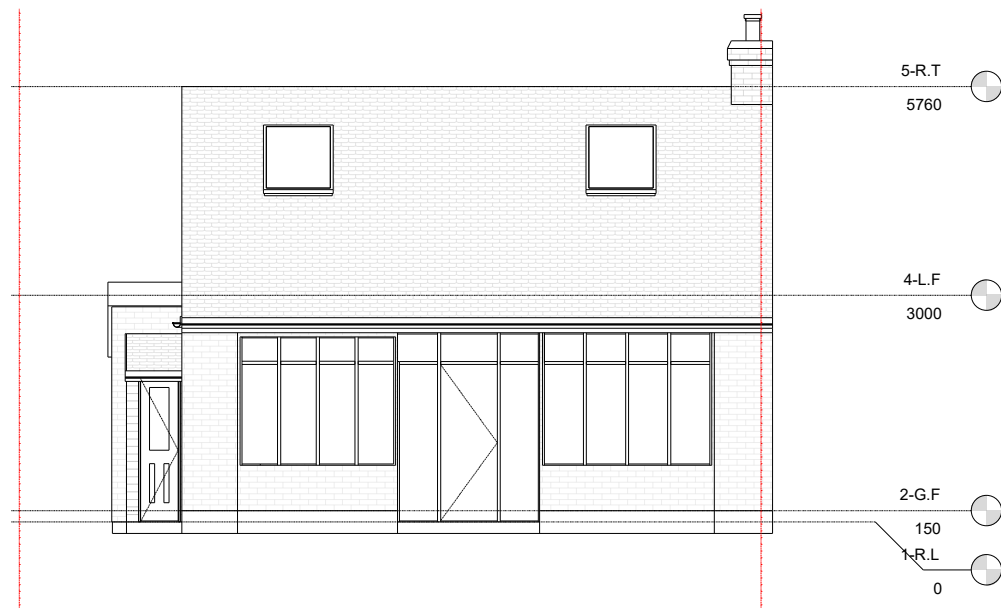


EAST ELEVATION

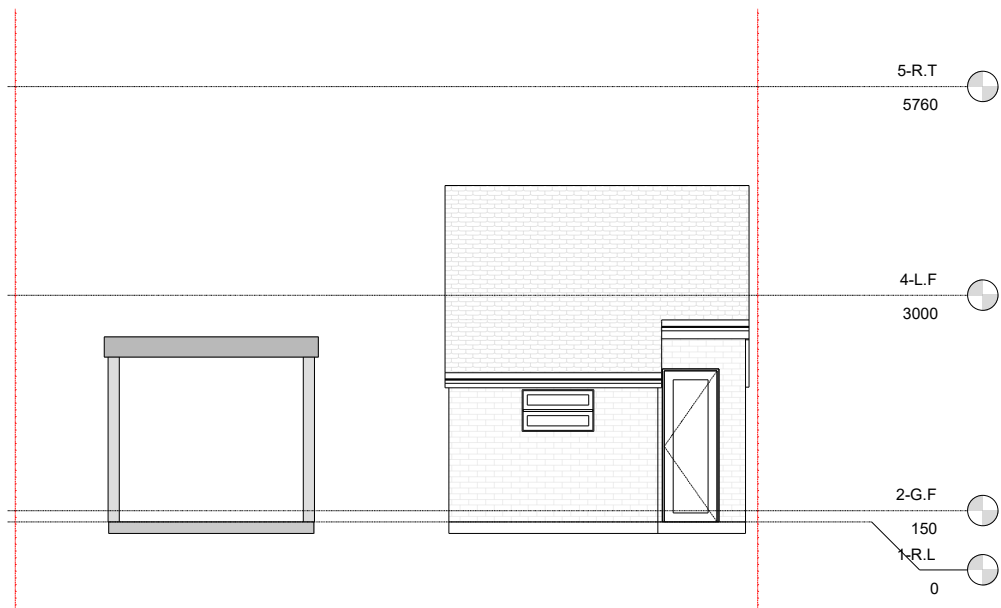

OUTBUILDING EAST ELEVATION



WEST ELEVATION

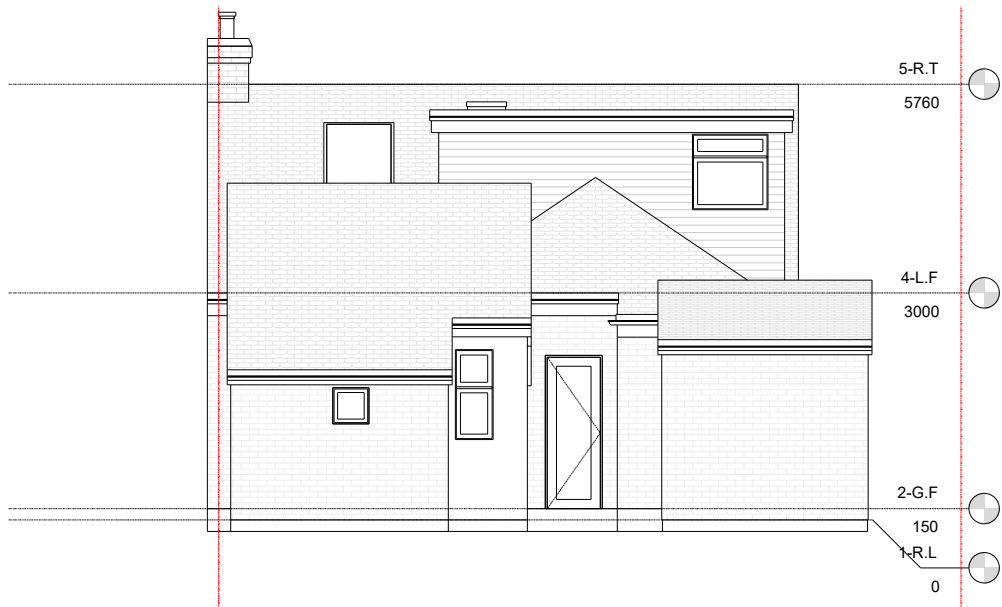

OUTBUILDING WEST ELEVATION

0m 2m 4m 6m 8m 10m

SCALE 1:100 @ A3