

Revisions


| No. | Description | Date     | By |
|-----|-------------|----------|----|
|     |             |          |    |
|     |             |          |    |
|     |             |          |    |
| 1   | PLANNING    | 15-07-26 |    |

Notes:

GENERAL NOTES:

All dimensions & levels are preliminary and approximate and subject to utilities search, legal boundaries and detailed layouts/ design development through consultation.

Dimensions are to be checked on site by contractor & sub contractors prior to commencement of work, any discrepancies are to be highlighted immediately to the architects.

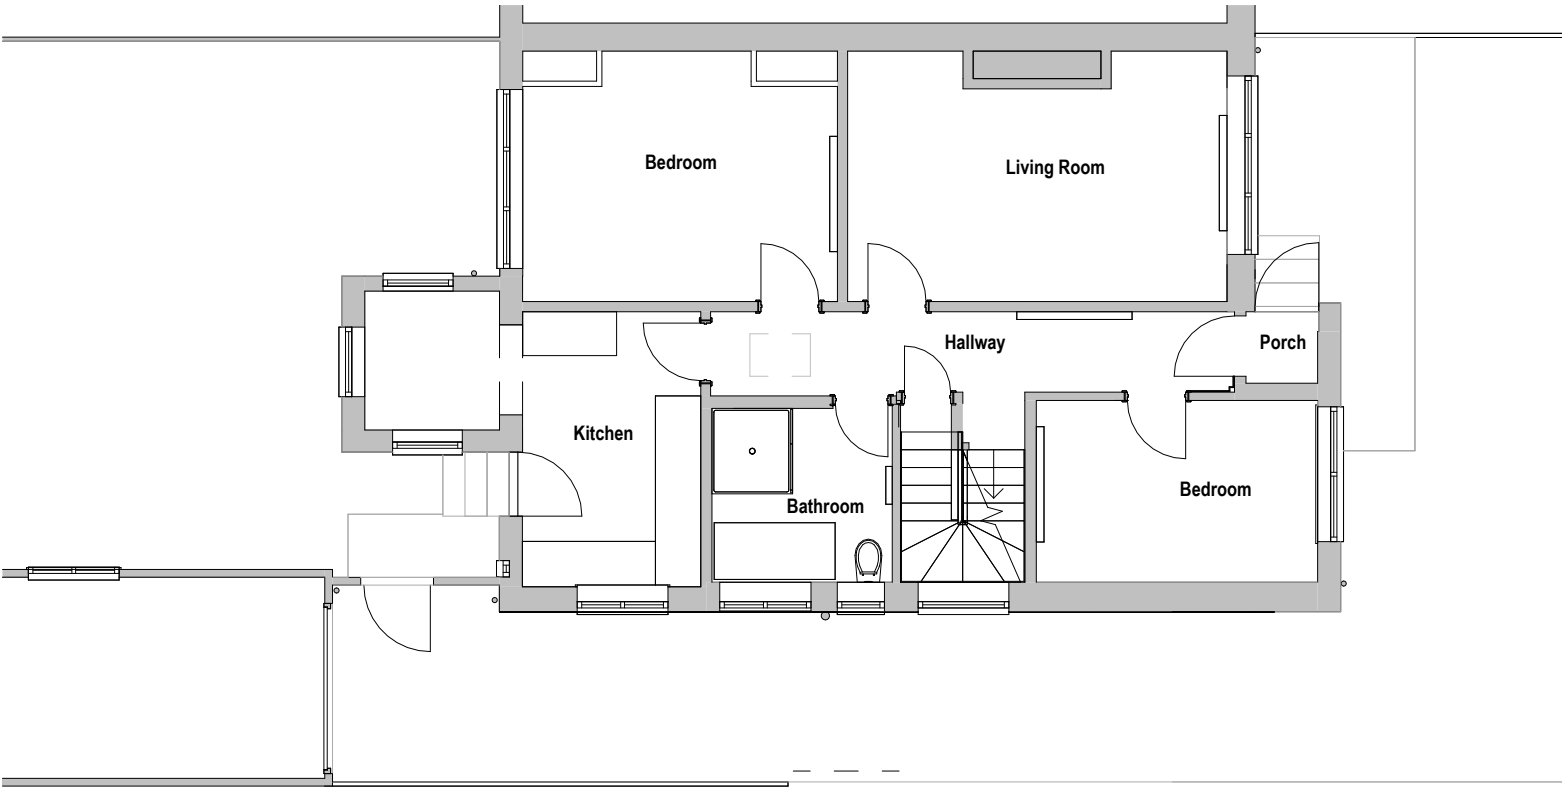

Scale 1 to 100

0125

M

Scale: 1 : 100 @ A3

Project No.722

Project Name:15 Greenoaks

N

Drawing Name:  
**Proposed Ground Floor Plan**

|             |             |                          |
|-------------|-------------|--------------------------|
| Drawing No. | Revision:   | Suitability Description: |
| <b>P006</b> | <b>P1</b>   | <b>PLANNING</b>          |
| Drawn: MS   | Checked: GF | Orig Paper Size: A3      |