




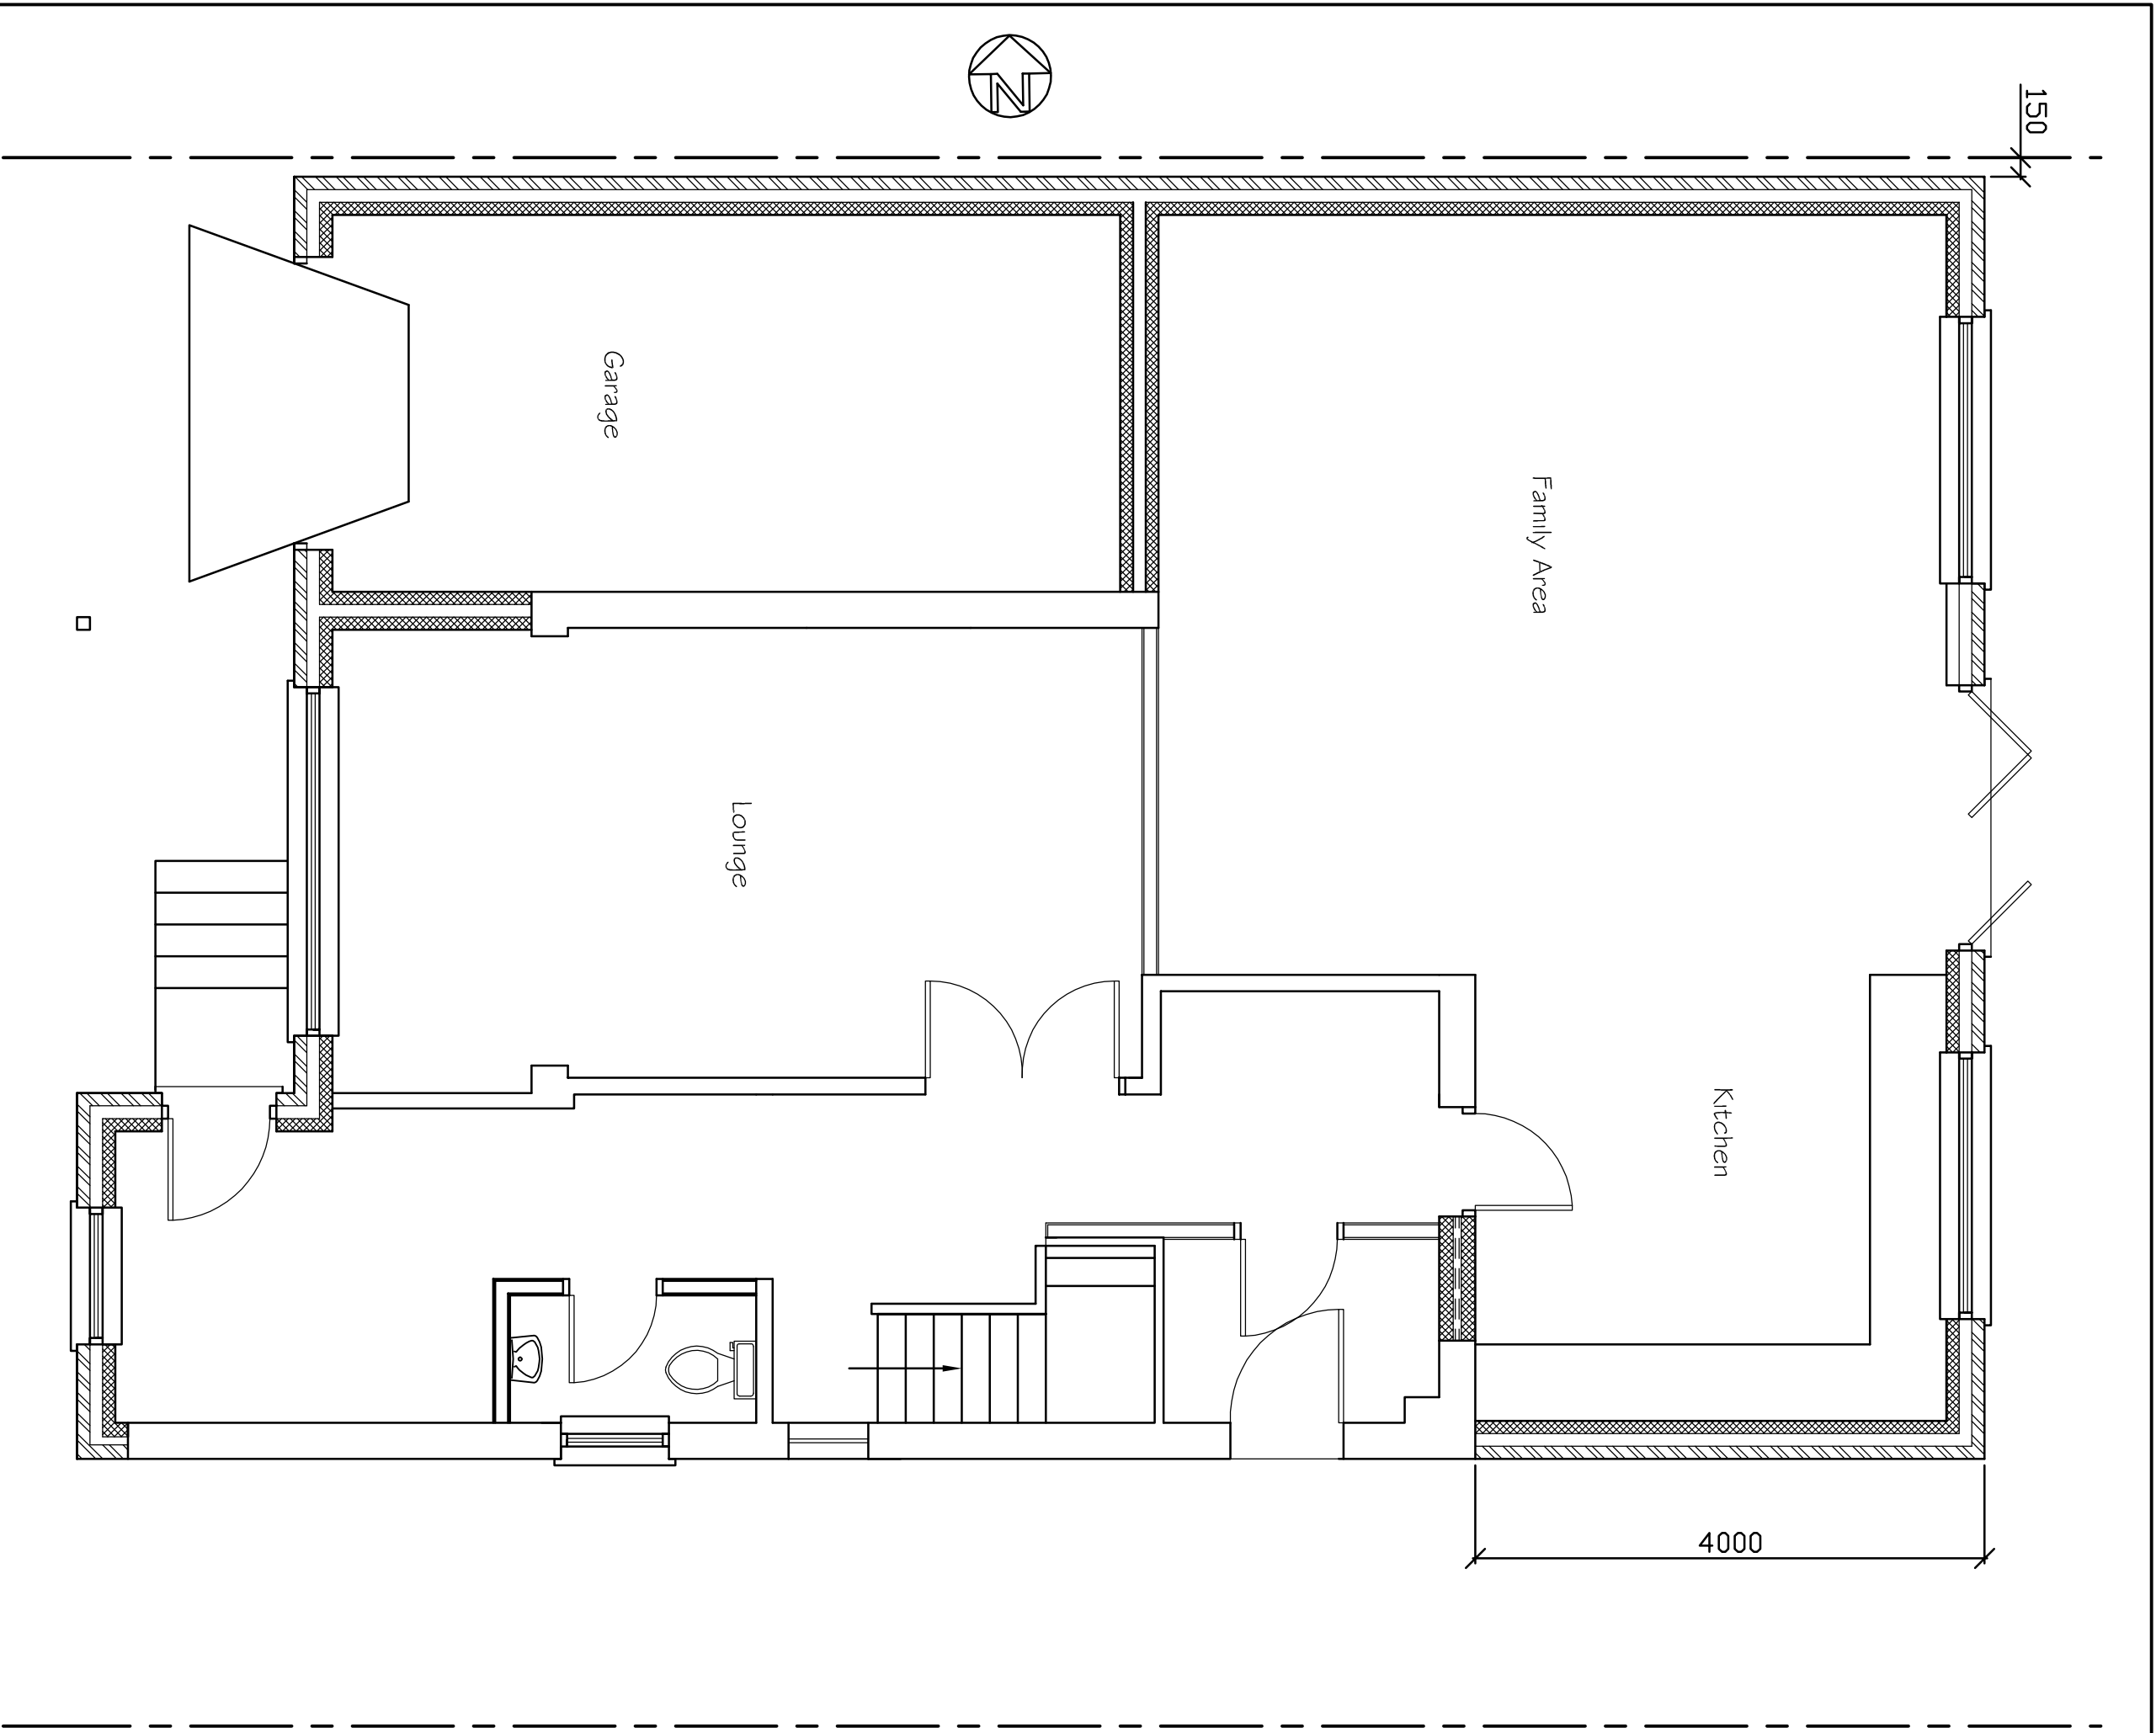







Proposed Ground Floor Plan

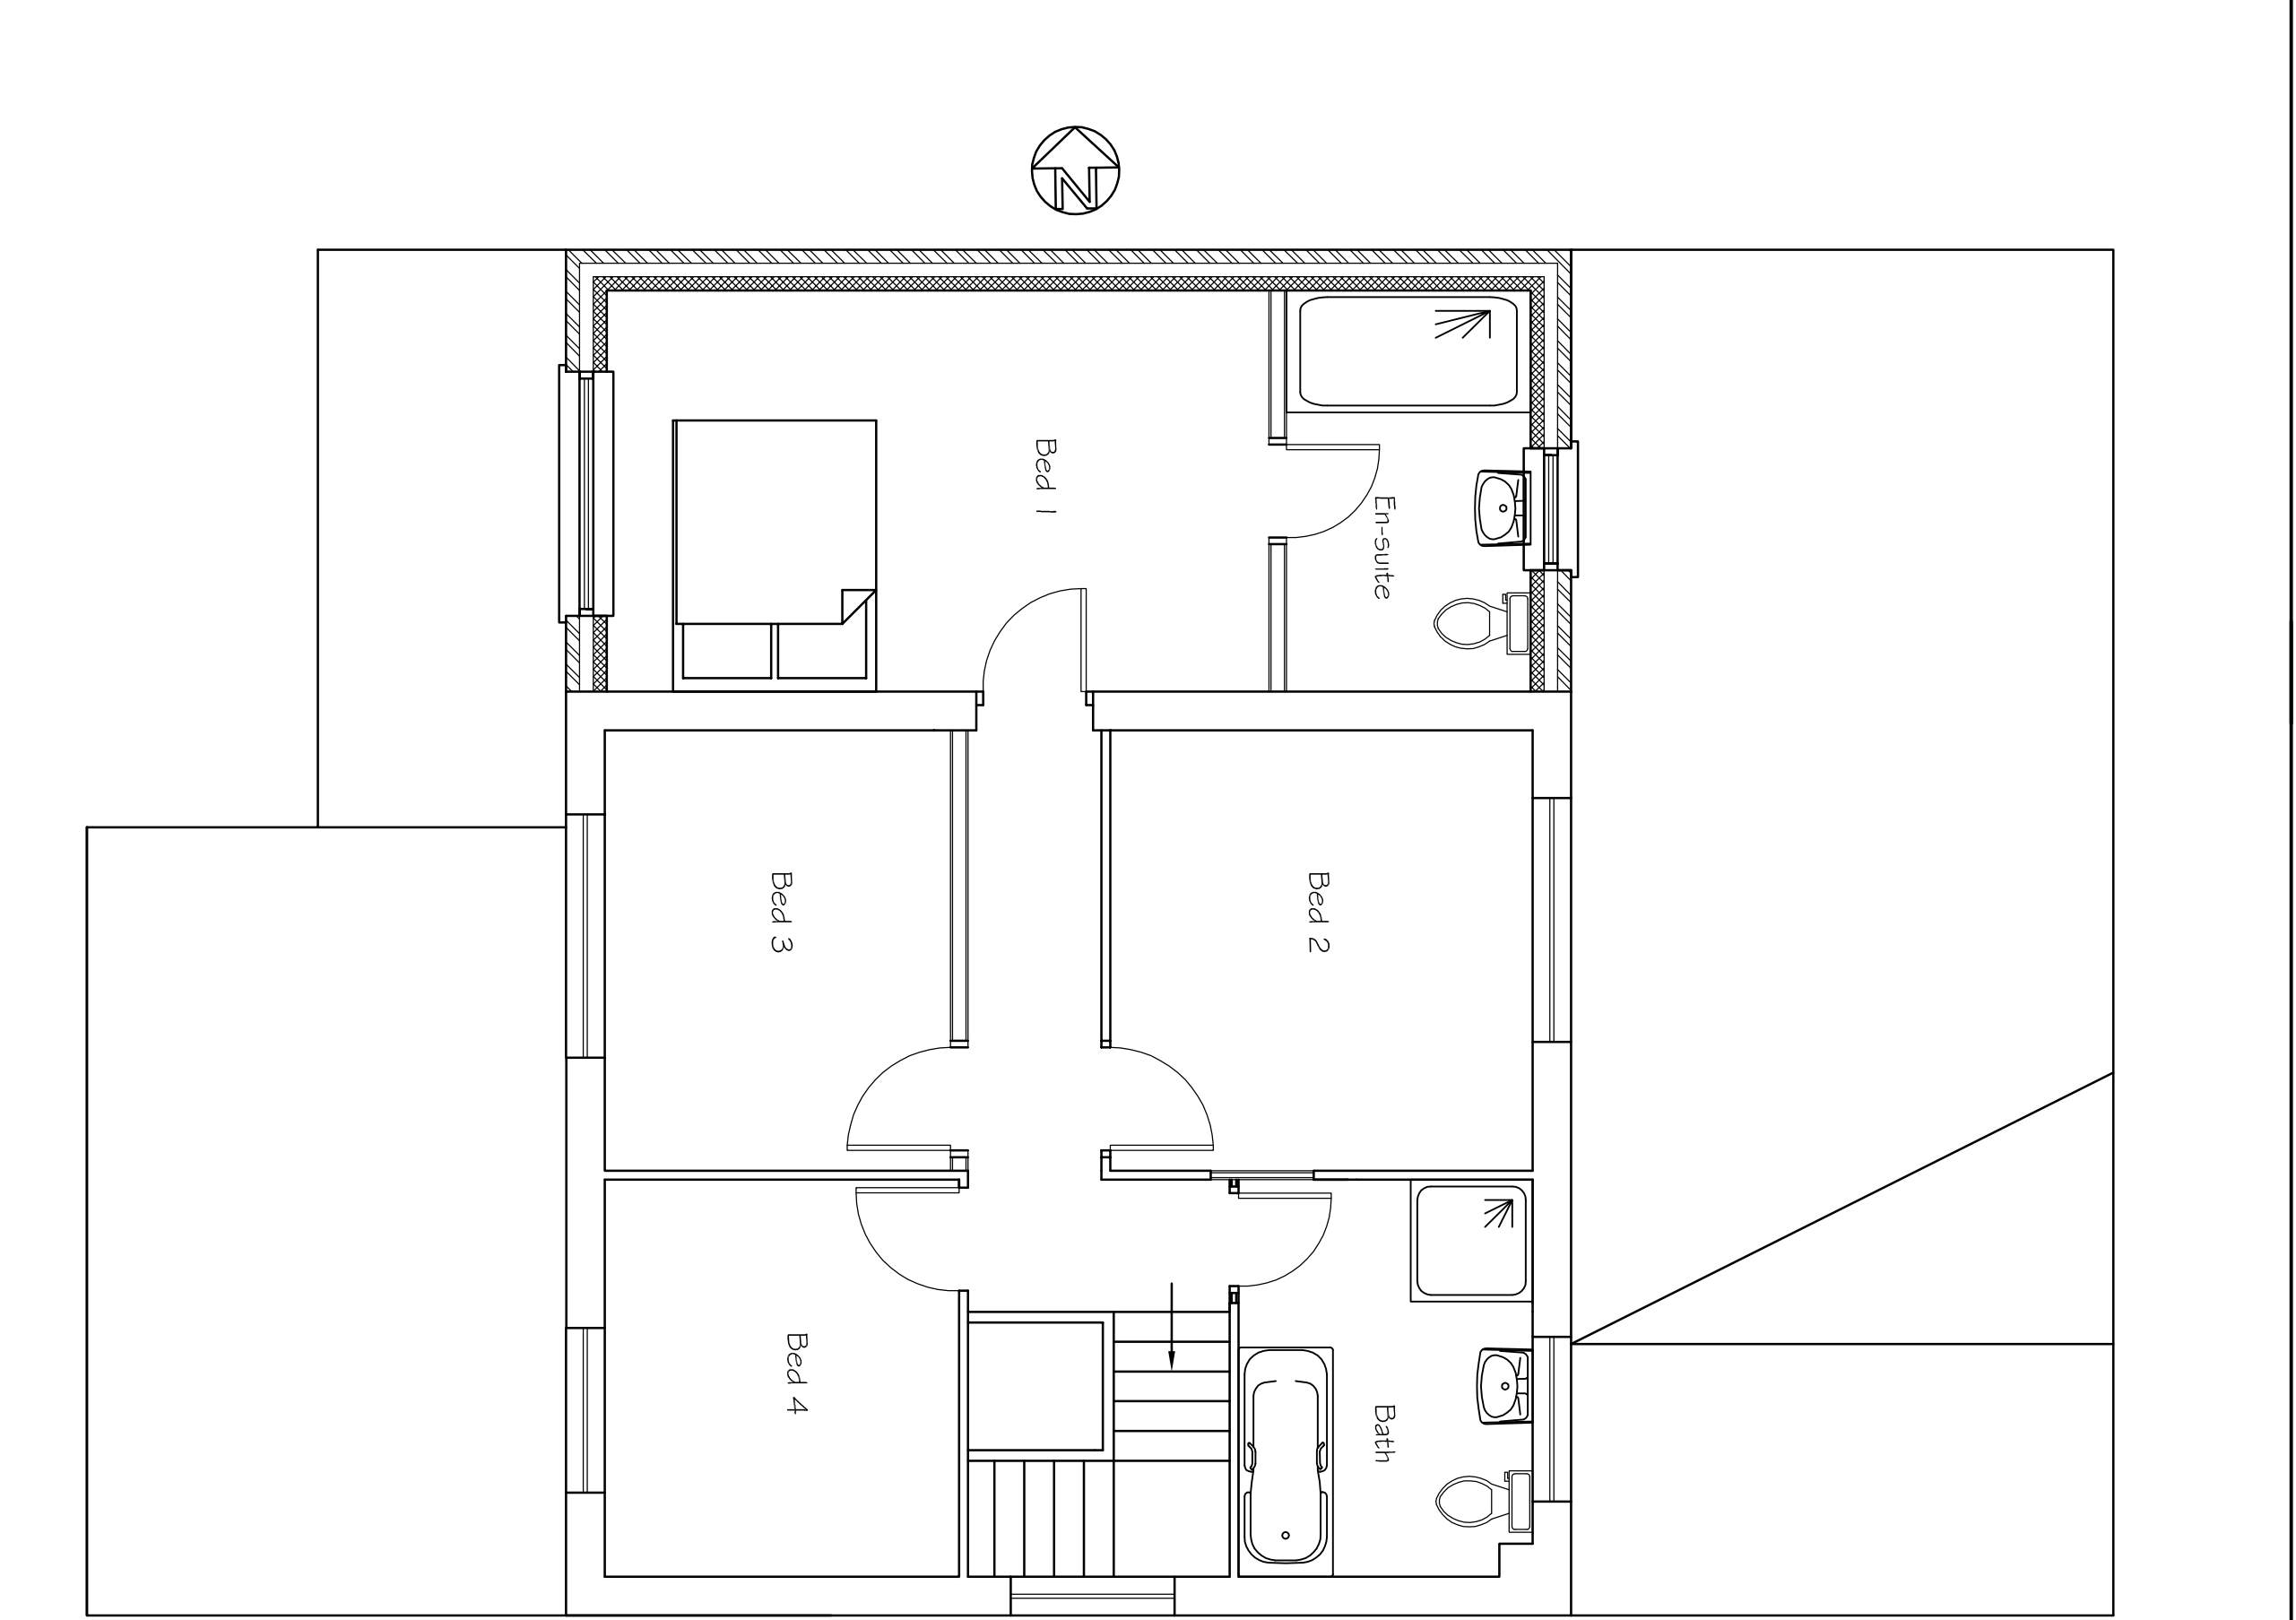

Proposed First Floor Plan

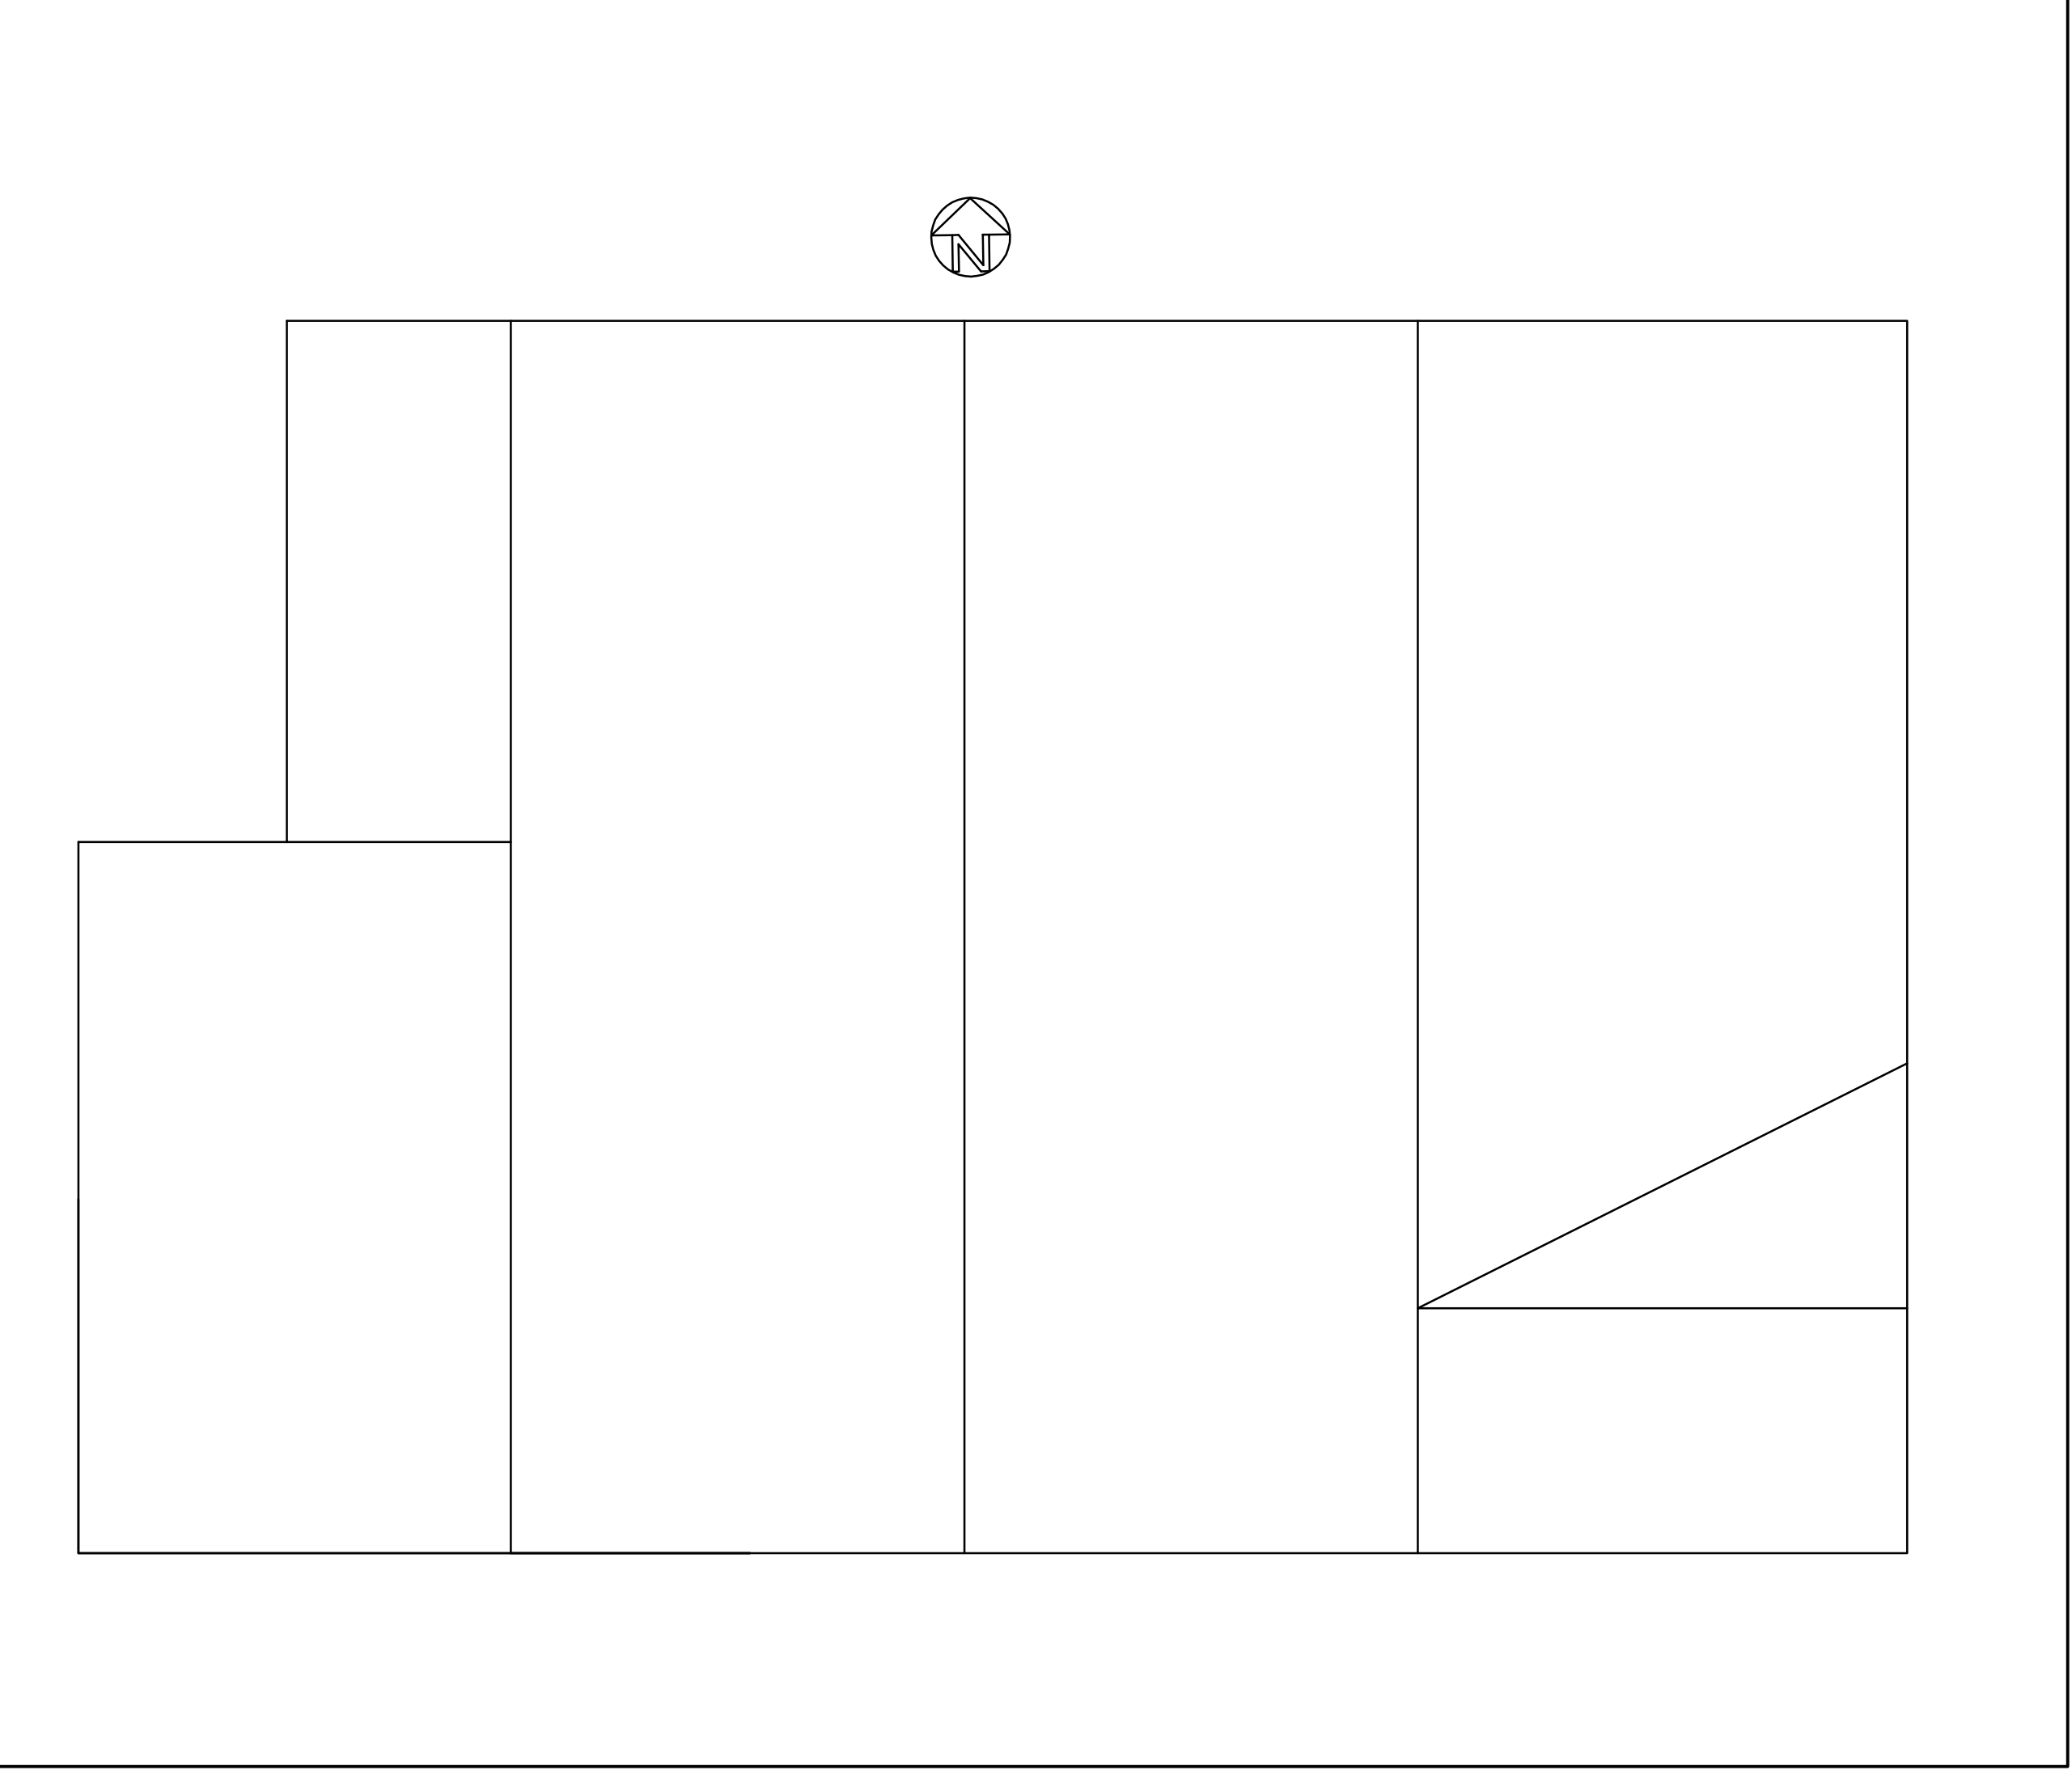

Proposed Roof Plan

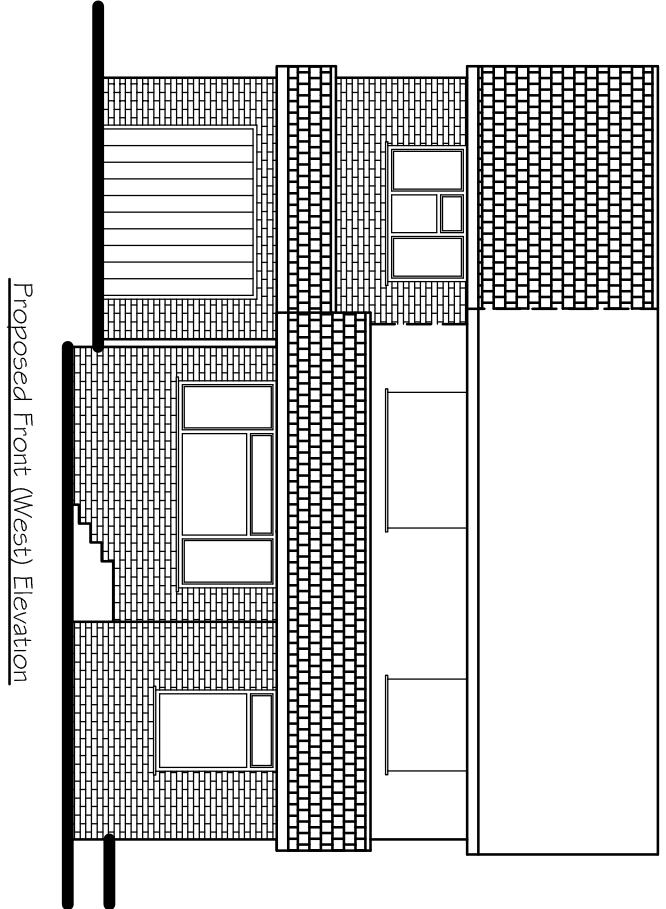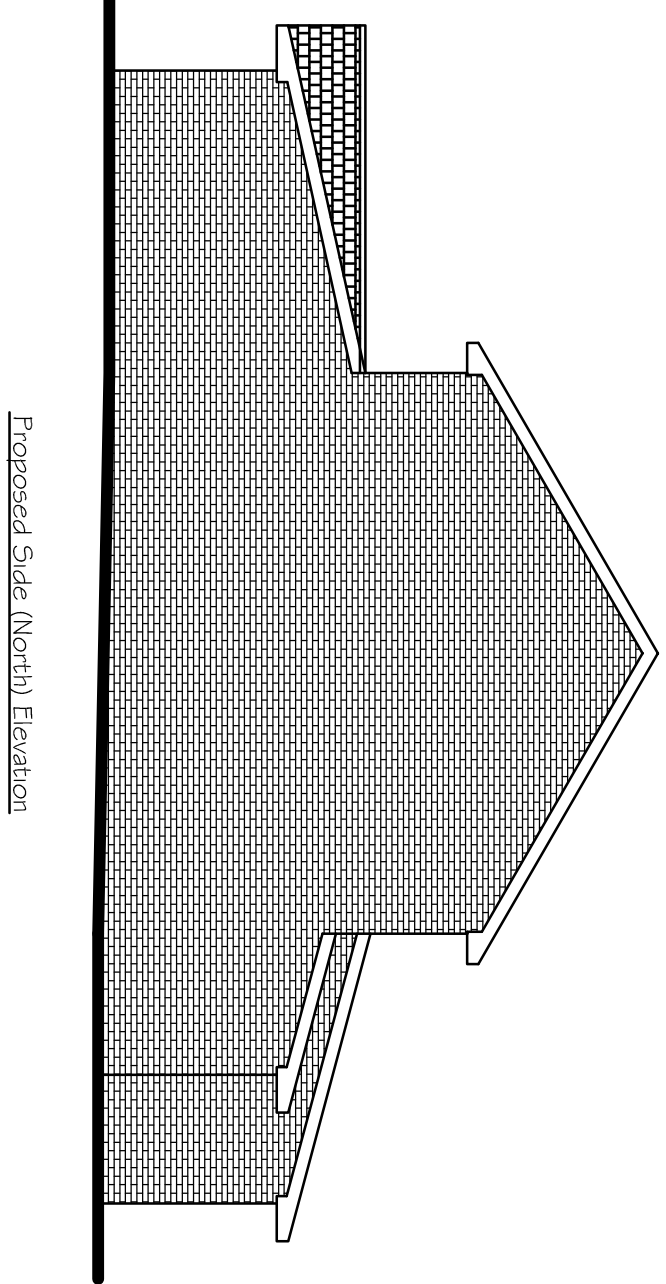 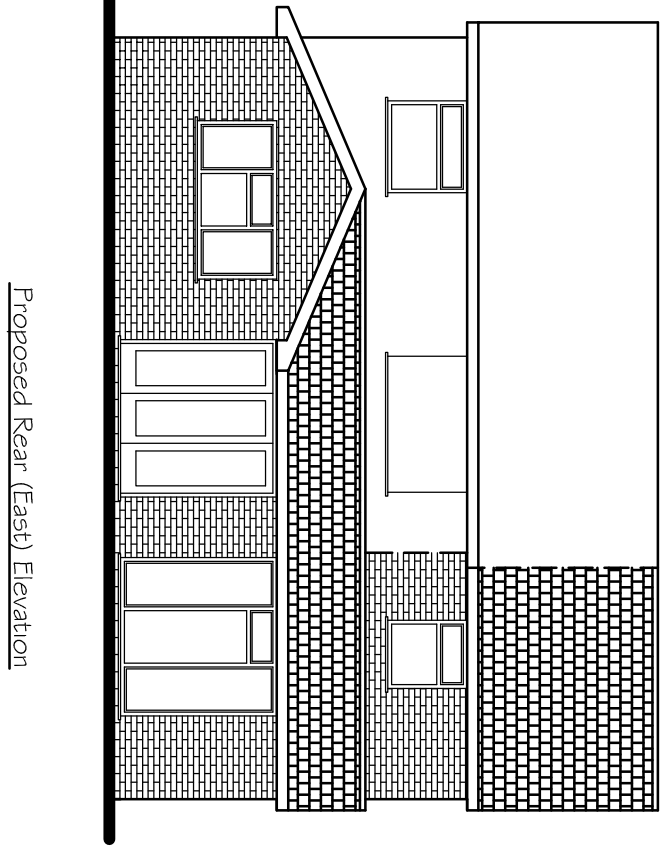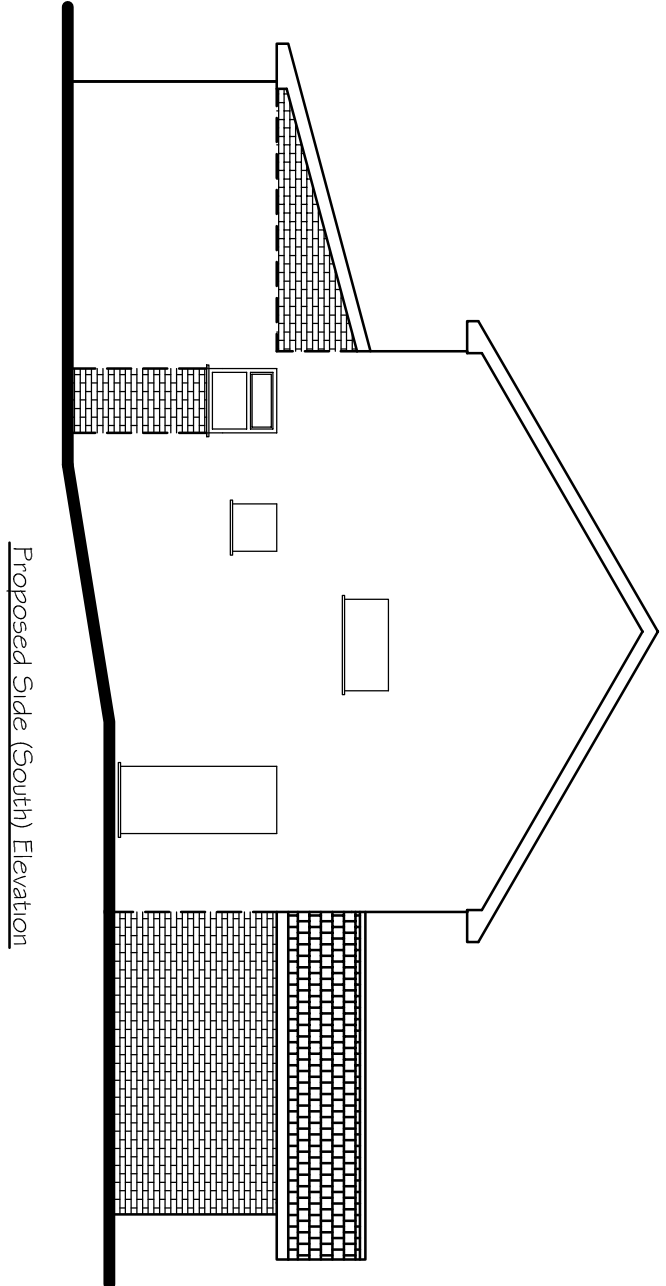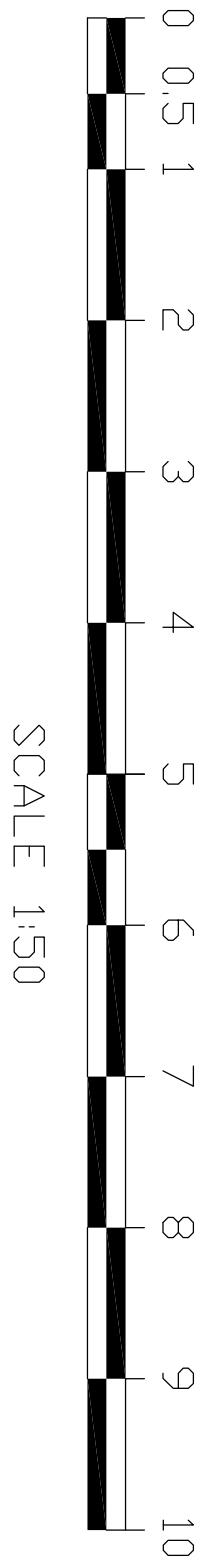

|   |              |                                           |
|---|--------------|-------------------------------------------|
| <b>Tony Rogers</b><br><b>Building Consultants</b><br>Address: 40 Dawn Crescent, Upper Beeding<br>West Sussex, BN44 3WH<br>Telephone: 01903 815225 Fax: 01903 815225 |              |                                           |
| Rev:   | Date:        | Revision Description:                     |
| A   | Nov 2025     | Worked down to south elevation and North  |
| B   | Jan 2026     | Worked added                              |
| C   |              | Changes reduced to depth and roof altered |
| Client: Mr A Martin   |              |                                           |
| Address: 30 Saxons<br>Shoreham<br>West Sussex<br>BN43 5JE   |              |                                           |
| Project: Proposed single storey<br>rear extension and two<br>storey side extension                                                                                  |              |                                           |
| Scale: 1:50 1:100<br>Paper Size A1   |              |                                           |
| Date: November 2025   |              |                                           |
| Drawing No: 25/1618/02   |              |                                           |
| Drawn By: AMR   | Revision: 13 |                                           |