




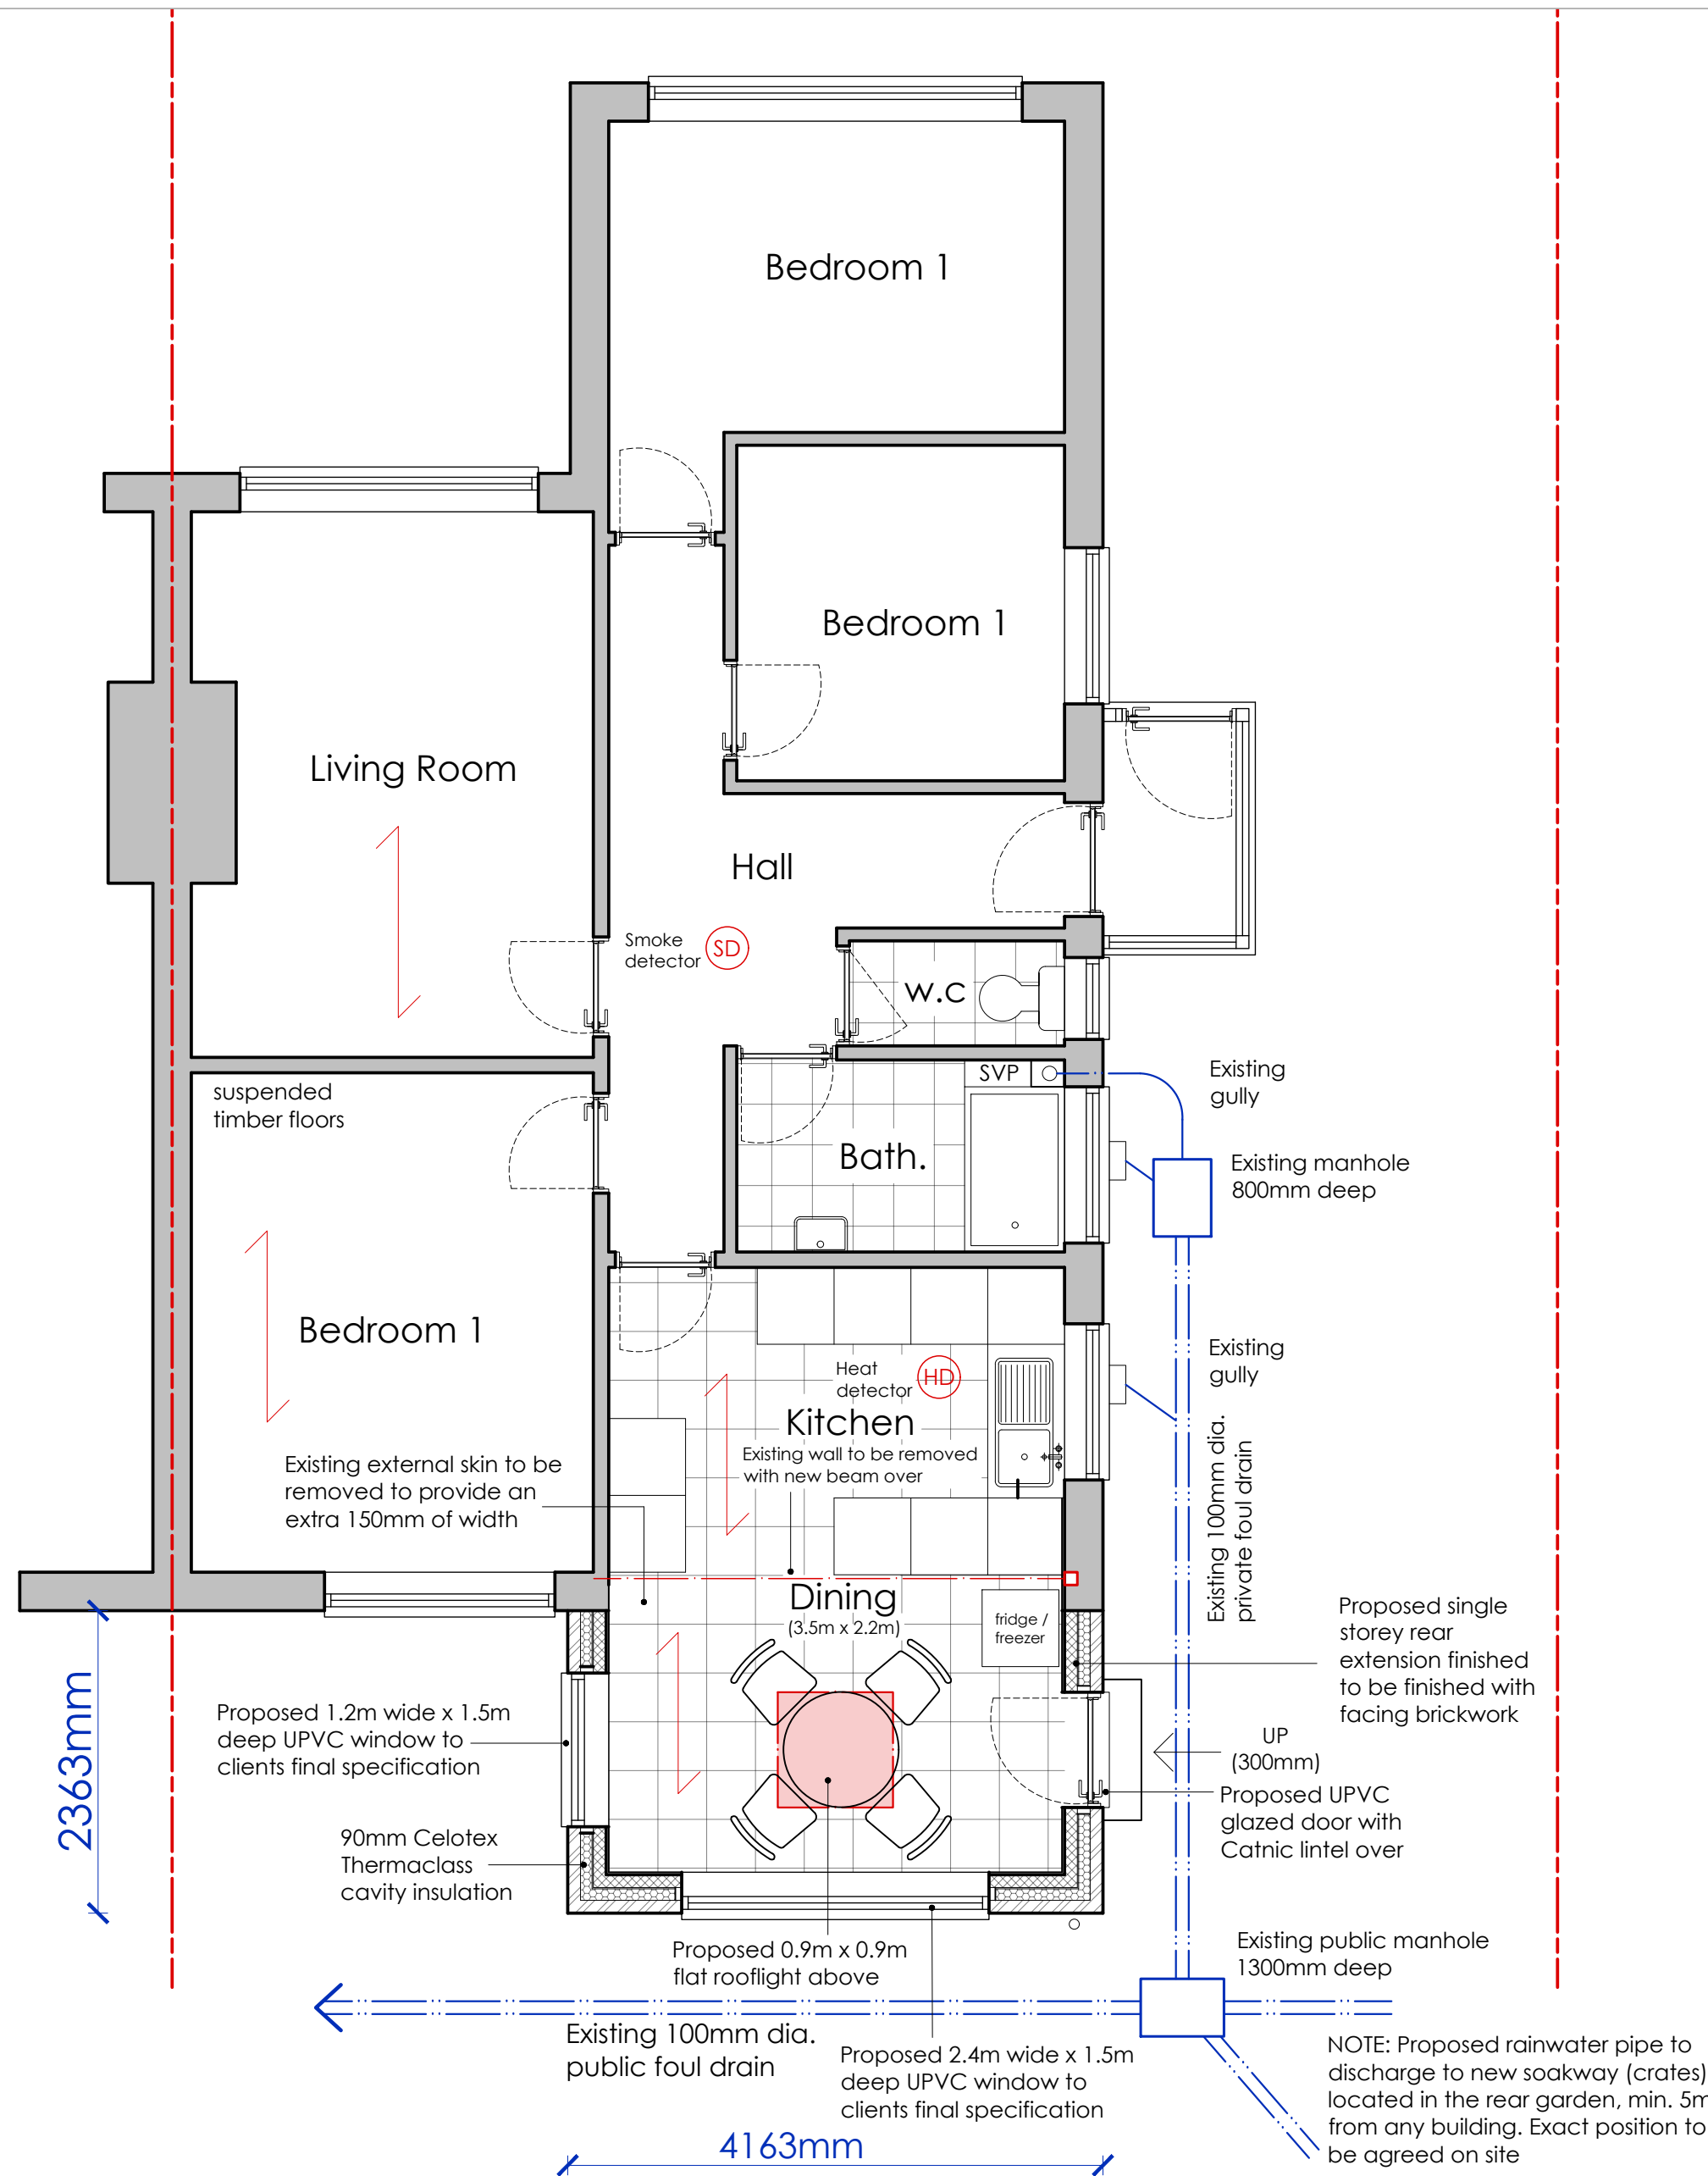

PROPOSED GROUND FLOOR PLAN 1:50

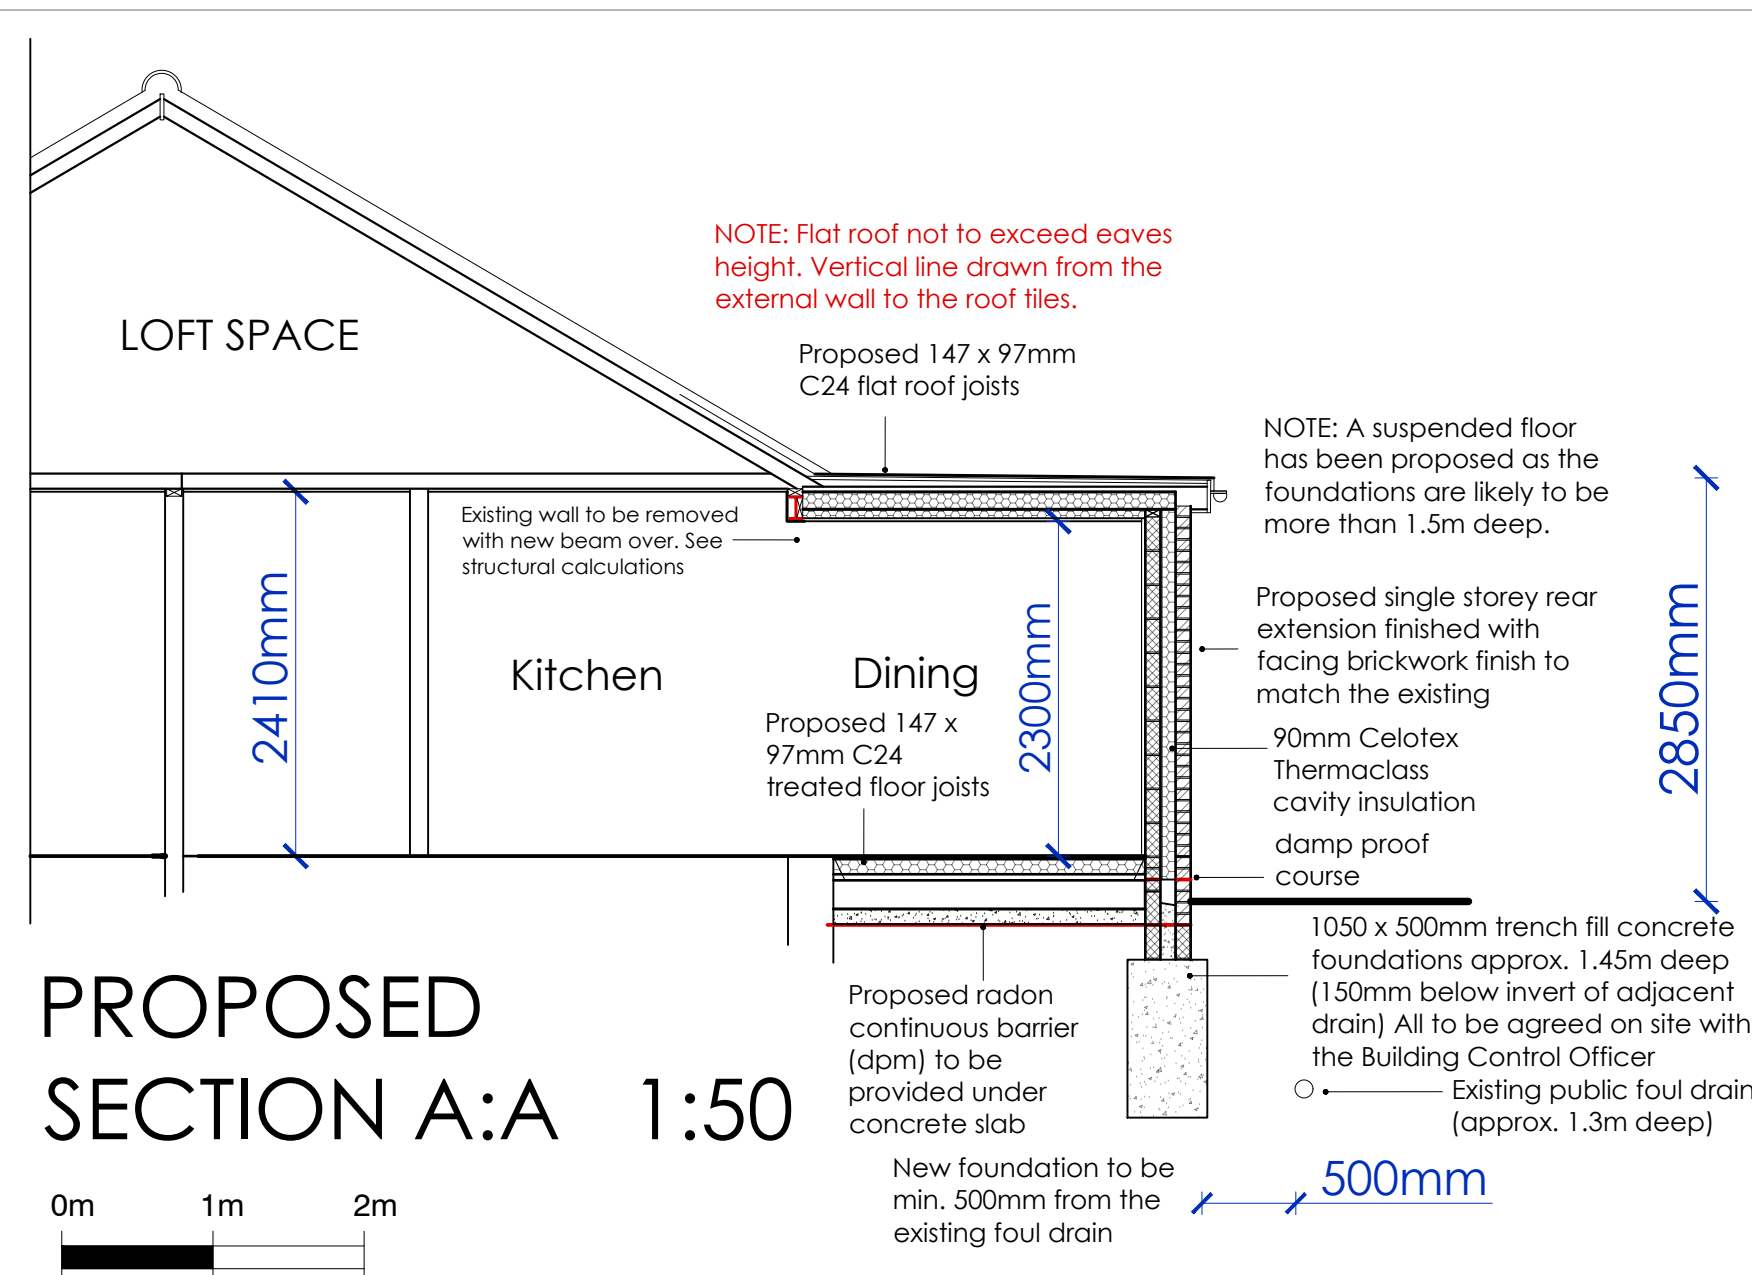


PROPOSED SECTION A:A 1:50

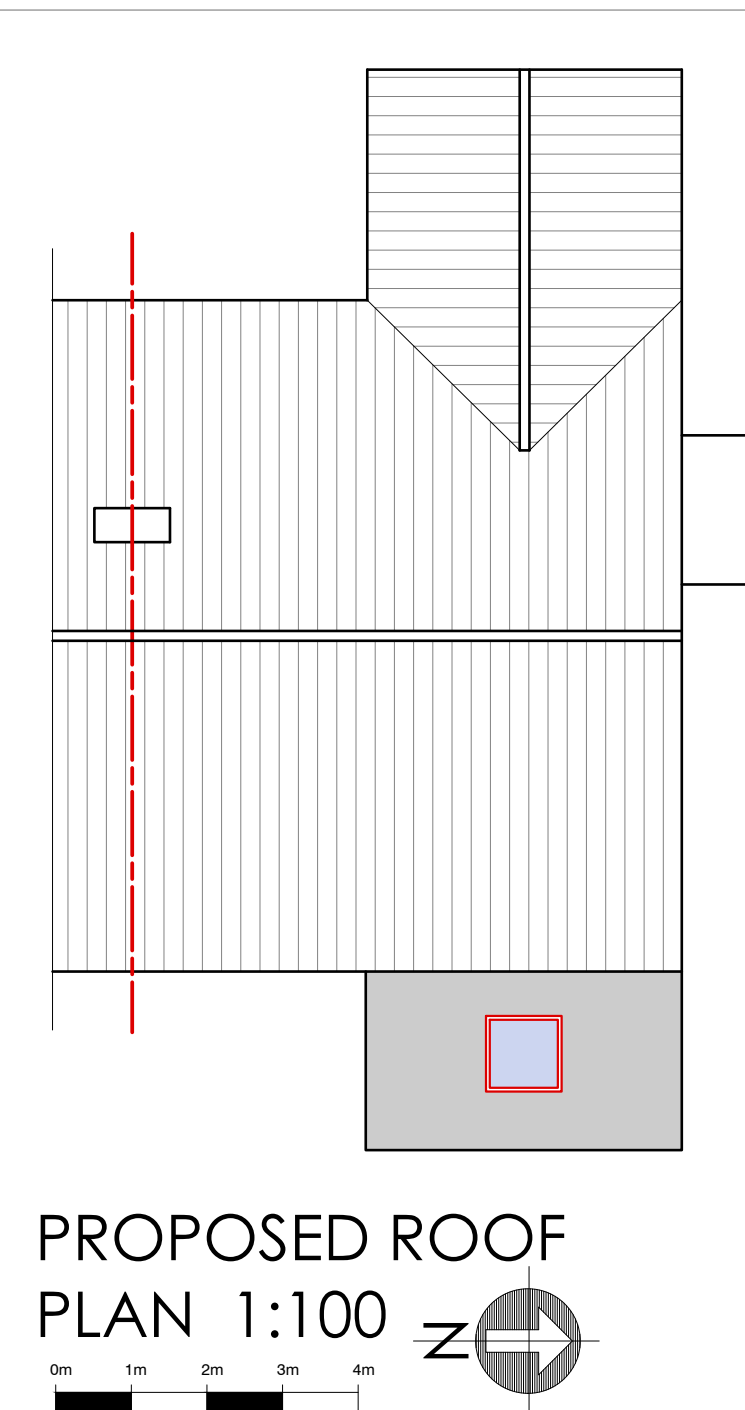

PROPOSED ROOF PLAN 1:100


16 ADUR AVENUE, WORTHING

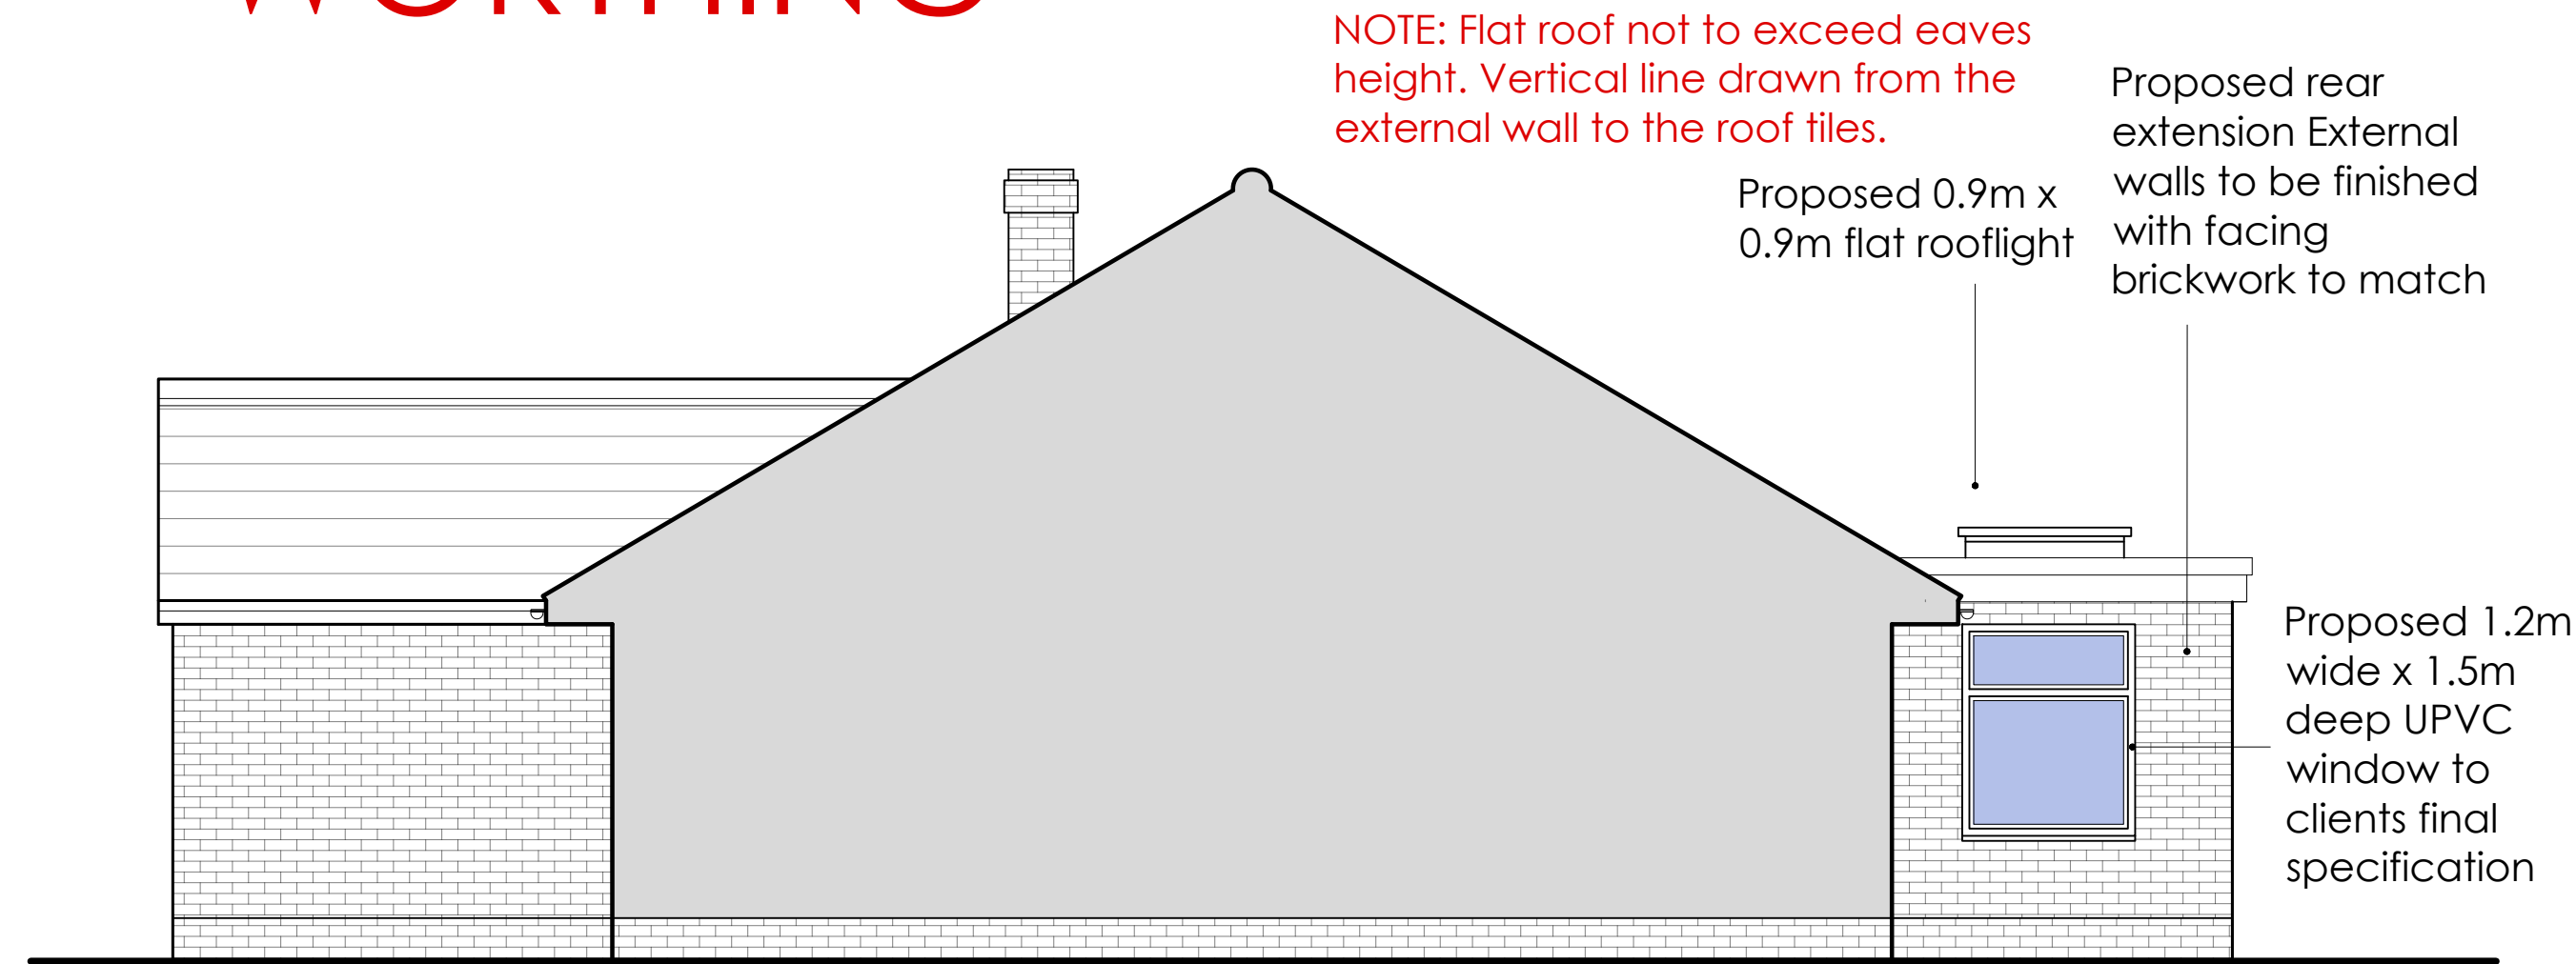


PROPOSED SOUTH ELEVATION 1:50



PROPOSED NORTH ELEVATION 1:50

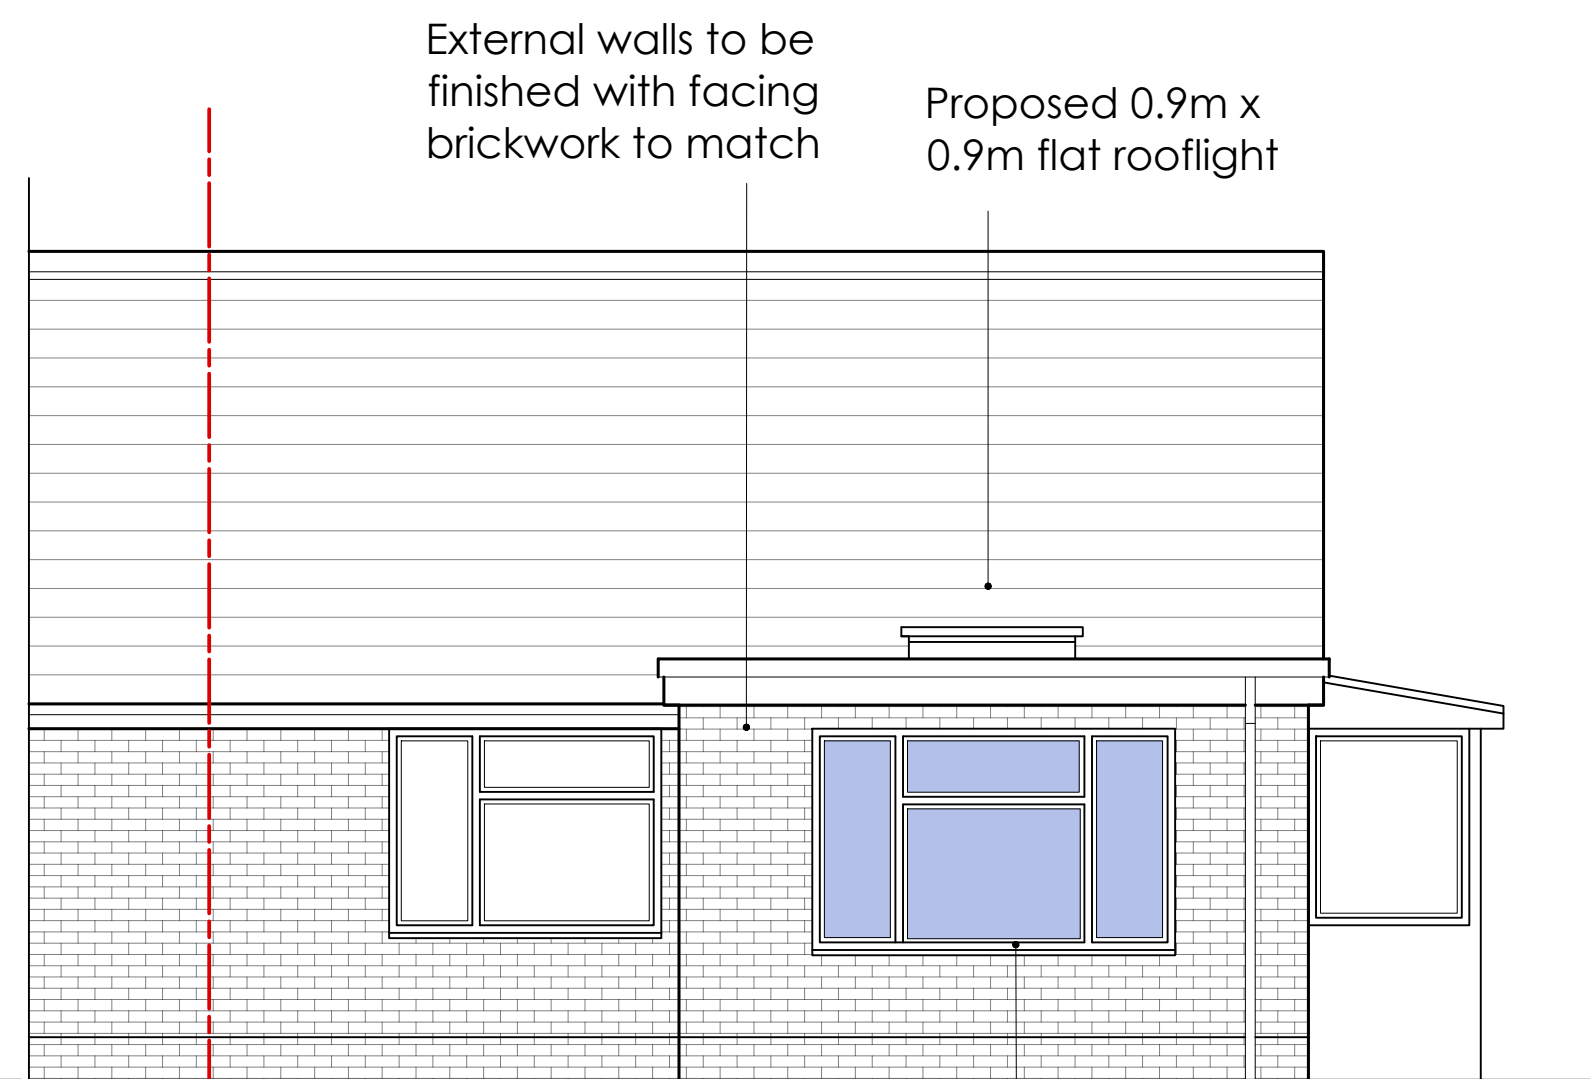

PROPOSED EAST ELEVATION 1:50

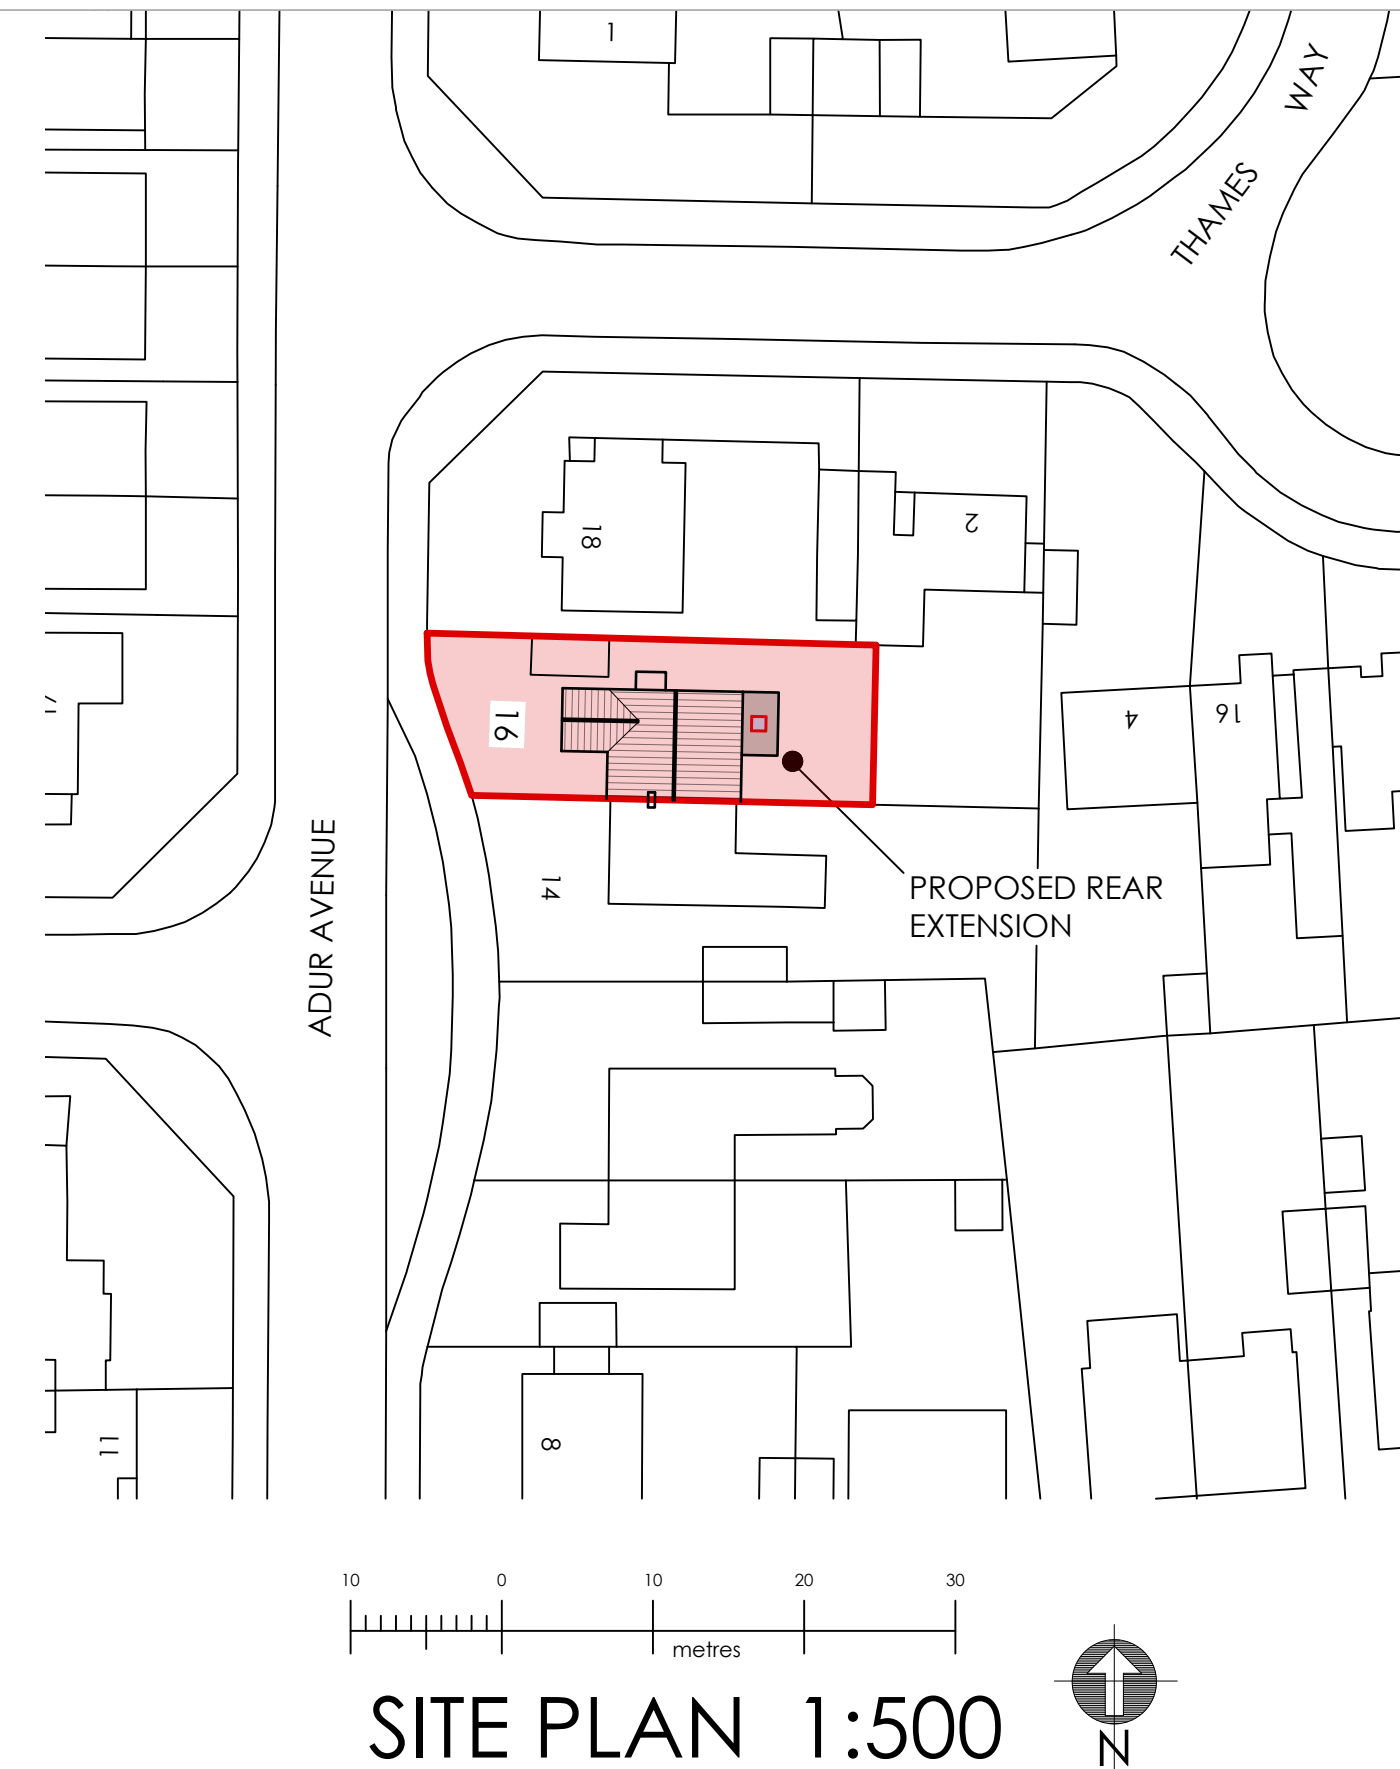

PROPOSED SINGLE STOREY REAR EXTENSION

carl moore
— architectural design —

18 Parklands Avenue
Goring-By-Sea
West Sussex BN12 4NH

01903 533276
carl@cm-arch.co.uk

Address of Works:	16 ADUR AVENUE WORTHING BN13 3JT
Drawing Title:	PROPOSED REAR EXTENSION
Paper Size/ Scale:	A1
Date:	JULY 2026
Drawing Number:	WG-332-02
Revision:	Revision
General Notes:	1: Do not scale from these drawings (unless for planning purposes). 2: Drawings to be read in conjunction with the structural calculations and the building notes provided. 3: The client/ contractor is advised to read the separate notes and the details provided in the structural calculations regarding the CDM regulations. 4: The property owner is reminded to serve a Party Wall Notice on any adjoining owner should they need to do so under the requirements of the Party Wall Act 1996. 5: No work should be undertaken until all consents (Planning and Building Control) have been received and approved in writing. Any work undertaken without consent is done so at the clients risk. 6: All dimensions to be checked on site prior to ordering any materials, kitchens or bathrooms. 7: All existing foundations and lintels taking any additional loads are to be exposed and agreed with the Building Control Officer.