





SITE PLAN
1:500 @ A3





©Crown Copyright. All rights reserved. Licence no. 100019980

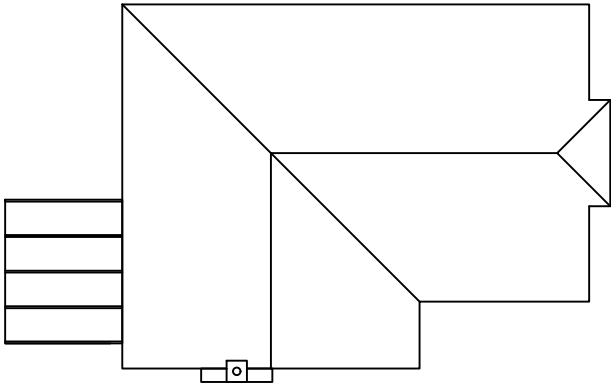

Existing Roof Plan
1:200 @ A3

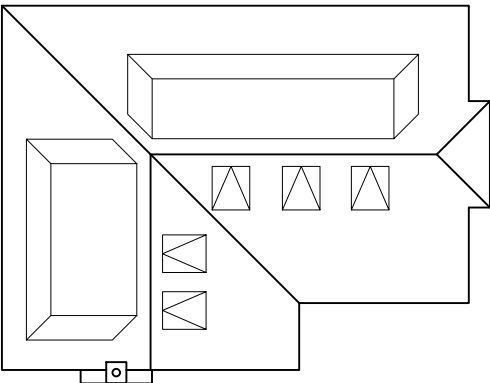

Proposed Roof Plan
1:200 @ A3

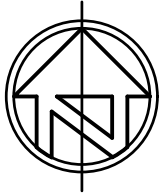 

© nat-design, all rights reserved. Use figured dimensions only. All dimensions are to be checked on site before any work is carried out. Please contact the Architect immediately regarding any discrepancies discovered on site.

Rev.	Notes	Date
 NAT DESIGN ARCHITECTURAL SERVICES M: 07599199759 E: info@nat-design.co.uk www.nat-design.co.uk		
Project		
105 Loxwood Avenue, Gaisford, Worthing, BN14 7RG		
Drawing		
Proposed Site & Roof Plans		
Drawn By NSE		Scale as shown
Date Jan 2026		Revision
Drawing No. 2021 -DPA - 02		