




Existing

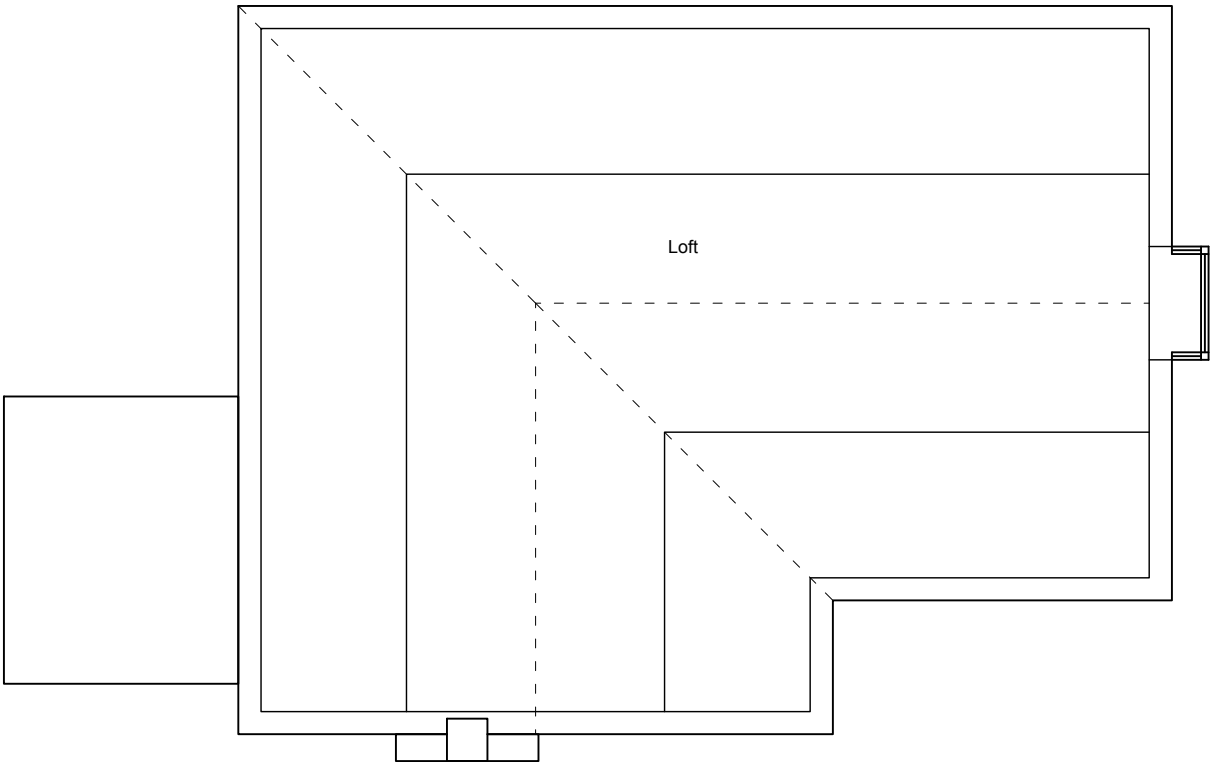

LOFT PLAN
1:100 @ A3

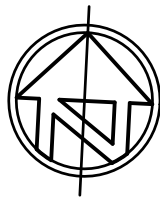

© nat-design, all rights reserved. Use figured dimensions only. All dimensions are to be checked on site before any work is carried out. Please contact the Architect immediately regarding any discrepancies discovered on site.

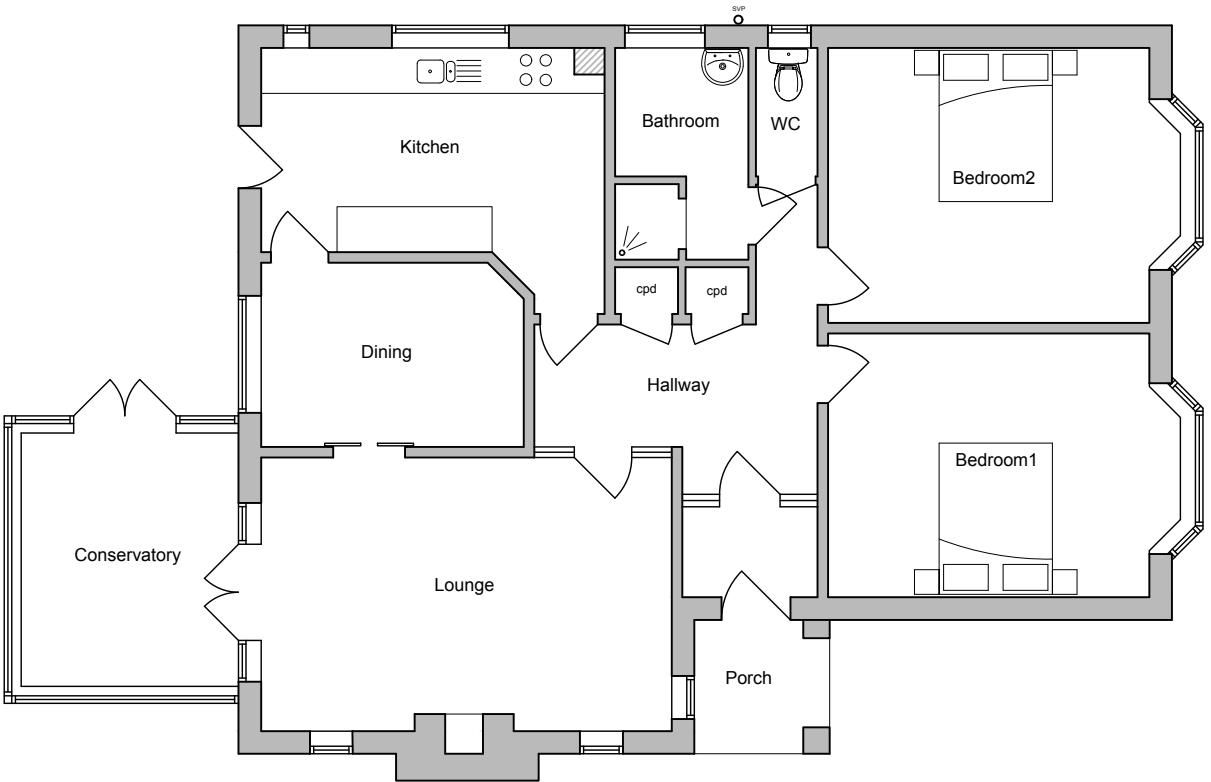

GROUND FLOOR PLAN
1:100 @ A3



Rev.	Notes	Date
 M: 07599199759 E: info@nat-design.co.uk www.nat-design.co.uk		
Project 105 Loxwood Avenue, Gaisford, Worthing, BN14 7RG		
Drawing Existing Floor Plans		
Drawn By NSE	Scale as shown	
Date Jan 2026	Revision	
Drawing No. 2021 -DPA - 03		