


First Floor Plan



Roof Plan

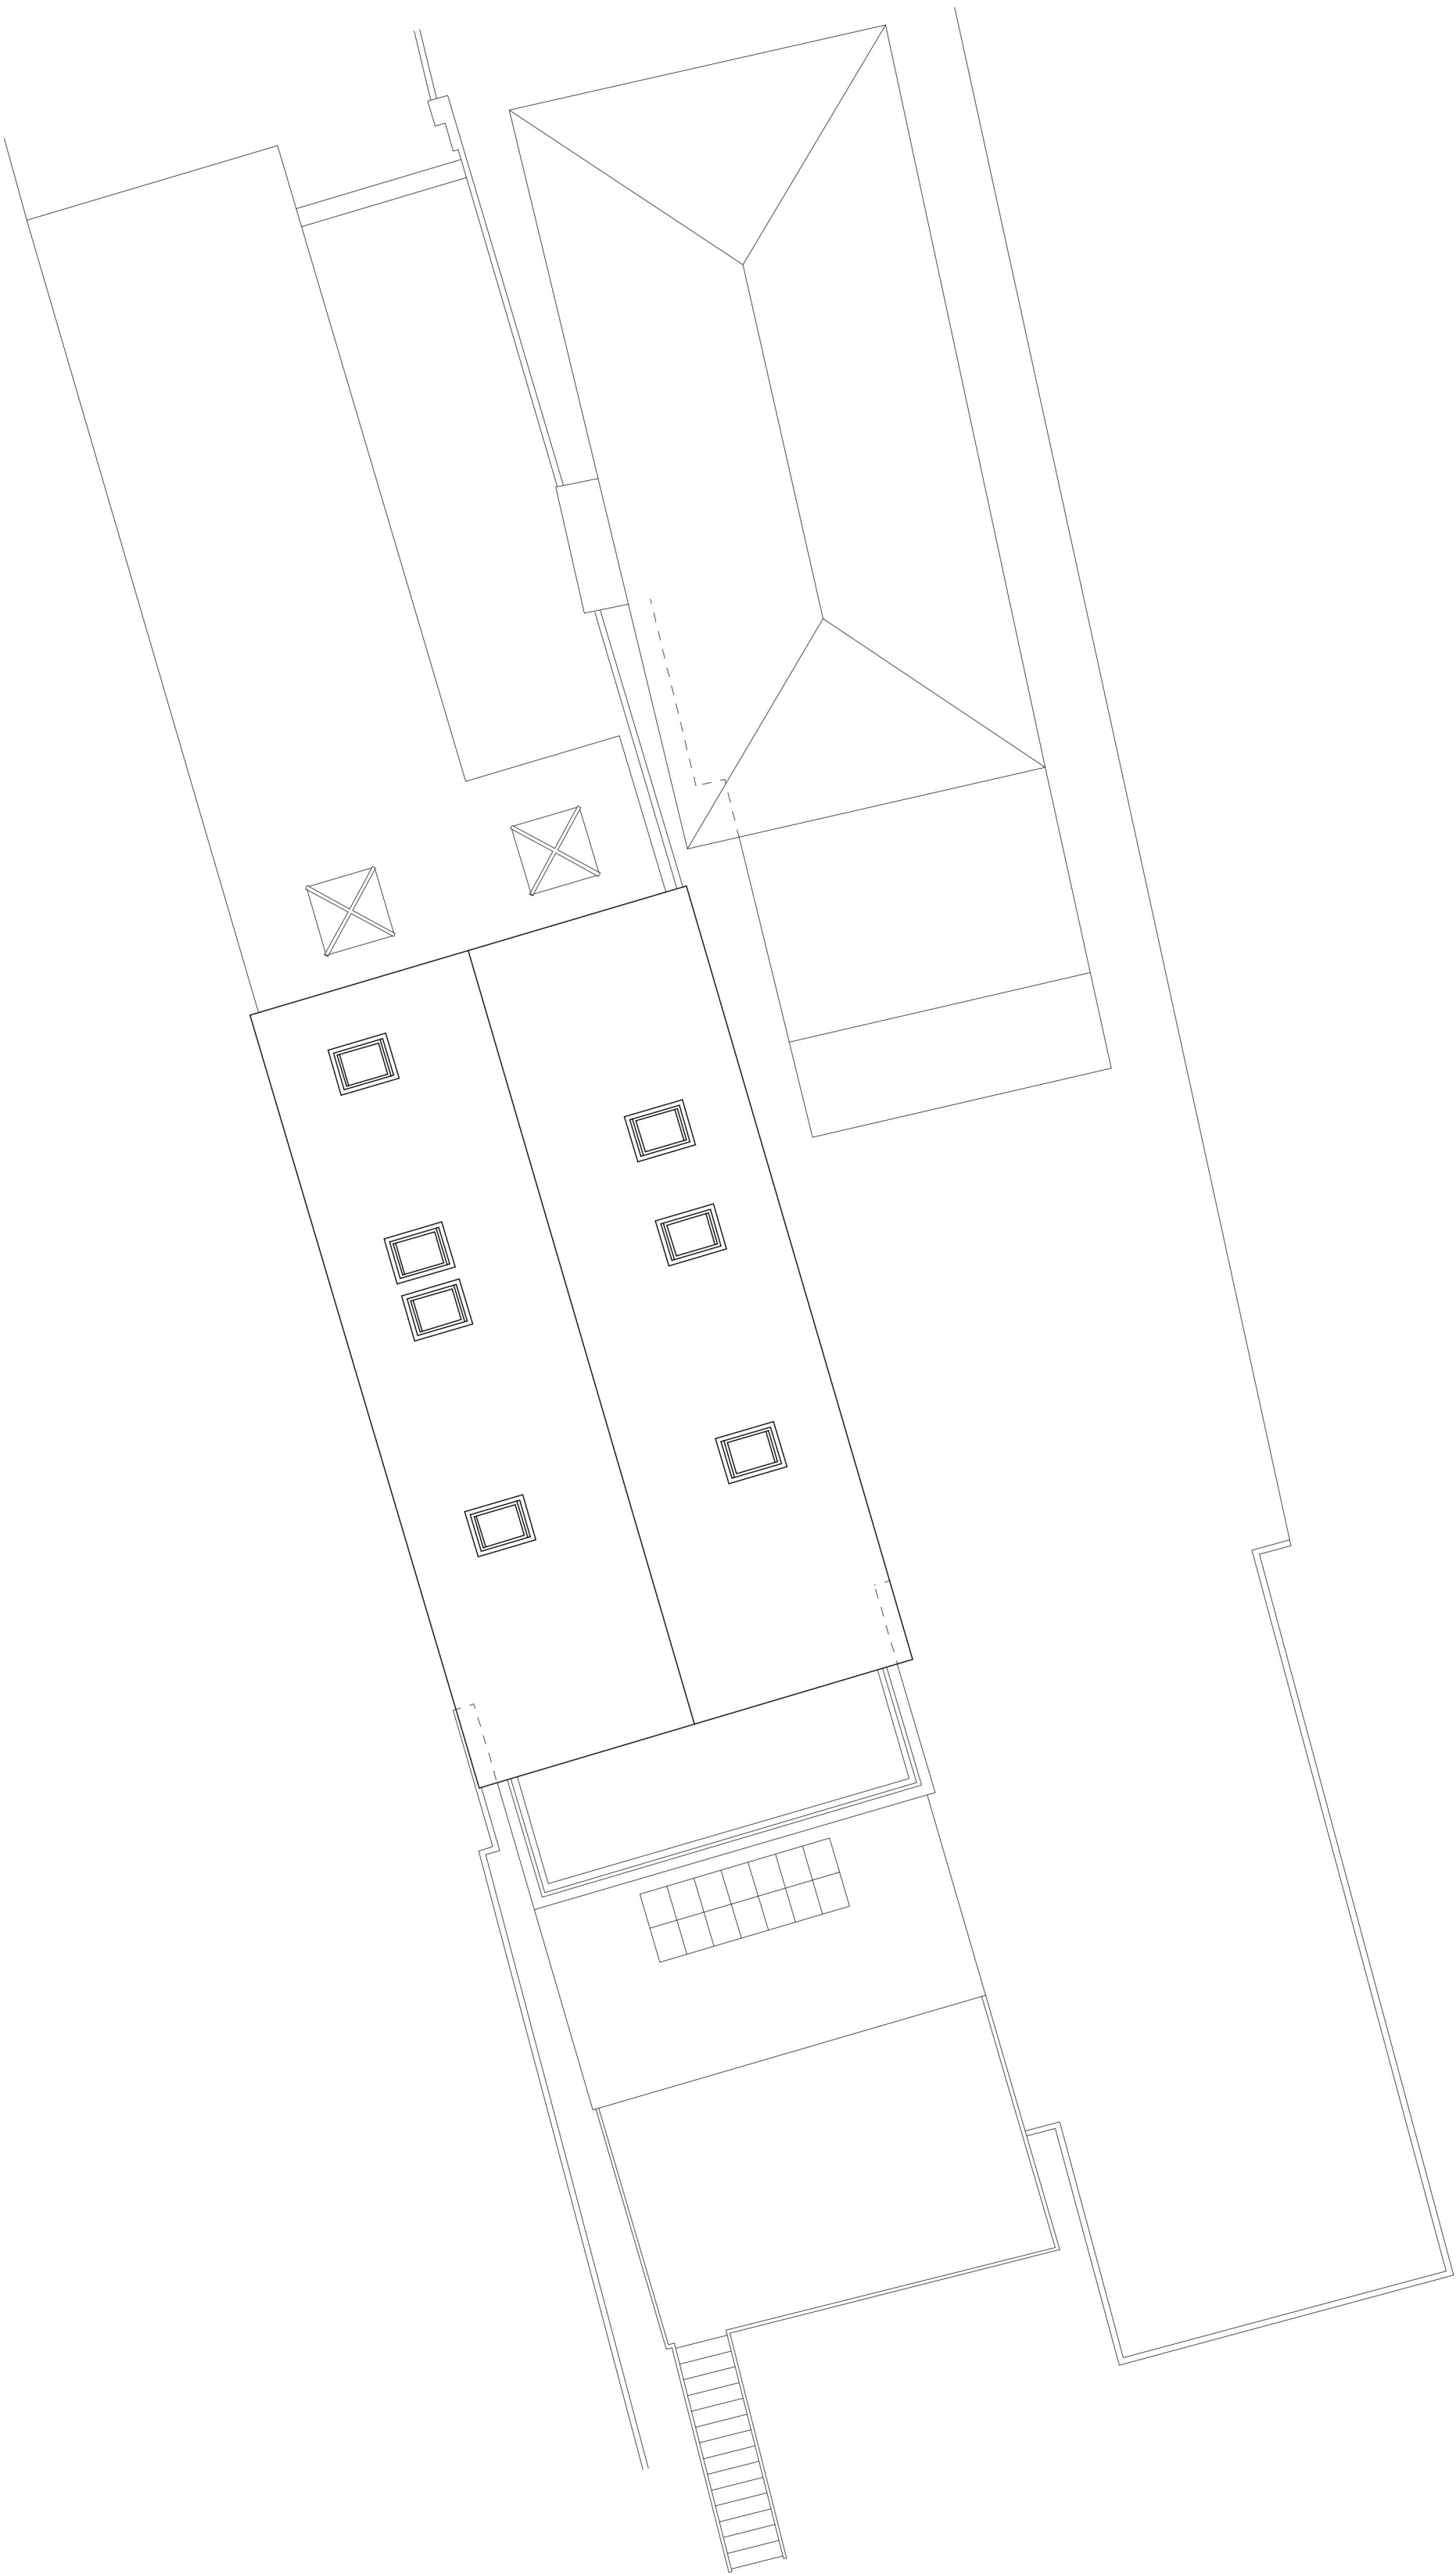

51 Foxdale Drive
The Dell
Angmering
West Sussex
BN16 4HF
Telephone: (01903) 778701

Scale: 1:100 @ A1 Dm By: PJH Date: Dec '25

Drg No: 2521/PL.09

Revision: C

Client: Mr Ben Pody

Project:

50 Brighton Road,
Shoreham

Drawing Title:

Proposed Floor Plans - Sheet 2

Copyright: Paul Hewett R.I.B.A. Chartered Architect